


COUNTY PLANNING HAMPSHIRE COUNTY COUNCIL
App No. APP/12/00826
25 SEP 2012
Permission GRANTED ~~PERMISSION GRANTED~~ SUBJECT TO CONDITIONS ~~PERMISSION GRANTED~~

Site Plan

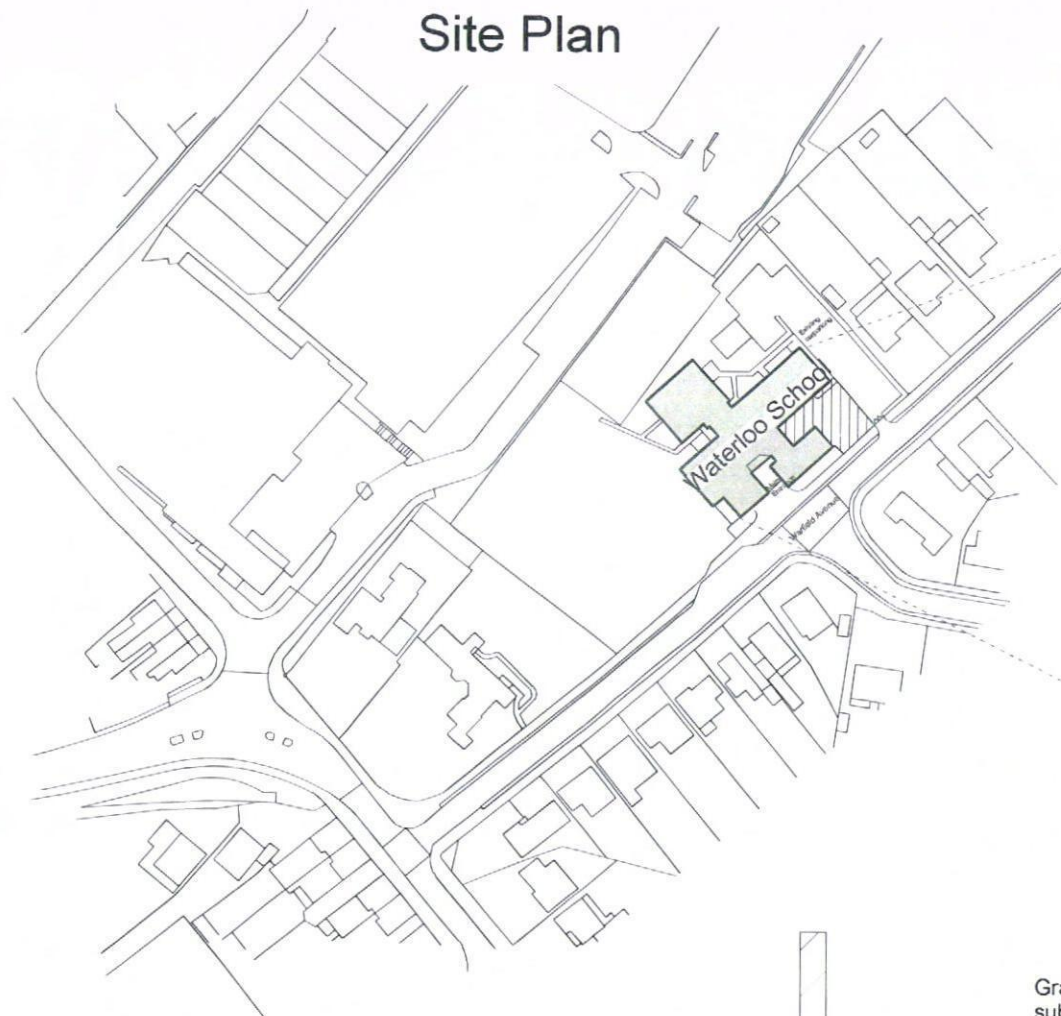

Location Plan




New dropped kerb, whole width of Grasscrete.

Proposed Additional car parking, hatched area.

Existing inspection chamber lid & cover to be replaced with heavy duty traffic suitable lid & cover, new I.C. height to be altered to suit new Grasscrete blocks.

Install concrete edgings to retain Grasscrete blocks, to area's indicated by red line (i.e. adjacent to bushes & shrubs).

VALID APPLICATION
-3 AUG 2012
COUNTY PLANNING HAMPSHIRE COUNTY COUNCIL

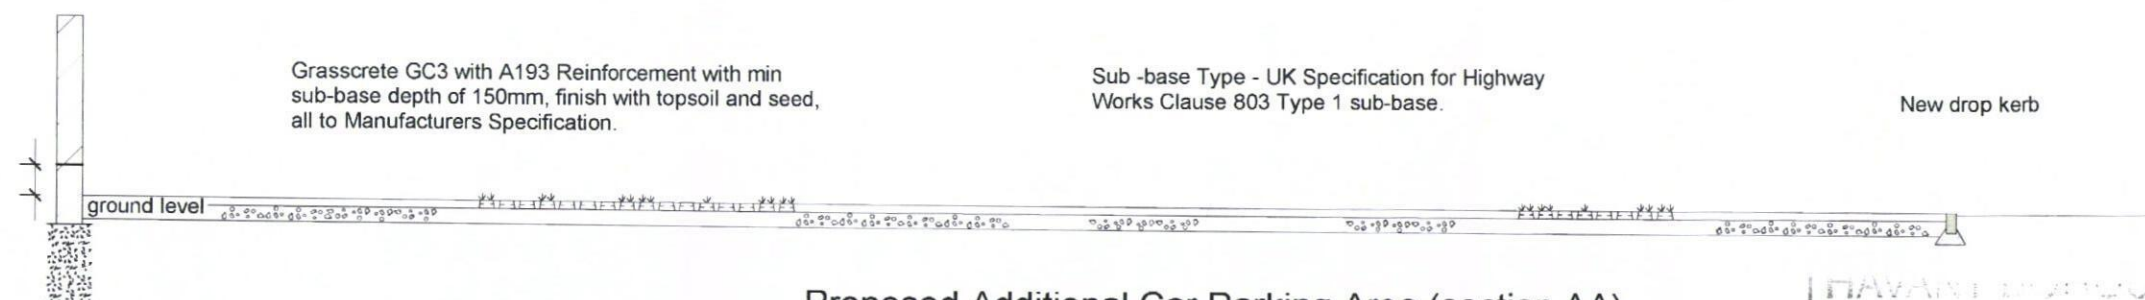


Grasscrete GC3 with A193 Reinforcement with min sub-base depth of 150mm, finish with topsoil and seed, all to Manufacturers Specification.

Sub -base Type - UK Specification for Highway Works Clause 803 Type 1 sub-base.

New drop kerb

Proposed Additional Car Parking Area (section AA).

HAMPSHIRE COUNTY COUNCIL
26 SEP 2012
RECEIVED

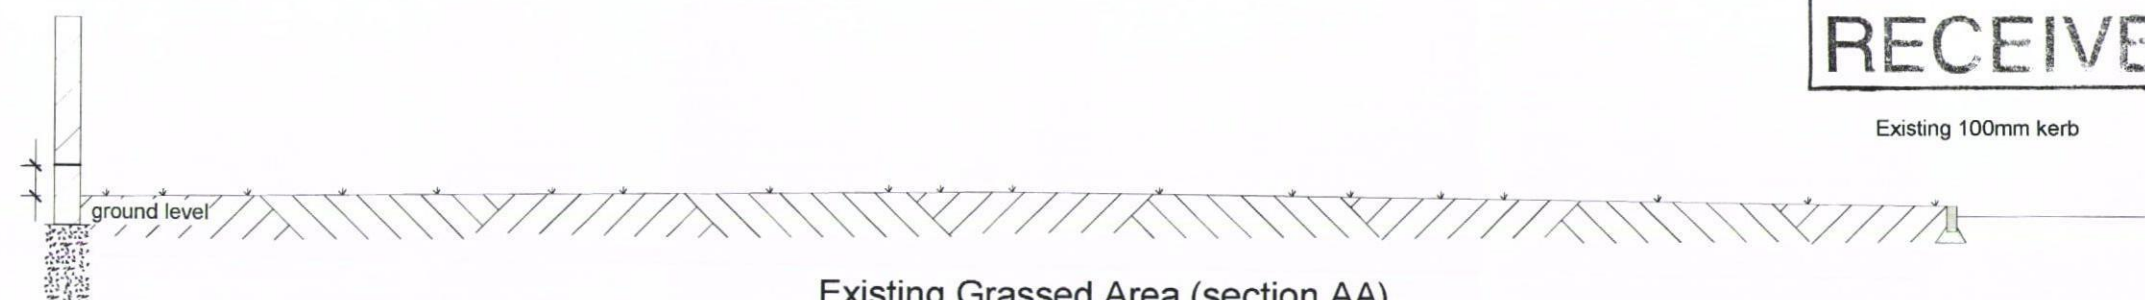

Existing 100mm kerb

Existing Grassed Area (section AA).

PLANNING

Hampshire County Council
Property, Business and Regulatory Services
Three Minsters House,
75 High Street, Winchester SO23 8UL
tel: (01962) 847801

Notes	
1 This drawing is © copyright Hampshire County Council 2005. No unauthorised reproduction permitted. All rights reserved.	3 This map is reproduced from Ordnance Survey material with the permission of Ordnance Survey on behalf of the controller of Her Majesty's Stationery Office © Crown copyright. Unauthorised reproduction infringes Crown copyright and may lead to prosecution or civil proceedings. LA076651, 2006
2 No Dimensions to be scaled from this drawing	

rev	description	date	by

PROJECT THE WATERLOO SCHOOL WATERLOOVILLE		SHEET CONTENTS Additional Car parking	
SCALE @ A1 1 : 1250 @ A3	DATE 03/07/12	DRAWN cdf	DRAWING NO 002
			REVISION