



HAVANT BOROUGH COUNCIL
DEVELOPMENT CONTROL

27 JUN 2012

RECEIVED

RECEIVED

HAVANT BOROUGH
COUNCIL

07 JUN 2012

A		Date	Revision
1		14/07/12	1

© copyright

THORNS-YOUNG
ARCHITECTURAL

THORNS-YOUNG LTD.
211 Larch Road, North Luff, Portsmouth PO1 9AD
Tel: 01329 510123 Fax: 01329 510645

Client

mr b laly

Job Title

39 sea front
hayling island

Drawing Title

existing plans (ugf & gf)

Scale 1:100

A3


Scale 1:50 at A1

Date sept '2011


Drawn by sa

Org. No. 4127.11.2

Rev. A

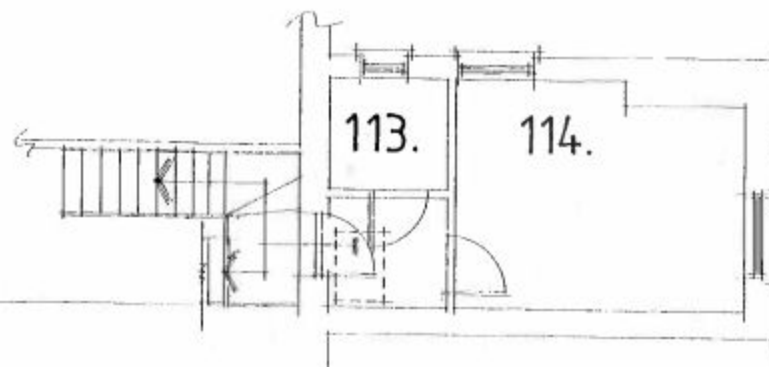

existing upper ground floor plan

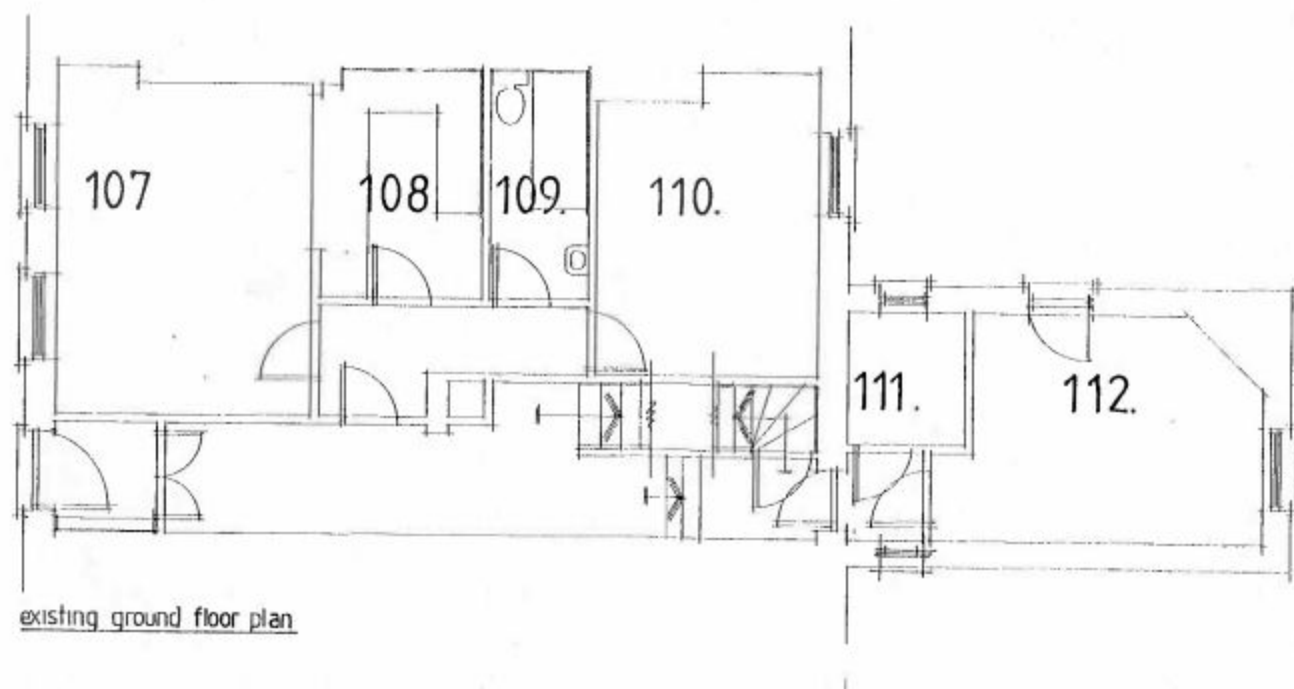

existing ground floor plan

