


PERMIT

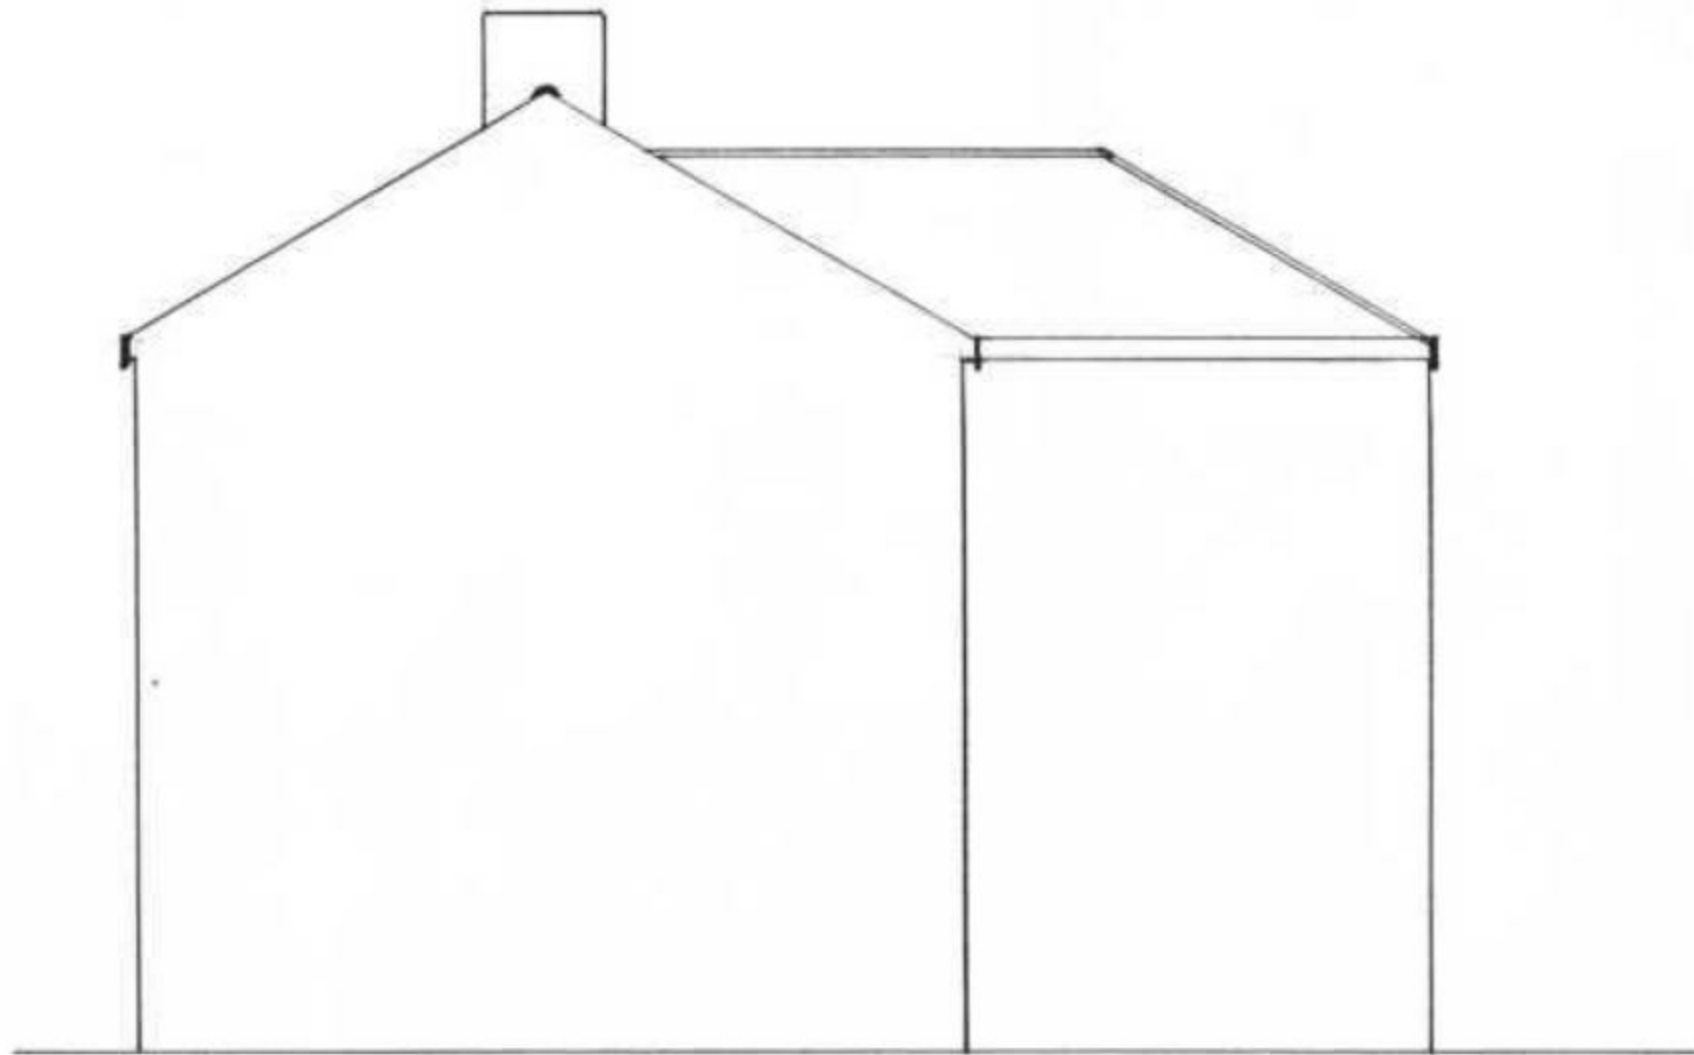

SVIAN ROAD, WATERLOOVILLE, HANTS
PROPOSED EAST ELEVATION

DEC No P08
REV /
SCALE 1:50