



HAVANT BOROUGH
 COUNCIL
 20 AUG 2012
RECEIVED

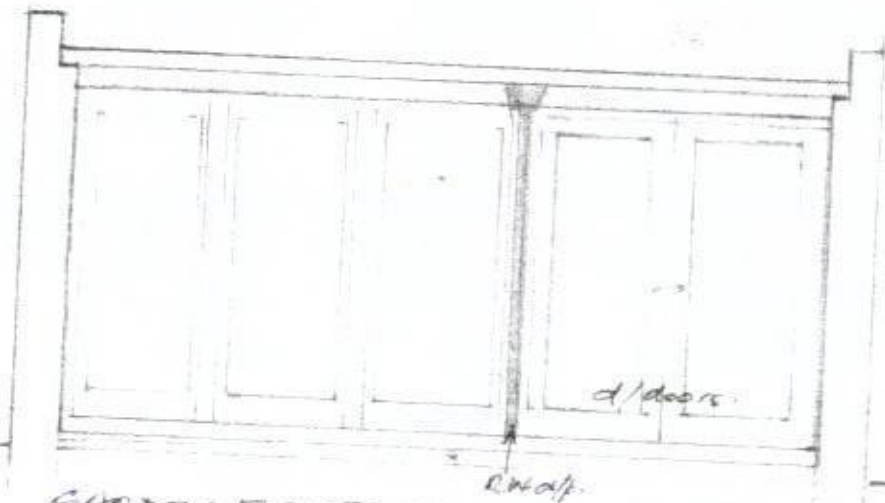

GARDEN ELEVATION
 20 QUINTON FIELDS, EMSWORTH PO10 7QF
 Scale: 1:50

Drawing no ③ Rev A

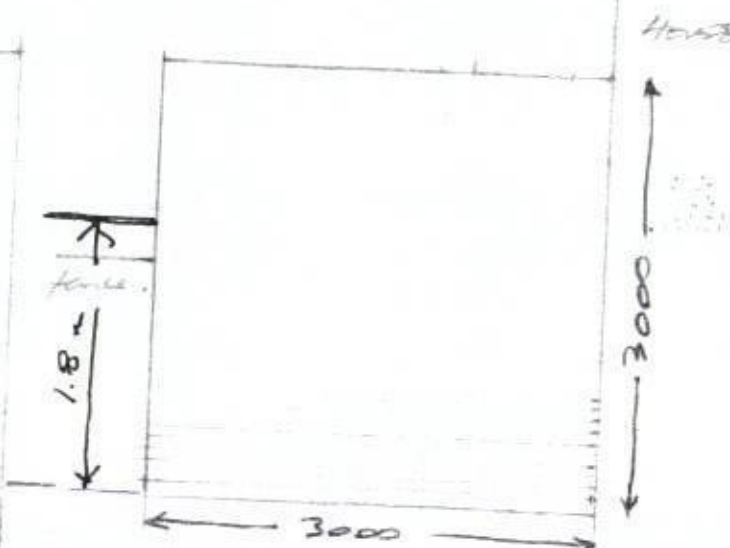

END ELEVATION (WEST)
 (PAINTY HILL)
 EAST ELEVATION, SAME
 but handed