




SUPERSEDED

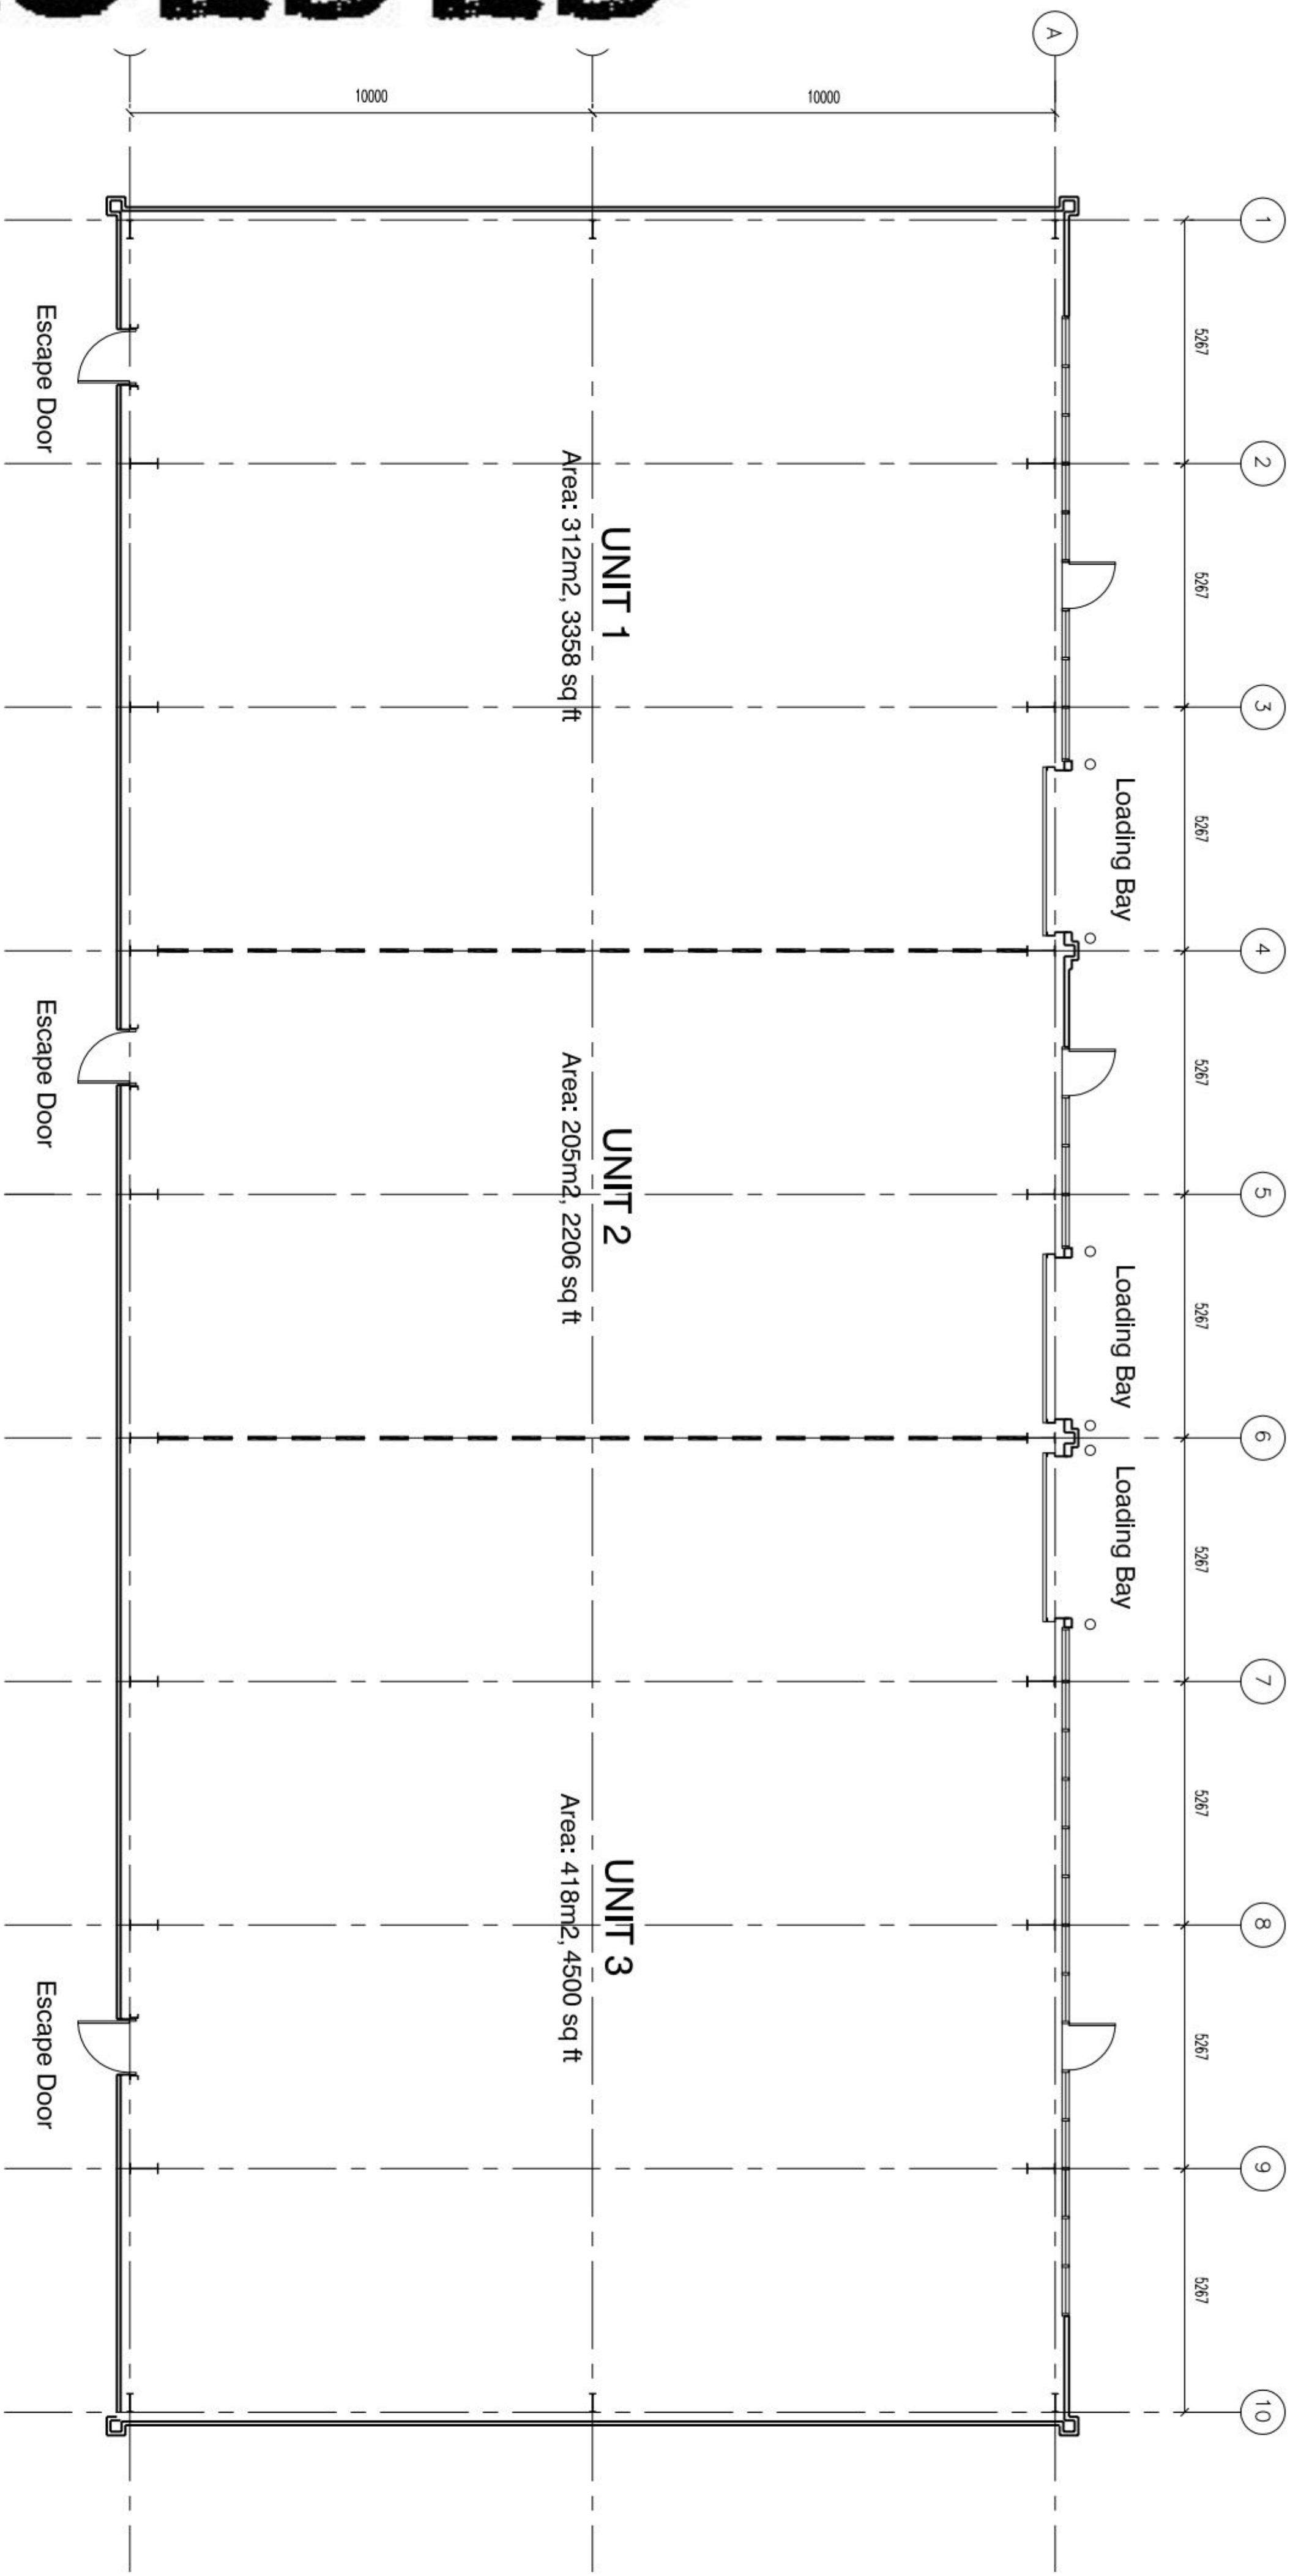

FLOOR PLAN
Scale: 1:100

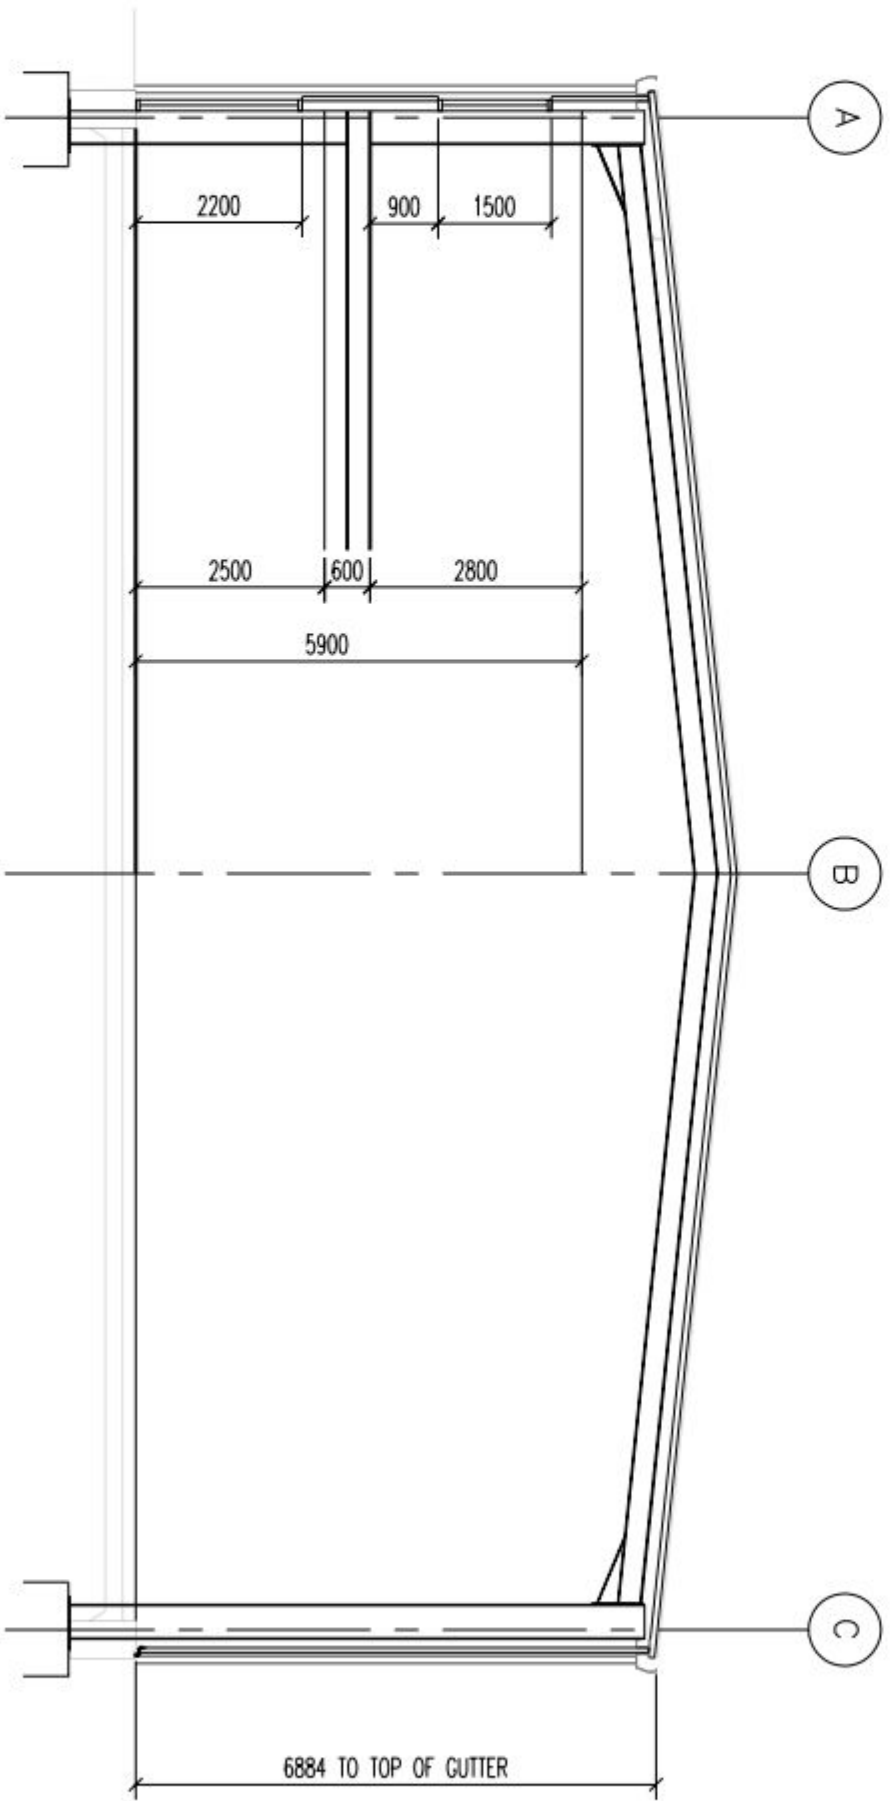

TYPICAL PORTAL SECTION THROUGH WINDOWS
Scale: 1:100

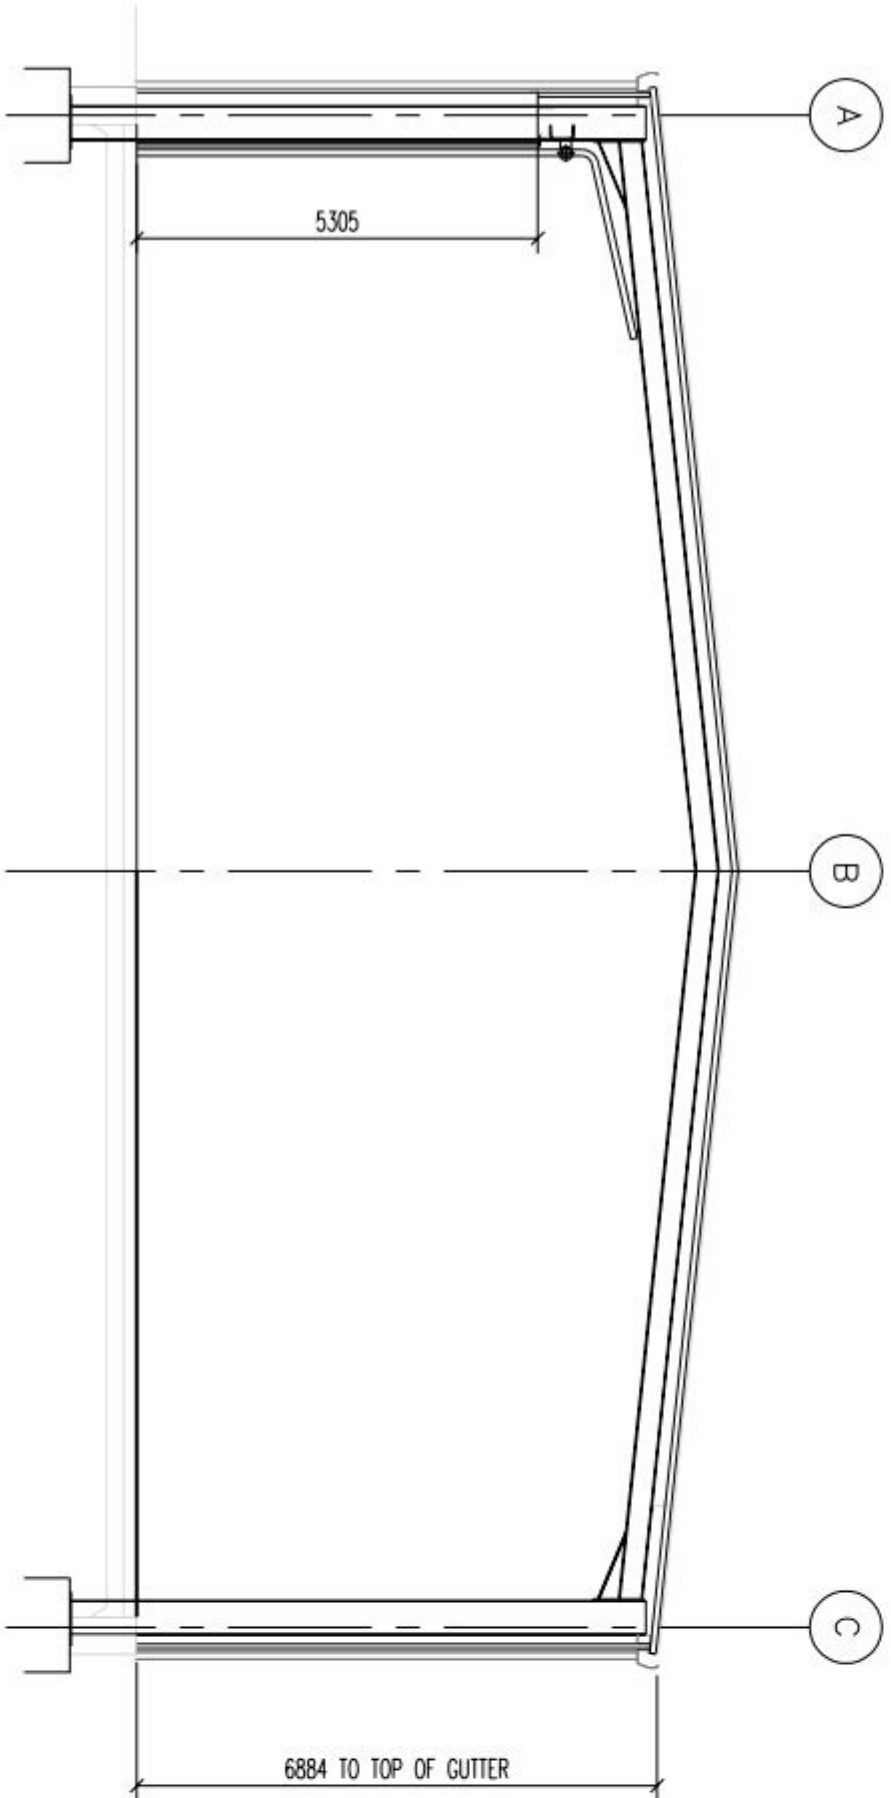

TYPICAL PORTAL SECTION THROUGH LOADING DOOR
Scale: 1:100



REV	DESCRIPTION	DATE
-----	-------------	------

REV	DESCRIPTION	DATE
-----	-------------	------

job no.	H/SR/ICTS	drawing no.	201	rev.	
scale	1:100 @ A1	drawn by	CB	date	June 2012
Cdr Pw. C/DP/SL/TS/201 PROPOSED FLOOR PLAN/201					

Units 1 - 3
ICTS Site
Solent Road
Havant
PROPOSED FLOOR PLAN
AND SECTIONS



Rushington House, Worthing Road, Rushington, West Sussex, BN16 3PS
Tel No: (01903) 777777 Fax No: (01903) 777700