


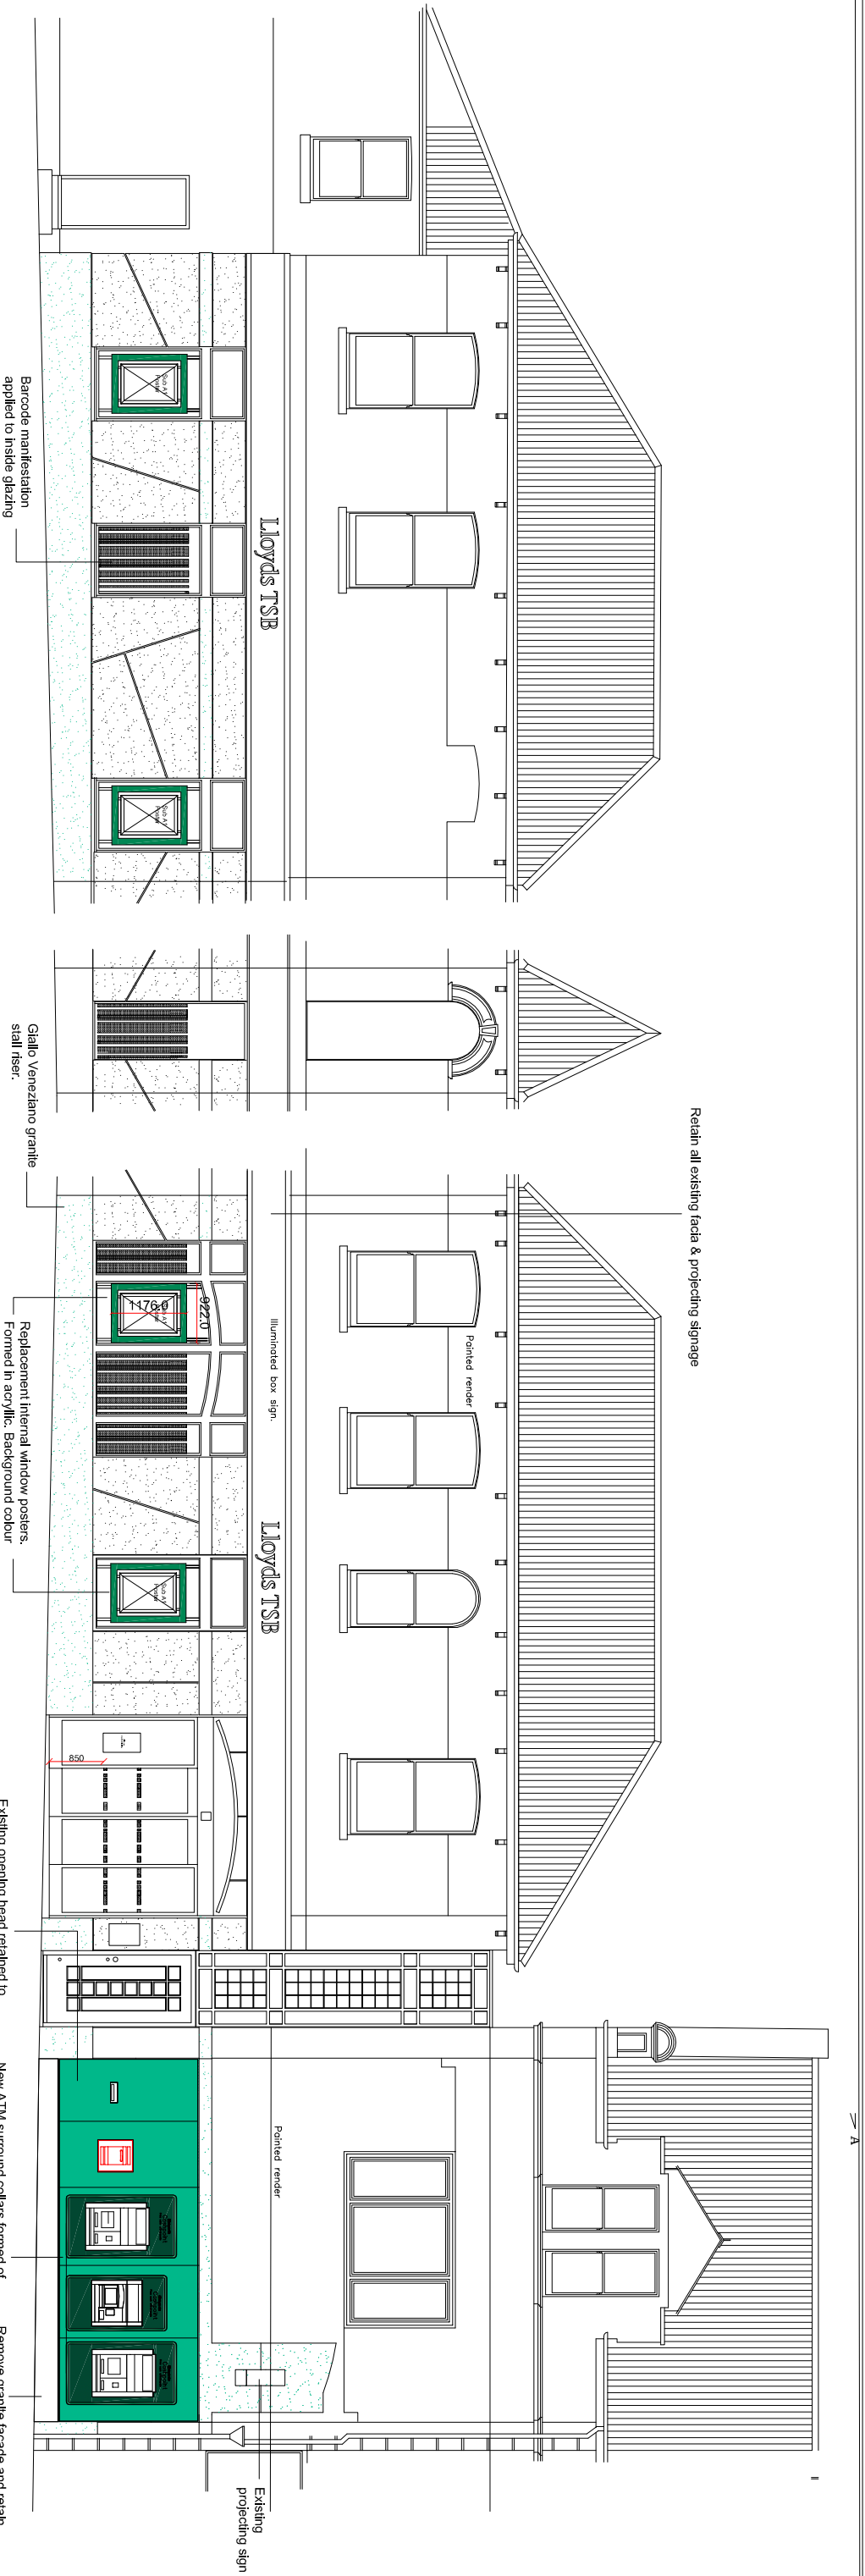

Proposed Side Elevation


Proposed Corner Elevation

Proposed Front Elevation London Road

Existing opening head retained to full width of existing glazing and glazing increased down to Stall riser. New shopfront glazing formed of 15mm thick safety glass with green vinyl applied to the inside of the glass lined with secure partition on the inside.

New ATM surround collars formed of Acrylic - background in RAL 6024 green to existing ATM locations.

Remove granite facade and retain existing granite stall riser.

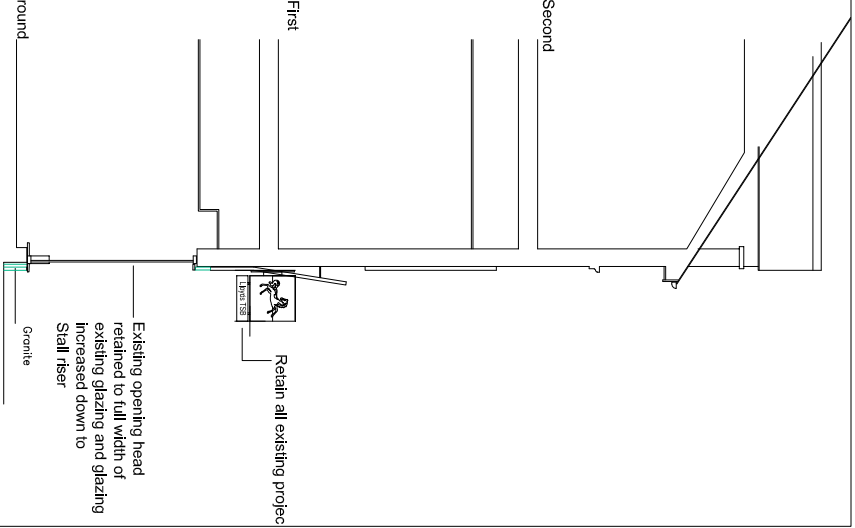

Opportunity

PROJECT		DRAWN BY		DATE	
ISG		ISG		29/07/12	
CONTRACT		DESIGN ARCHITECT		JOB #	
CLIENT ARCHITECT		PROJECT BY		CHECKED BY	
1:50 @ A1		SCALE		DATE	
272 LONDON ROAD		HANTS		29/07/12	
STIRLING ADDRESS					
272 LONDON ROAD					
HANTS					
STIRLING ADDRESS					
PROJECT NO.		PROJECT NO.			
TITLE PROPOSED EXTERNAL ELEVATION					
DRAWING NUMBER					
503352800-xxxxxxx---A101-EL-A1-1101					
REV	DATE	DEARN	COMMENTS		
-	00/00/0000	- / -	-		

DRAFT