




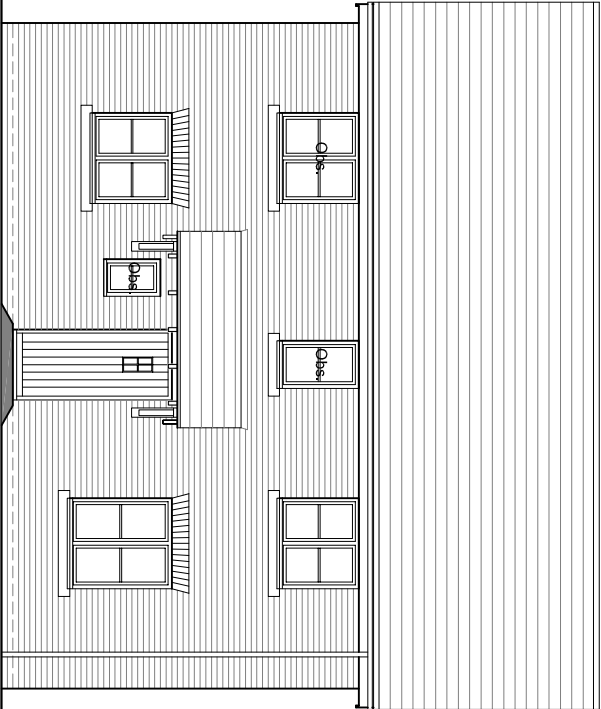


Front Elevation

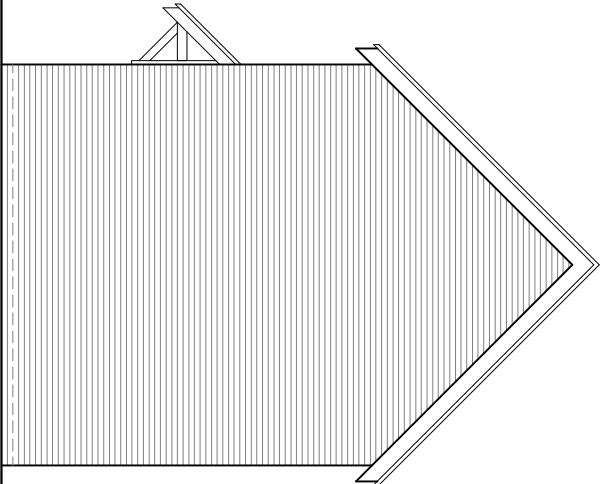


Side Elevation

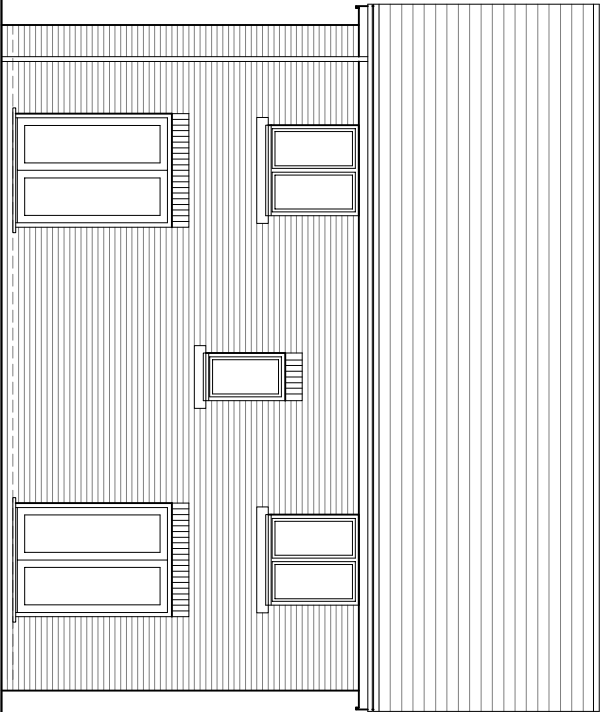


Rear Elevation

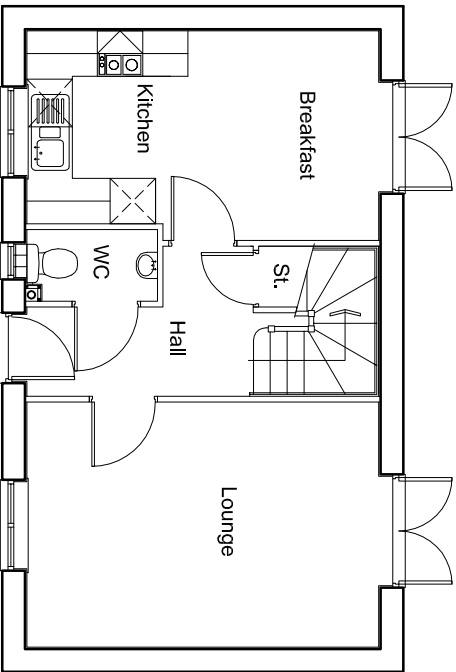

Ground Floor Plan

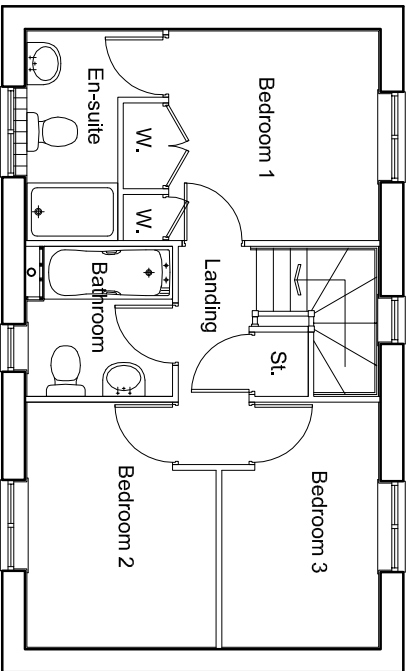

First Floor Plan

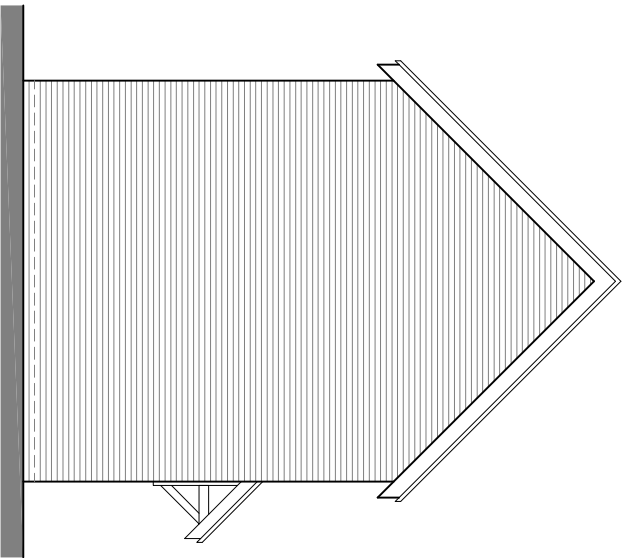

Side Elevation

scale 1:100	
HouseType	3BH-3
Bedrooms	3
Sq.ft	830
Variation	
Persons	4
Sq.m	77.08

PLOT No.
As Drawn - 85
Handed -

NOTES

Permission is granted to scale from this drawing for the purpose of Local Authority/ Planning Approval only. In all other circumstances DO NOT scale from this drawing. Please contact this office for any additional information required. Contractors, Sub Contractors and Suppliers are to check all relevant dimensions and levels of the site and building before commencing any shop drawings or building work. Any discrepancies should be recorded to the Architect. Where applicable this drawing is to be read in conjunction with the Consultants' drawings.

This drawing is the copyright of Tetlow King Ltd ©. All rights reserved.

Ordinance Survey Data © Crown Copyright. All rights reserved. Licence No. 100007359

REV	DESCRIPTION	DATE	AUTH	CHKD
-----	-------------	------	------	------

PLANNING				
 ARCHITECTS : URBAN DESIGNERS : SUSTAINABILITY CONSULTANTS Building 300, The Grange, Romsey Road, Michelmarsh, Romsey, Hampshire, SO51 0AE Tel: 01794 517355 Fax: 01794 519517 Web: www.tetlowking.co.uk				
PROJECT Hampshire Farm Emsworth for Bloor Homes and Bellway Homes				
DRAWING HouseType 3BH-3 Floor Plans & Elevations				
SCALE	DATE	AUTHOR	CHKD	
1:100 @ A3	April 2012	MP	VJ	
JOB NO.	DRAWING NO.	REV		
PL120418	HT.3BH-3.pe			