



0 1 2 3 4 5 6 metres

HAVANT BOROUGH
COUNCIL
31 JUL 2012
RECEIVED

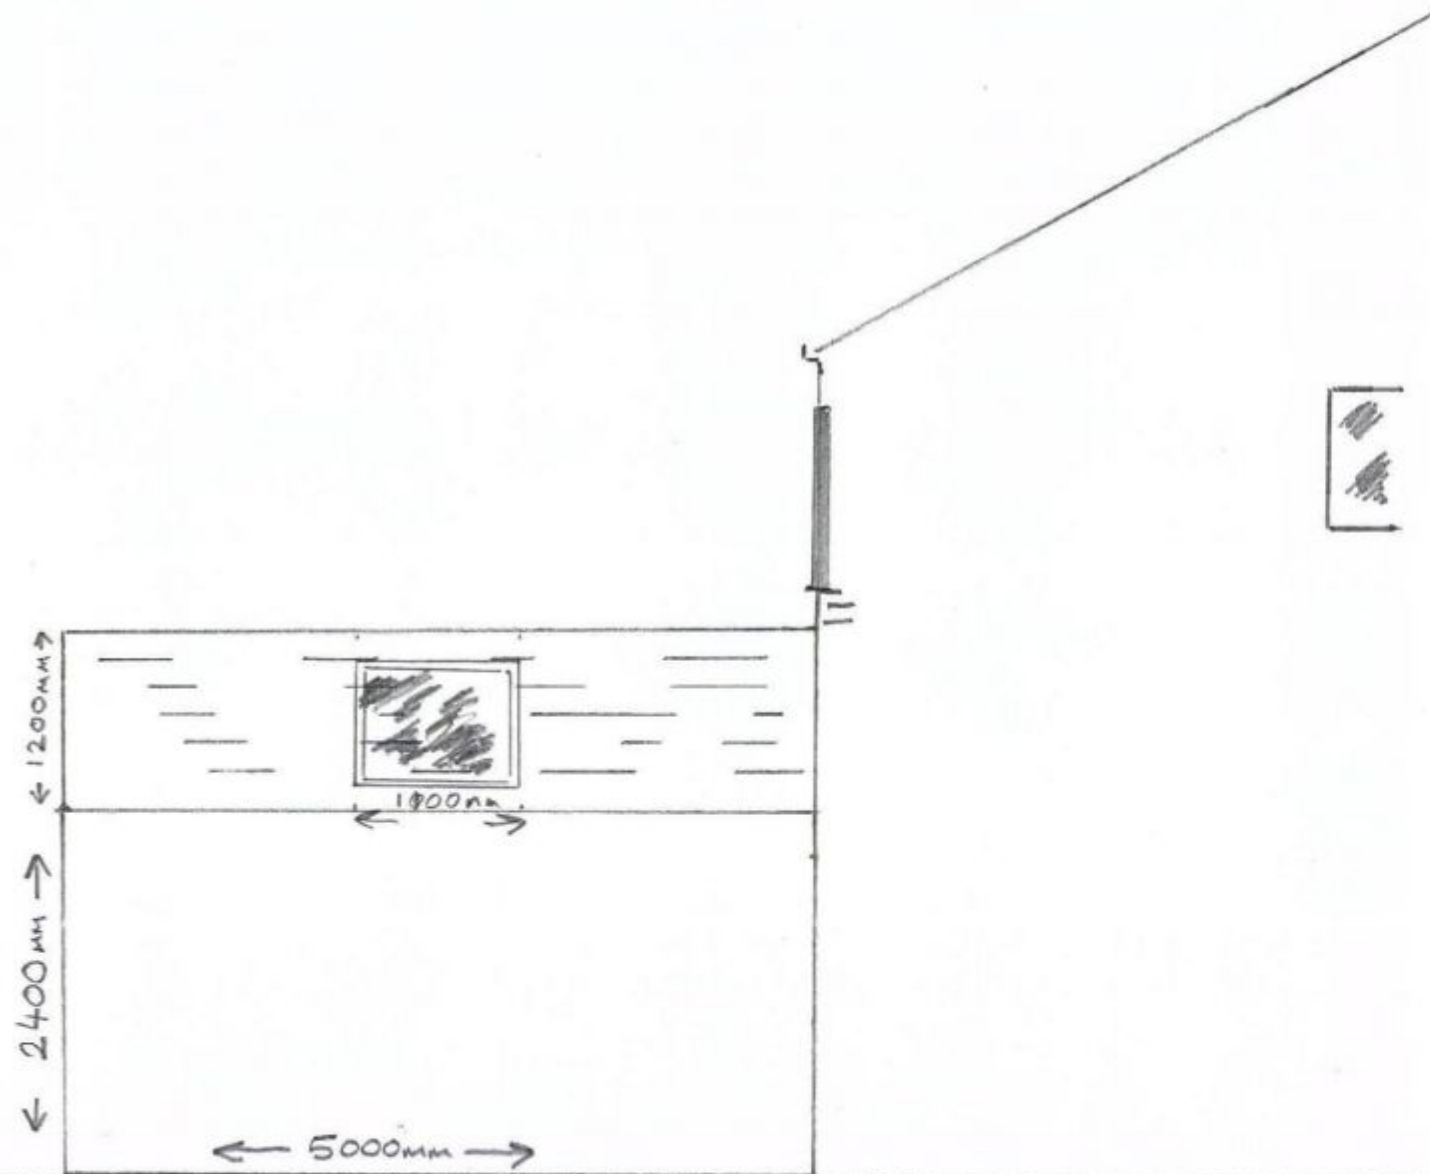

SCALE 1:50 (mm) @ A4

SIDE ELEVATION

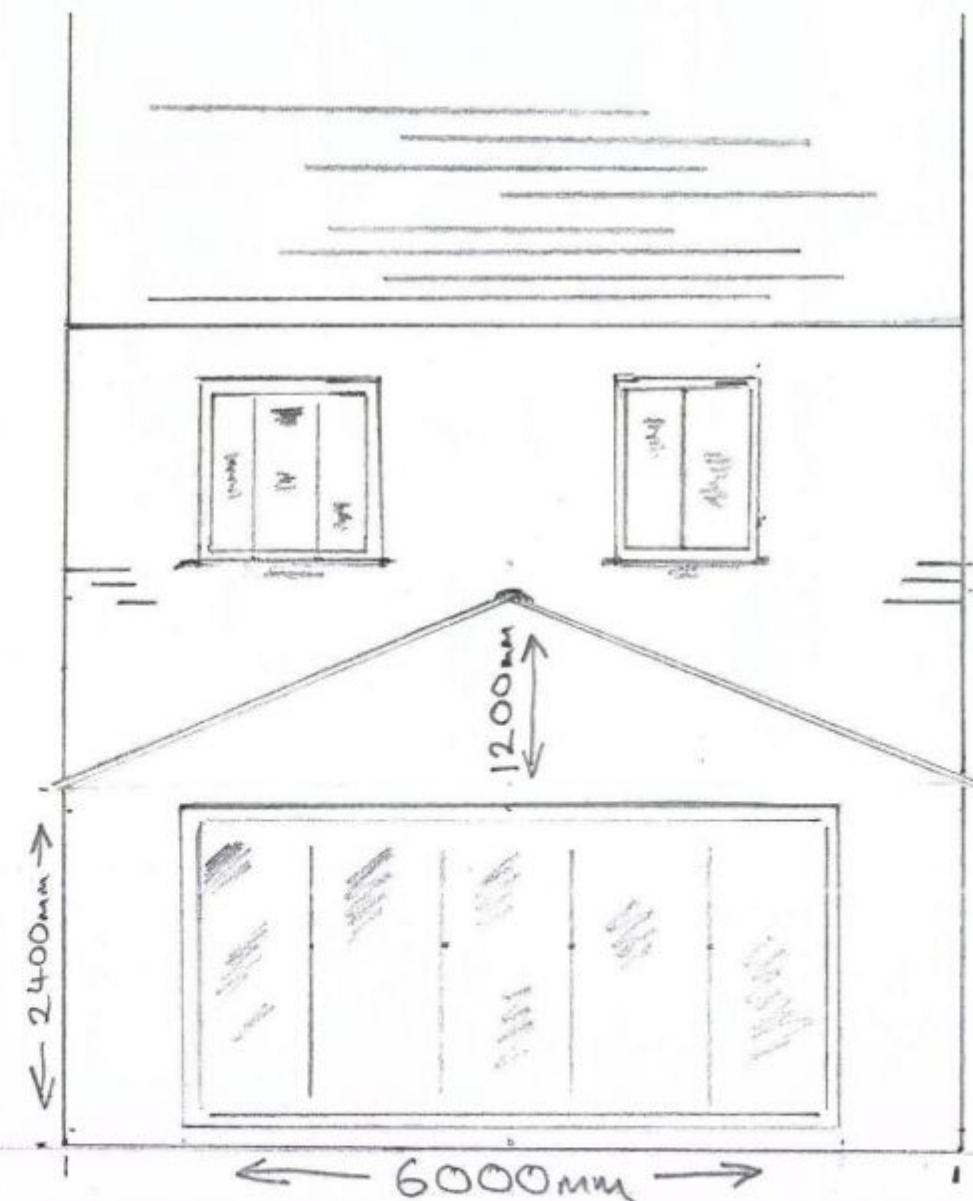

DRAWING: 002/JH/12

REAR ELEVATION