




NOTE : THIS DRAWING IS NOT A SPECIFICATION OF WORK AND IS ONLY FOR THE PURPOSE OF GAINING TOWN PLANNING AND BUILDING REGULATION APPROVALS. ALL DETAILS/DIMENSIONS MUST BE CHECKED ON SITE BEFORE COMMENCEMENT OF WORK BY CONTRACTOR

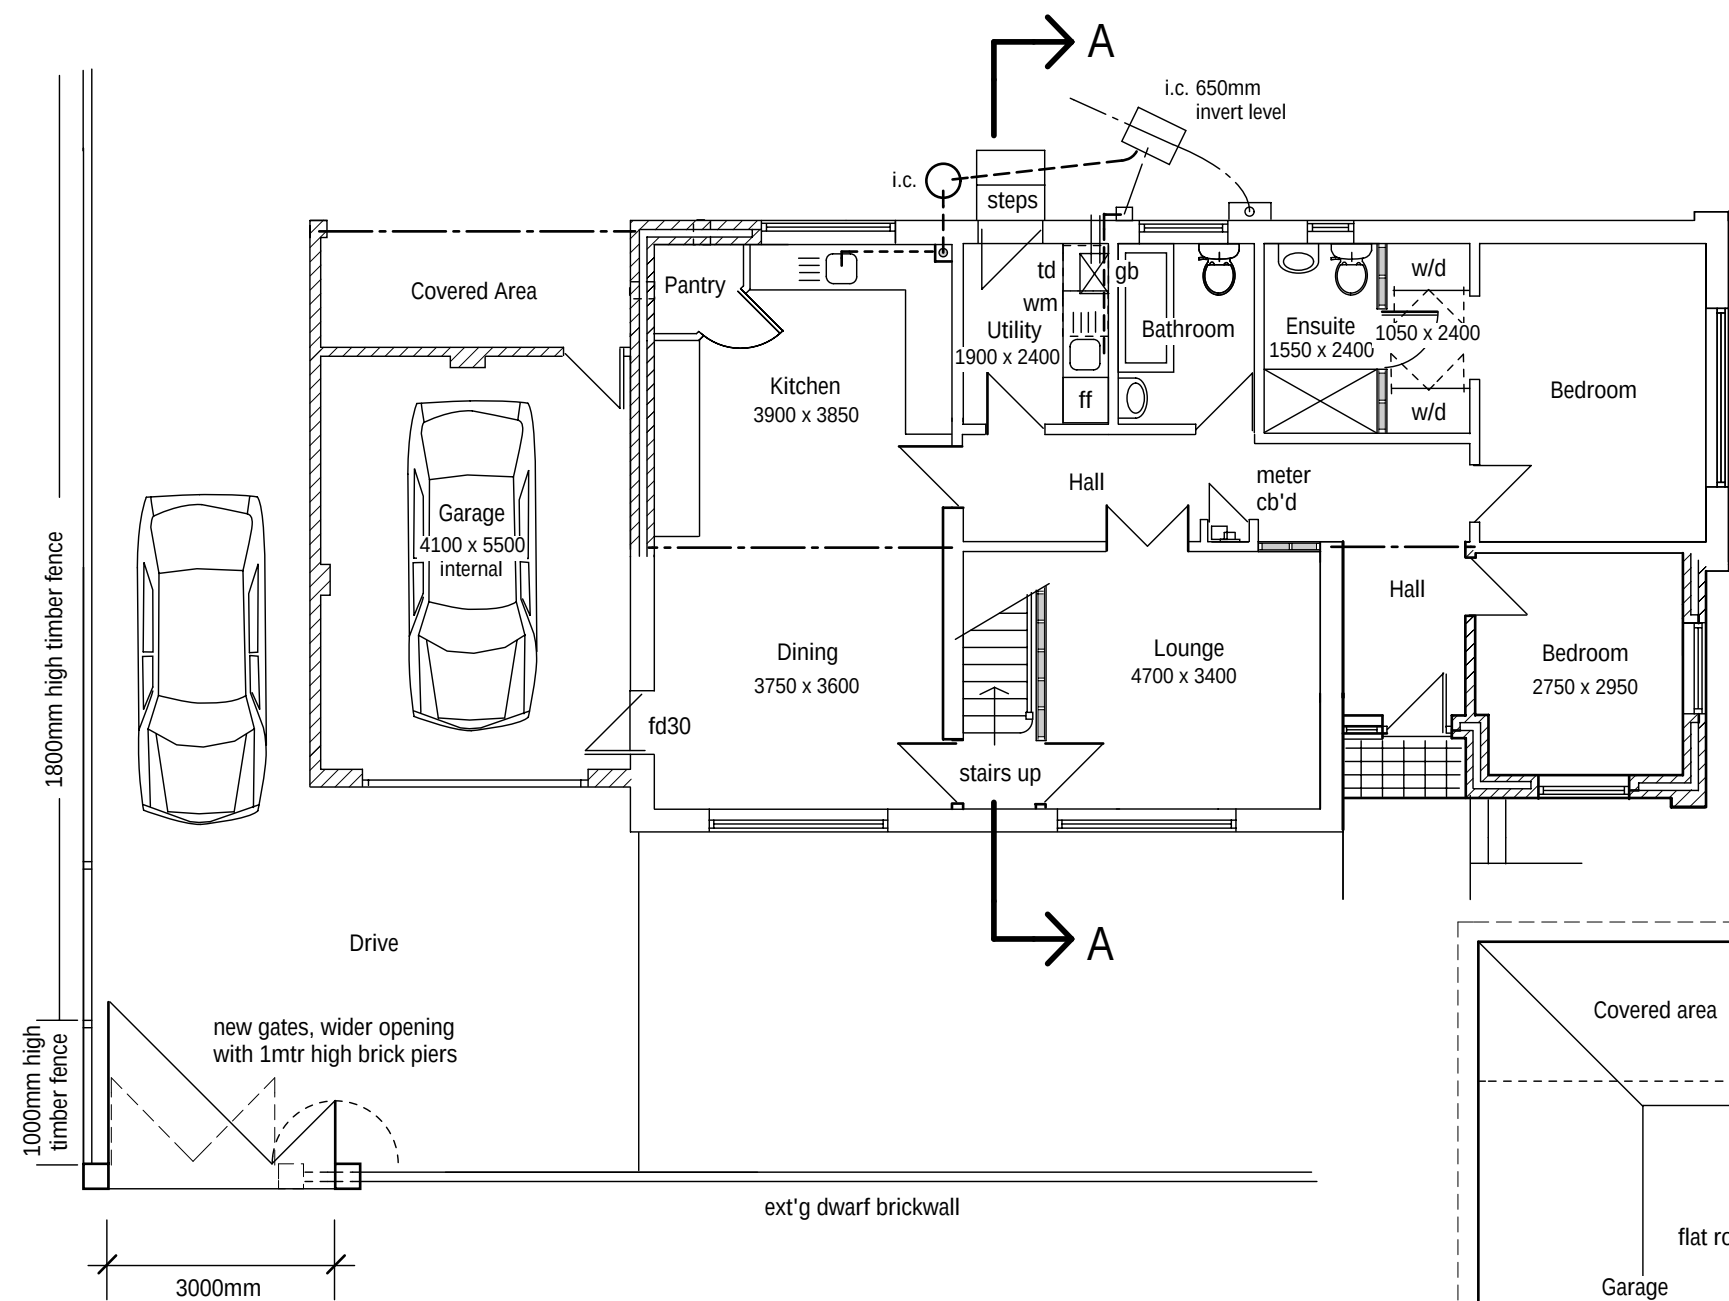


Proposed Ground Floor Plan

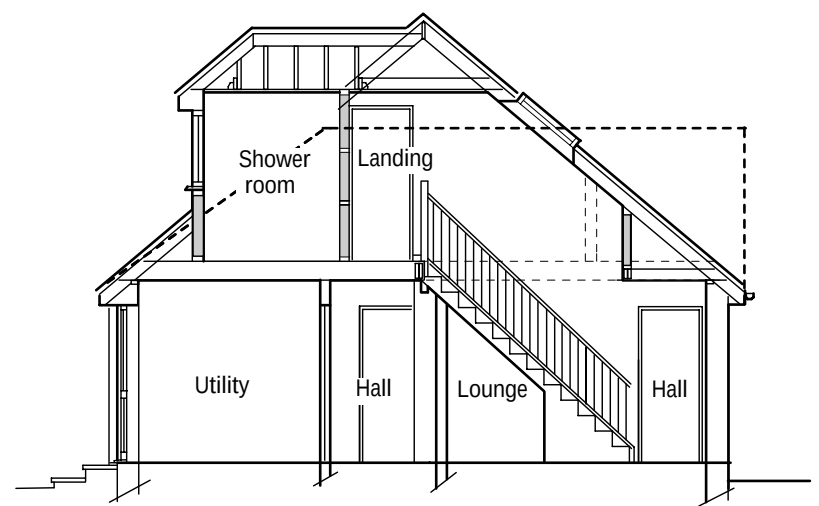

Proposed Section A - A

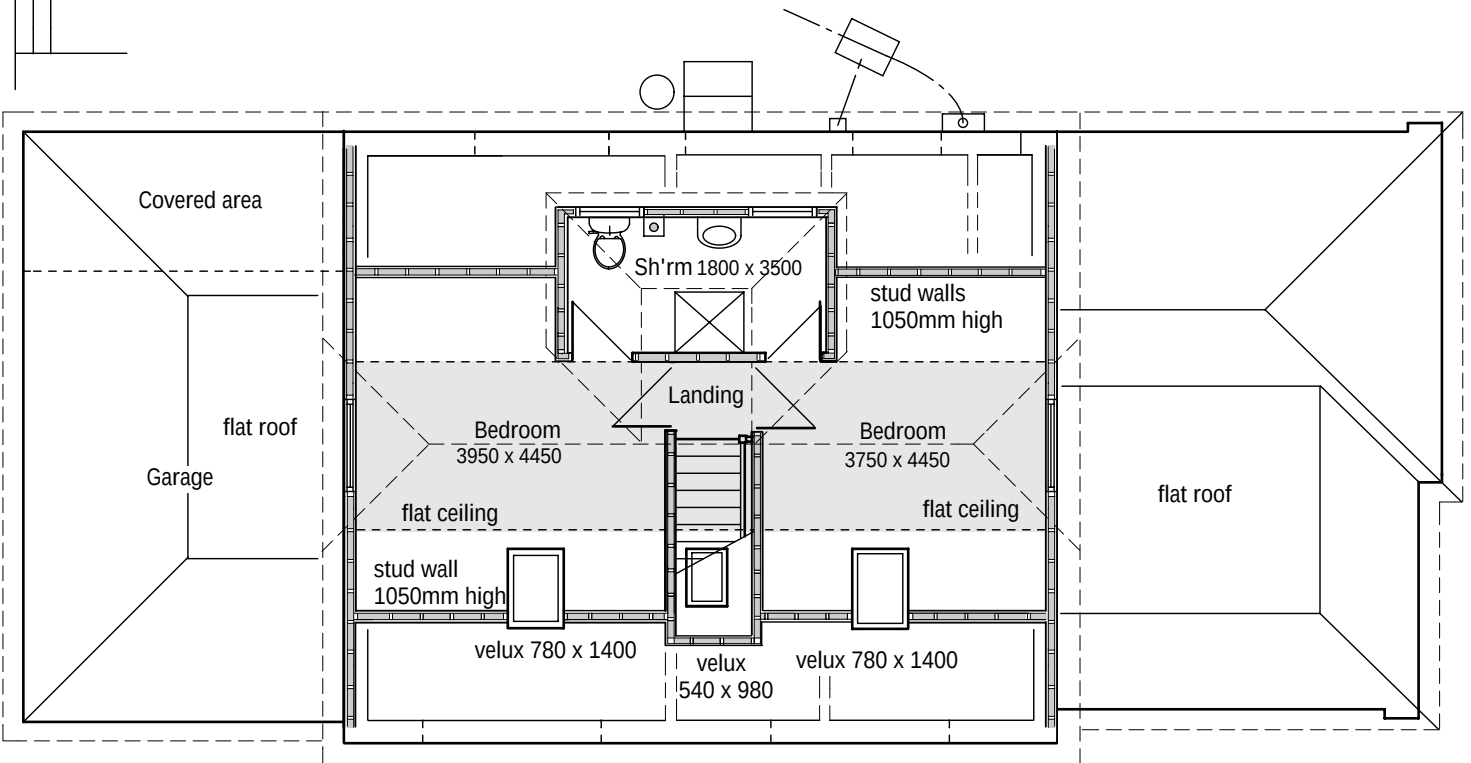

Proposed 1st Floor Plan

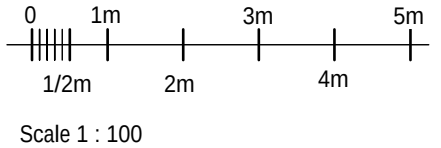

PROPOSED CONSTRUCTION OF EXTENSIONS AND NEW ROOF WITH DORMER TO EXISTING DWELLING

For:- Mr & Mrs A Jones - 6 Rosemary Way, Waterlooville, Hants. PO8 9DG

Proposed Ground and First Floor Plan and Section

Scale 1 : 100

A3 - Dwg. No. 060812pl3