




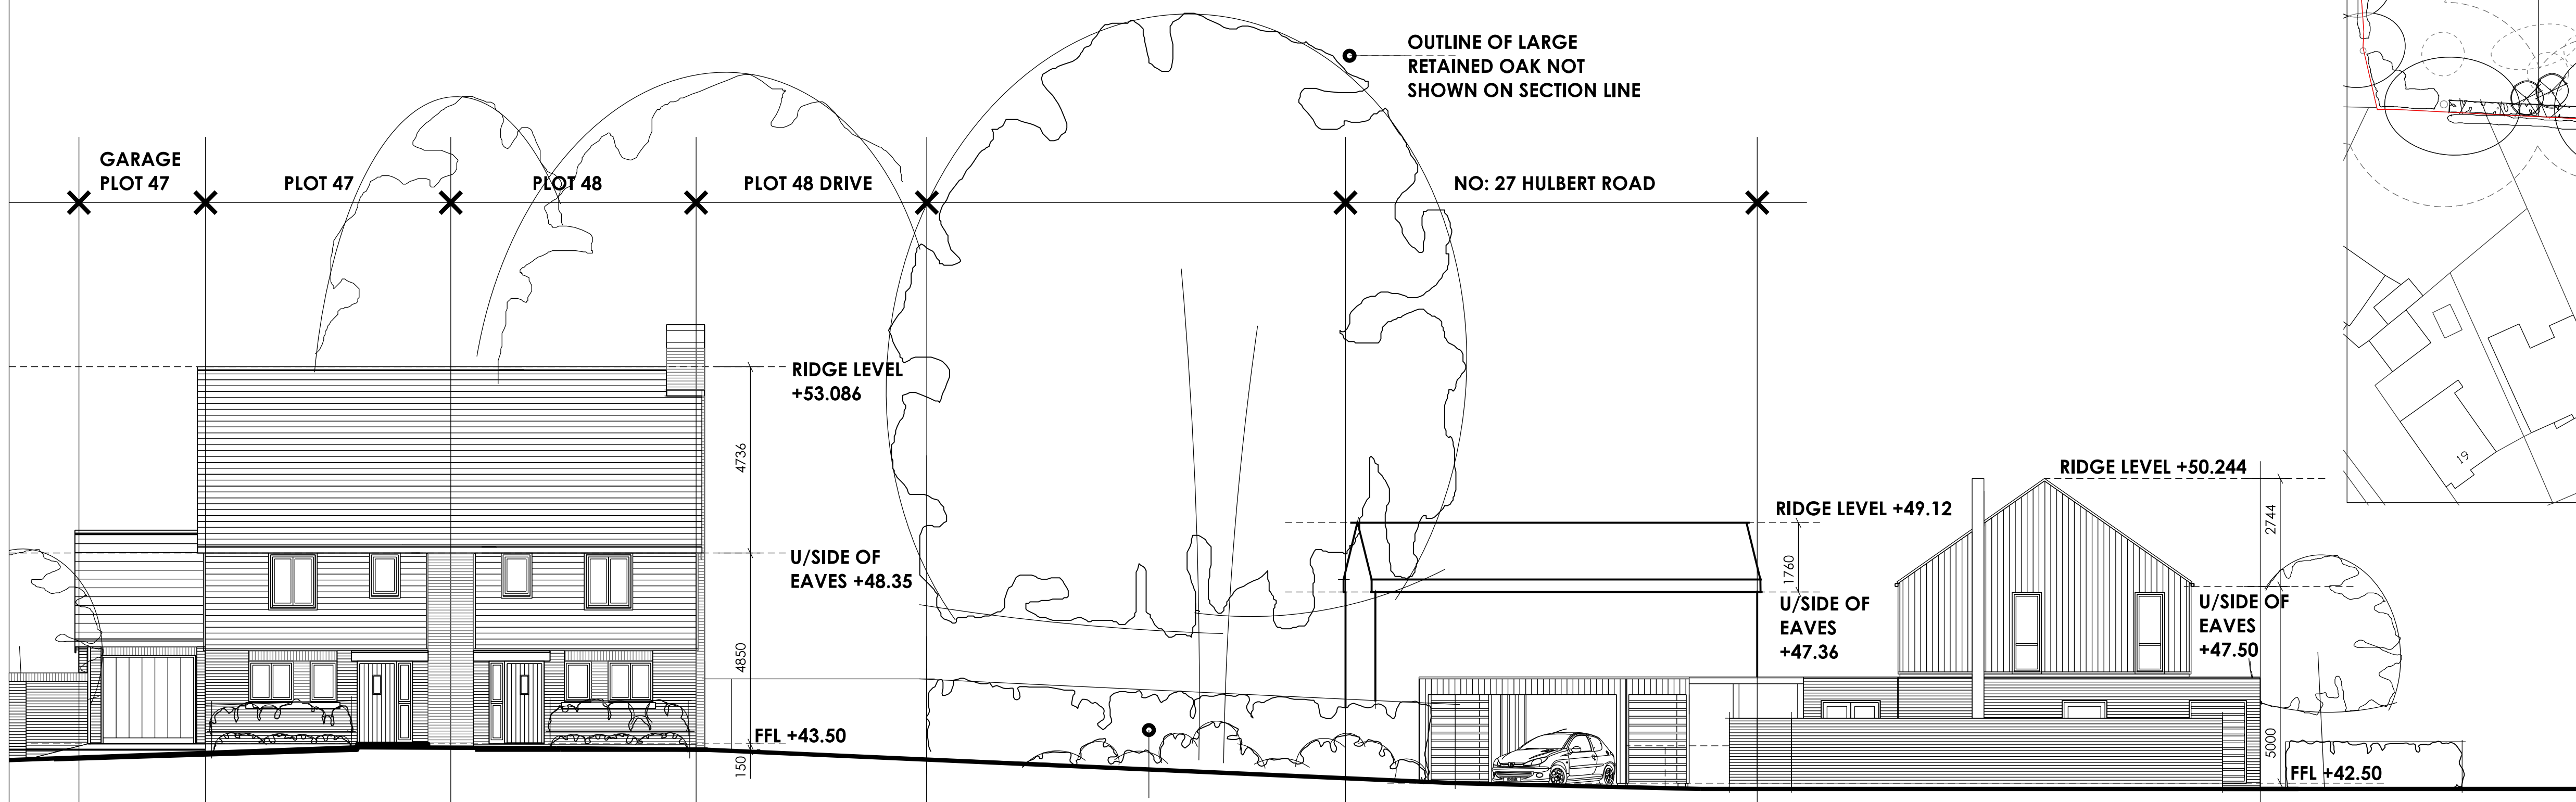

BOUNDARY SECTION 4-4

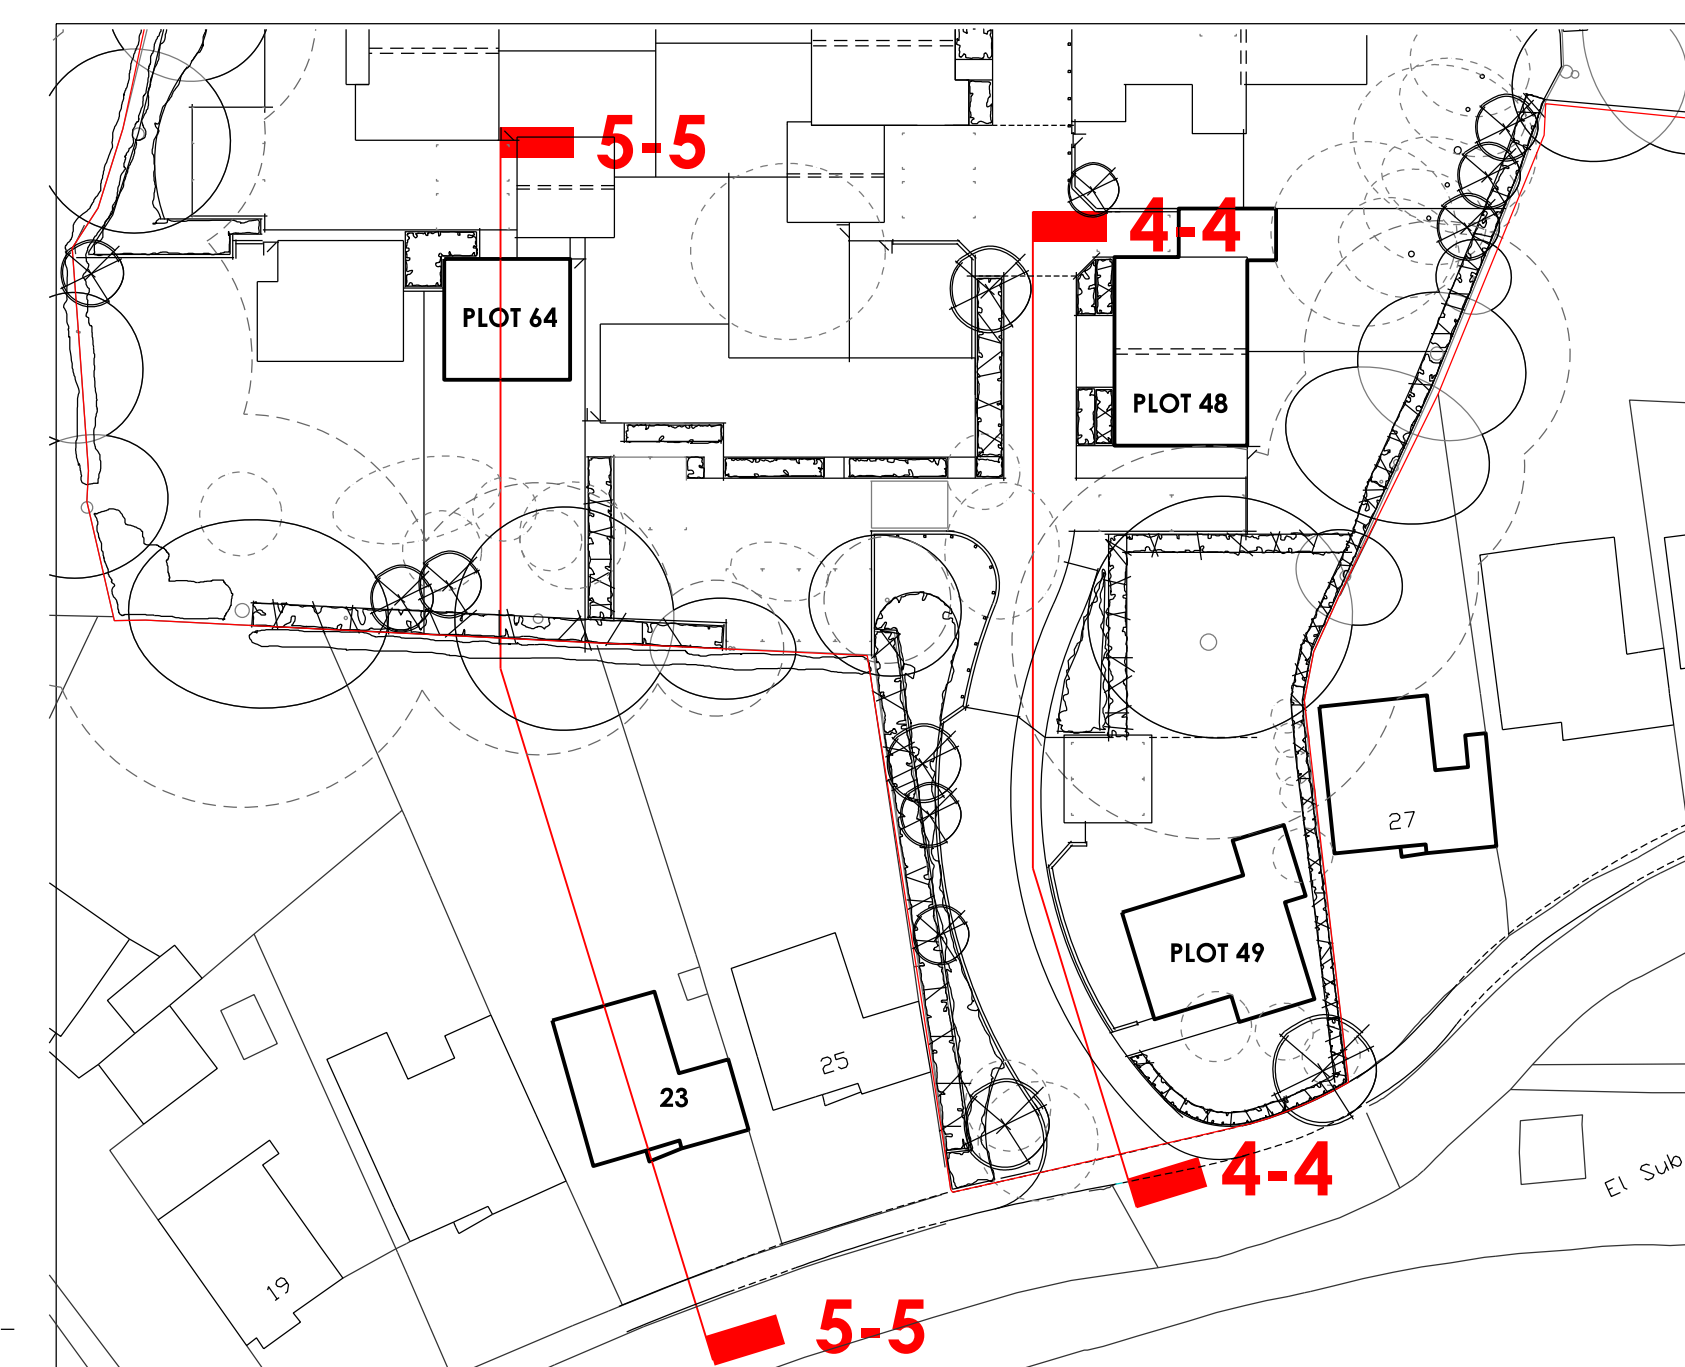

SITE PLAN EXTRACT 1:500

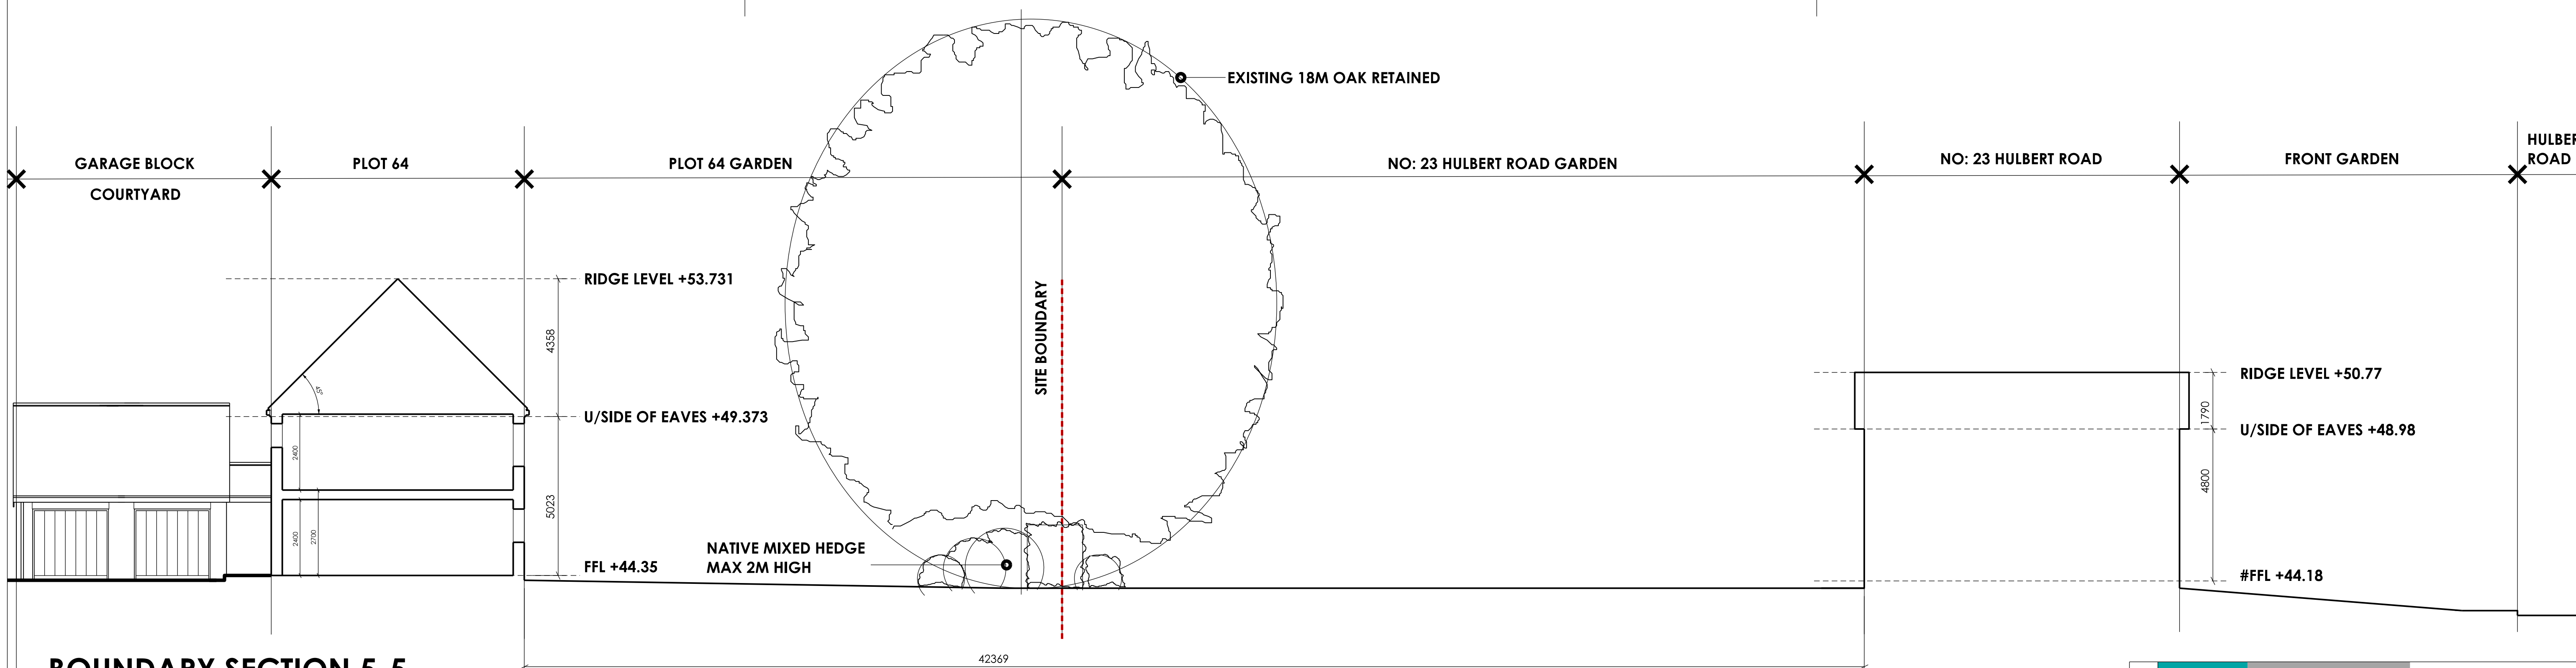

BOUNDARY SECTION 5-5

LEVEL FOR NO:-23 HULBERT ROAD
INTERPOLATED

IMPORTANT NOTE FOR USE OF THIS DRAWING: THIS DRAWING HAS BEEN PRODUCED SPECIFICALLY FOR USE ON THIS PROJECT. POPE PRIESTLEY ARCHITECTS CANNOT BE HELD RESPONSIBLE FOR RE-USE OF THIS INFORMATION BY OTHERS FOR ANY PURPOSE OTHER THAN FOR WHICH IT IS SPECIFICALLY INTENDED. THIS DRAWING REFLECTS STANDARDS AGREED FOR THIS PROJECT AND CURRENT AT THE TIME OF PRODUCTION AND WILL NOT BE UPDATED IN ACCORDANCE WITH CHANGING LEGISLATION AND/OR OTHER REQUIREMENTS.

SCALE BAR = 10mm INTERVALS AT TRUE SCALE

POPE PRIESTLEY ARCHITECTS				
ARCHITECTURE TOWN PLANNING URBAN DESIGN				
FERRY HOUSE, CANUTE ROAD, SOUTHAMPTON, HAMPSHIRE, SO14 3FJ. T: +44 (0)23 80335228 F: +44 (0)23 80632886 E: info@popepriestley.co.uk				
CONTRACTORS MUST CHECK ALL DIMENSIONS ON SITE. ONLY MEASURED DIMENSIONS ARE TO BE RECORDED FROM CHECKPOINTS. MUST BE REPORTED TO THE ARCHITECT BEFORE PROCEEDING. DRAWING HAS BEEN PREPARED IN ACCORDANCE WITH THE DIMENSIONS OF THE PROJECT. THE DIMENSIONS OF THE PROJECT ARE TO BE USED FOR THE PROJECT. THE DIMENSIONS OF THE PROJECT ARE TO BE USED FOR THE PROJECT.				
ST MICHAELS CONVENT LONDON ROAD WATERLOOVILLE HAMPSHIRE		BOUNDARY SITE SECTION 4-4 AND 5-5		
PLANNING ISSUE	SCALE 1:100	DATE AUG 2012	AUTHOR MG	CHECK -
			DRAWING NO. PP1144/ 162-00	REVISION -