




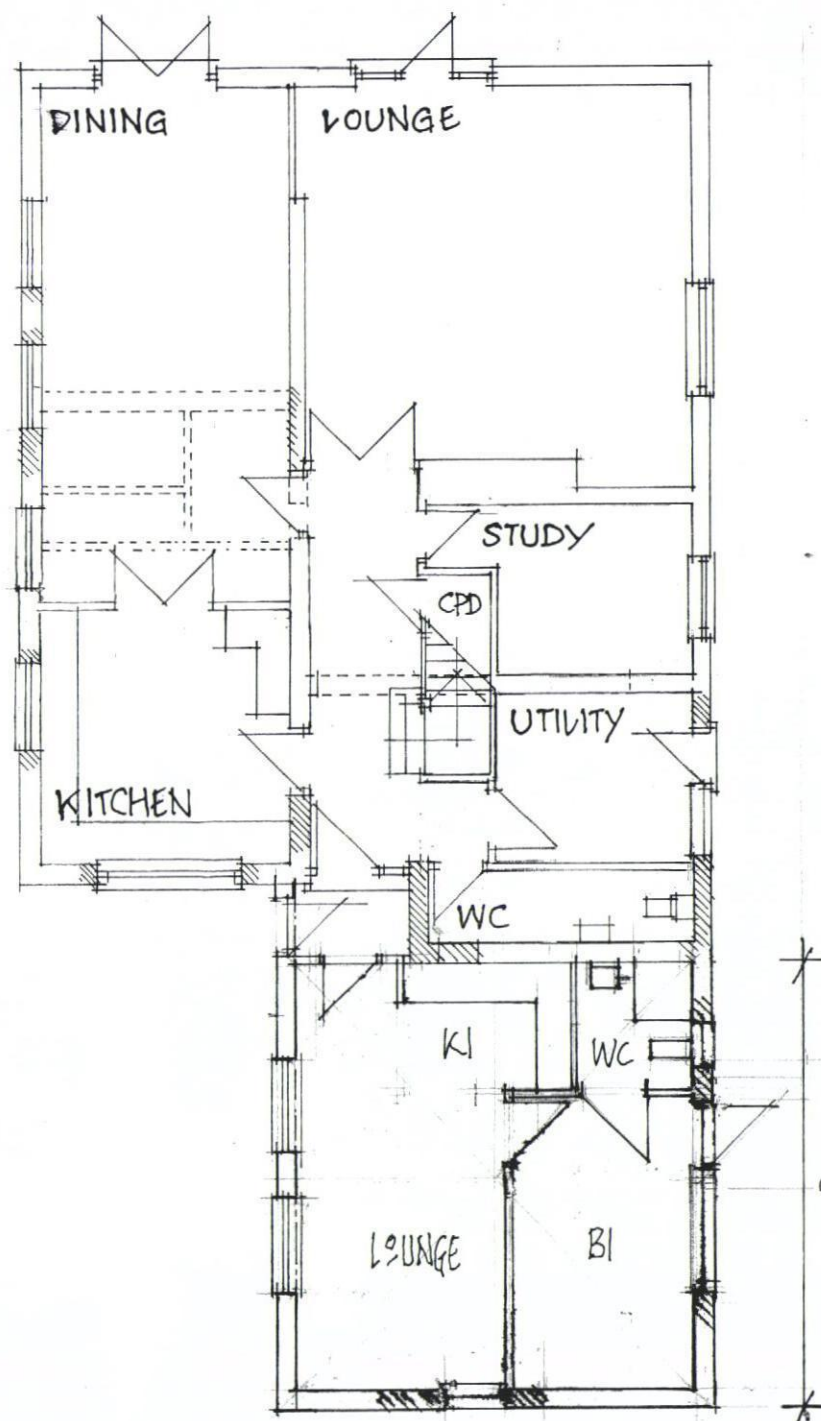

PROPOSED GROUND FLOOR PLAN

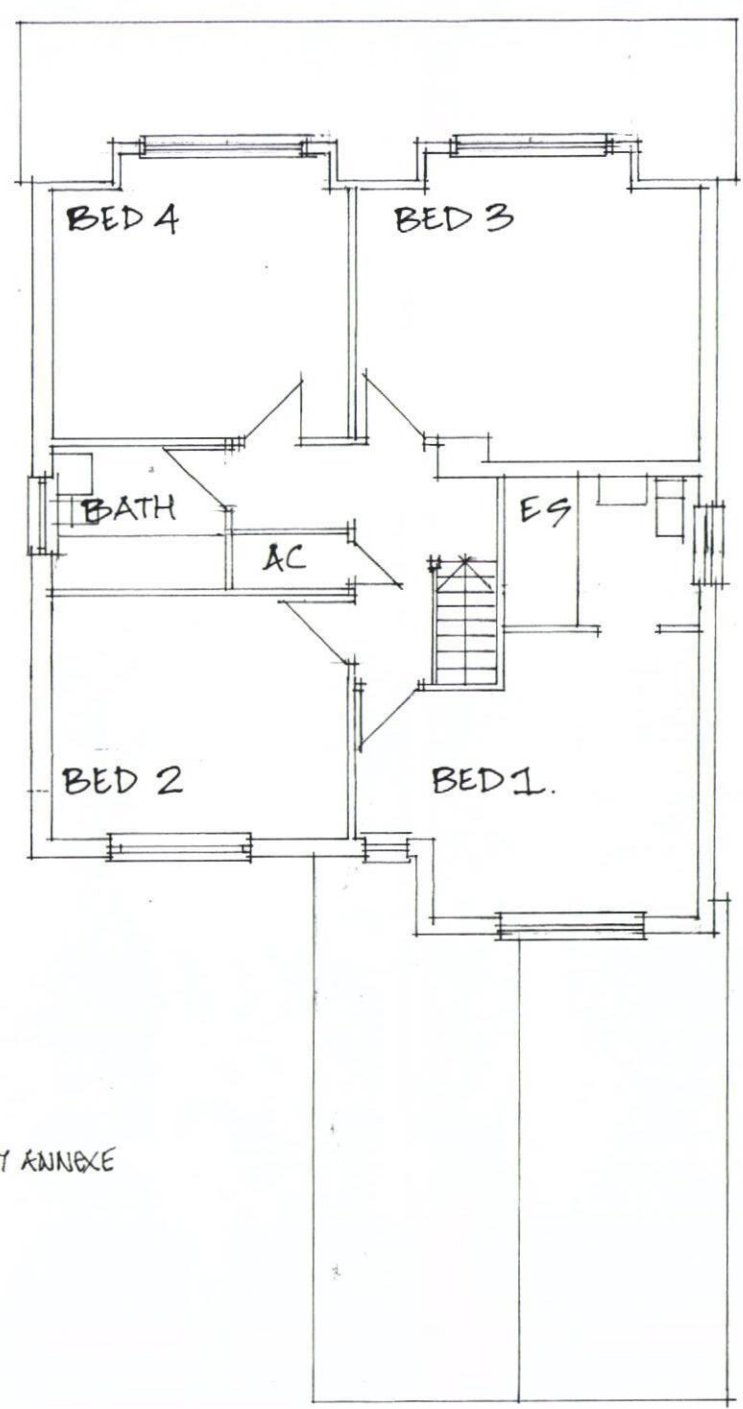

FIRST FLOOR PLAN

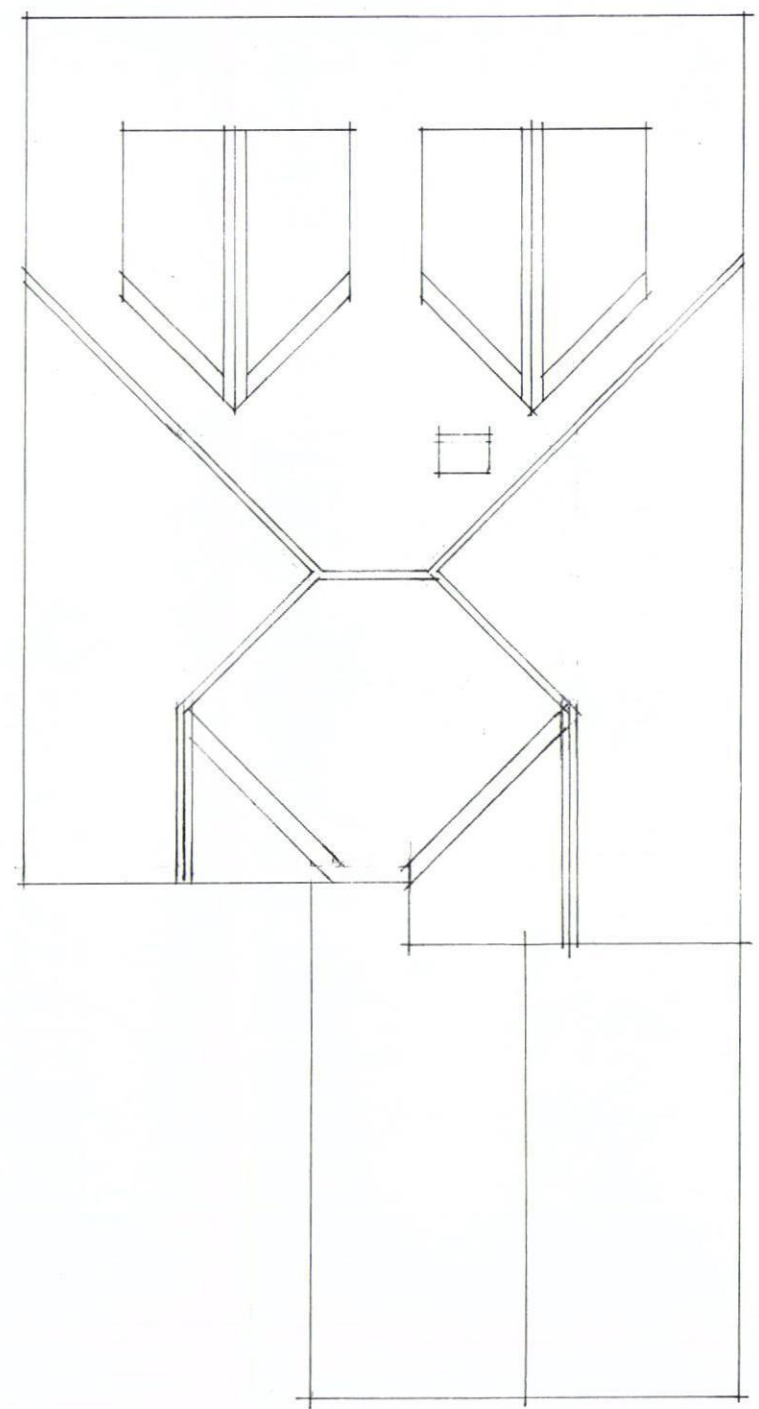

ROOF PLAN

ARCHITECTURAL PLANNING 1A NUTBOURNE ROAD Sandy Point, Hayling Island, Hampshire, PO11 9RT Tel 02392 463994 Fax 02392 463994 E-mail: inutbourne@aol.com.uk		CLIENT MR & MRS HOBBS	TITLE PROPOSED ALTERATIONS TO NO 1 SELSMORE AVE HAYLING ISLAND HAMPSHIRE.	HAVANT BOROUGH COUNCIL 21 JUN 2012 RECEIVED																								
Rev Description REVISIONS	Date PM	PROPOSED FLOOR PLANS		Scale: 1:100 Date:																								
Artworker DS(UK) 0068A		Drawn by: LIR Checked by:	Drawing No: 05/0401/02	<table border="1"> <tr><td>A</td><td>B</td><td>C</td><td>D</td><td>E</td><td>F</td><td>G</td><td>H</td></tr> <tr><td>J</td><td>K</td><td>L</td><td>M</td><td>N</td><td>P</td><td>Q</td><td></td></tr> <tr><td>S</td><td>T</td><td>U</td><td>V</td><td>W</td><td>X</td><td>Y</td><td></td></tr> </table>	A	B	C	D	E	F	G	H	J	K	L	M	N	P	Q		S	T	U	V	W	X	Y	
A	B	C	D	E	F	G	H																					
J	K	L	M	N	P	Q																						
S	T	U	V	W	X	Y																						