


PERMIT

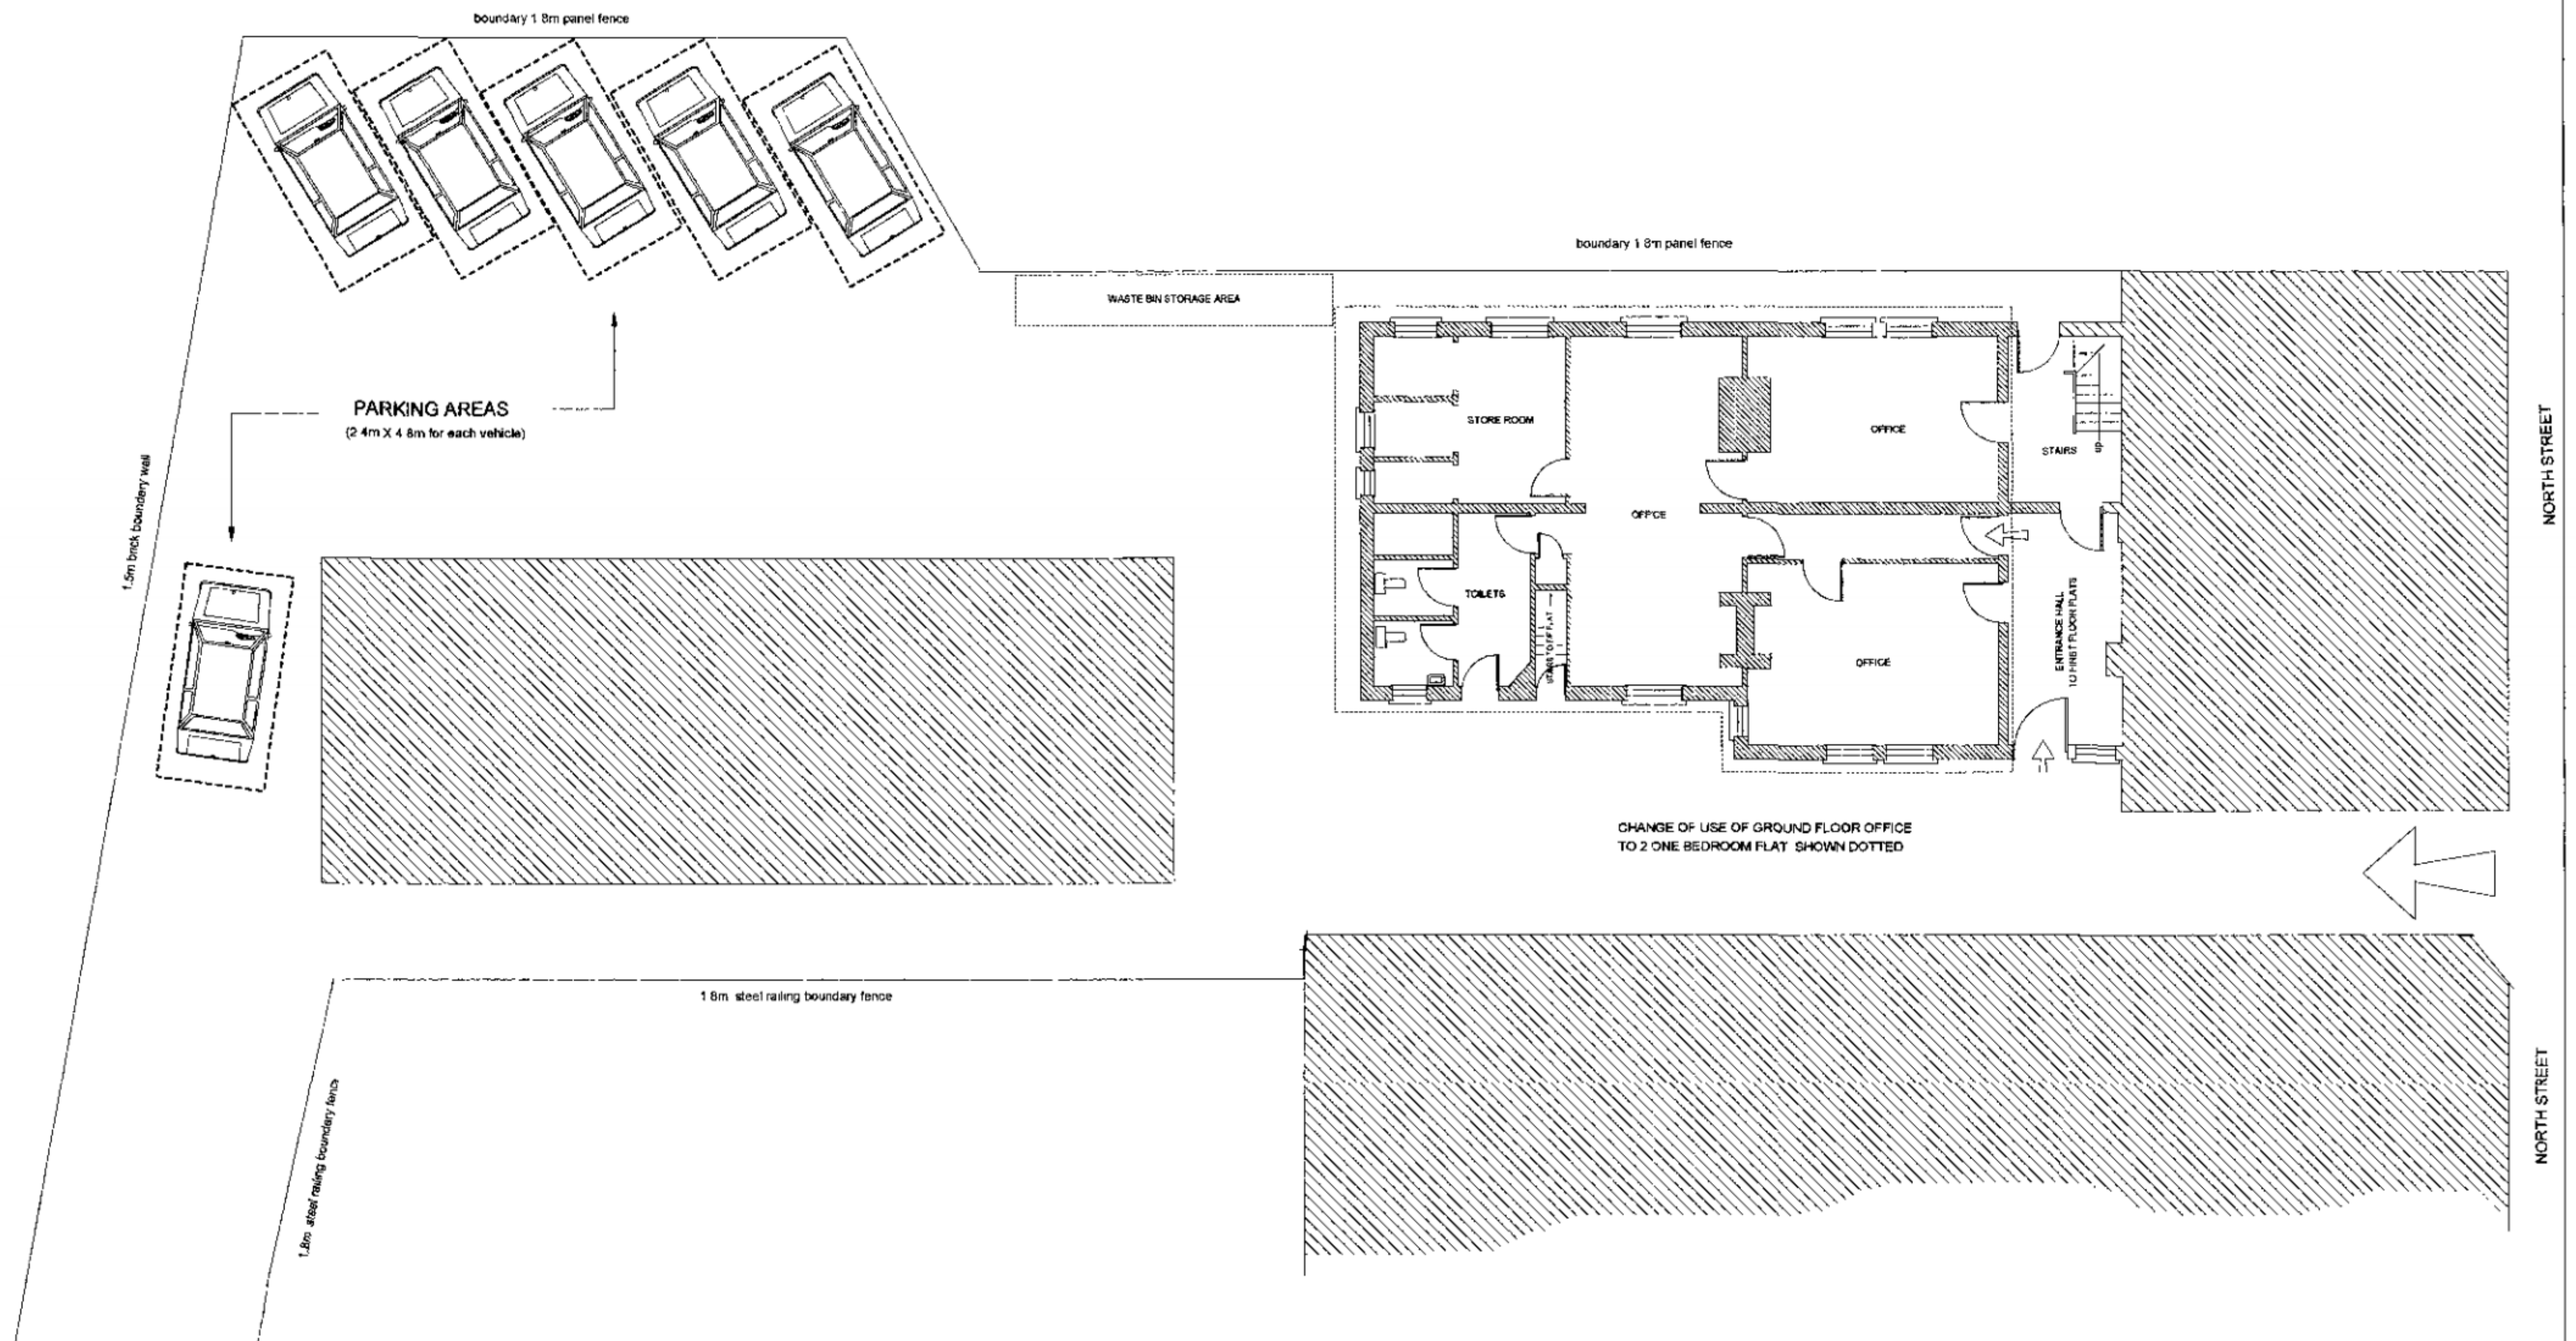

SITE AREA 878 m2

HAVANT BOROUGH
COUNCIL
14 NOV 2011
RECEIVED

PLAN TITLE	EXISTING SITE PLAN
CLIENT	MRS S HAMES
ADDRESS	DUDLEY HOUSE, NORTH STREET, EMSWORTH
SCALE	1:100
PLAN NO.	003A
DATE	01/11
DRAWN BY	P E
	© peter eade 2011