




B.O.M.  
REFUSE

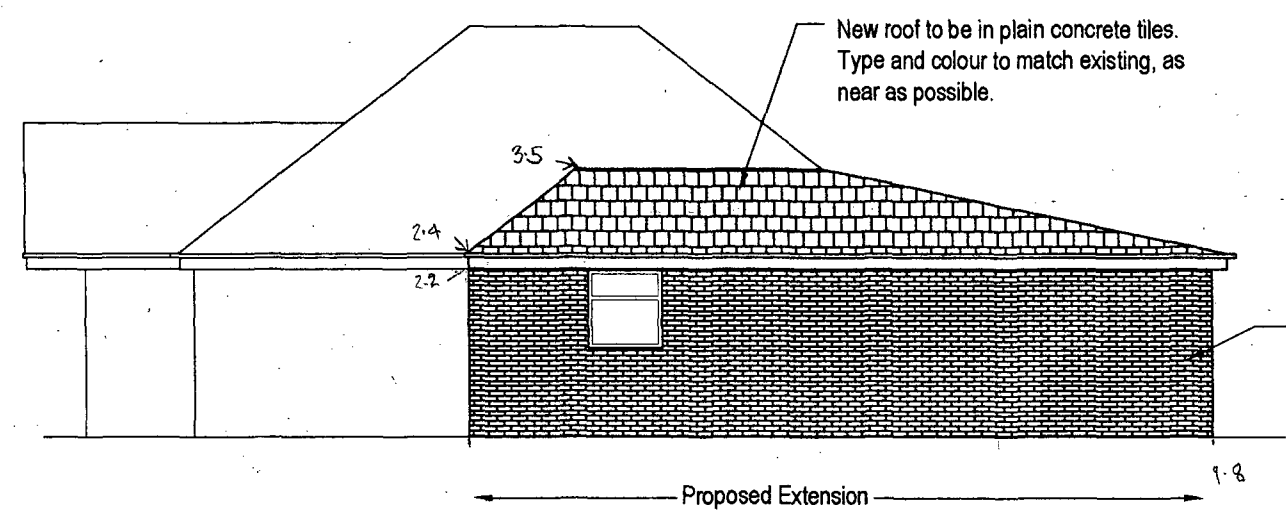

SIDE ELEVATION (South East).

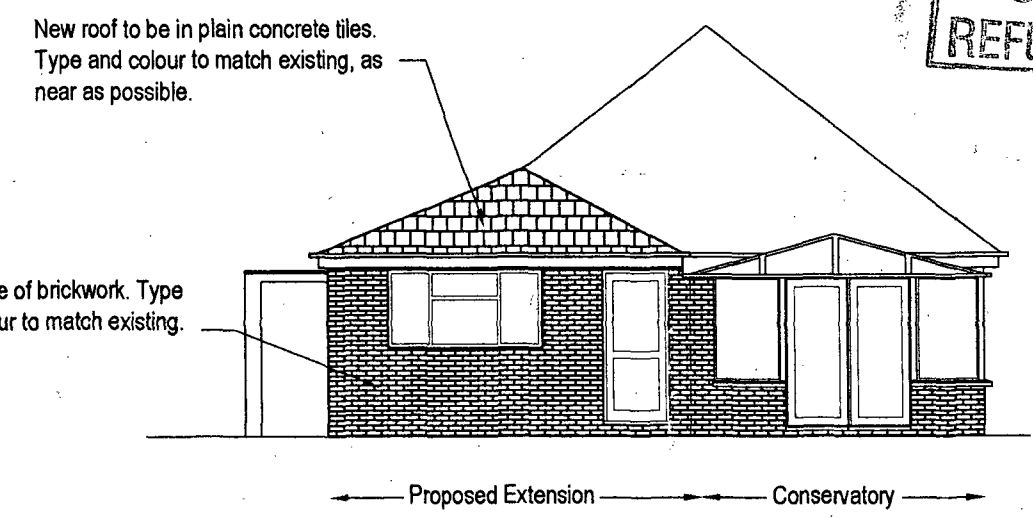

REAR ELEVATION (North East).

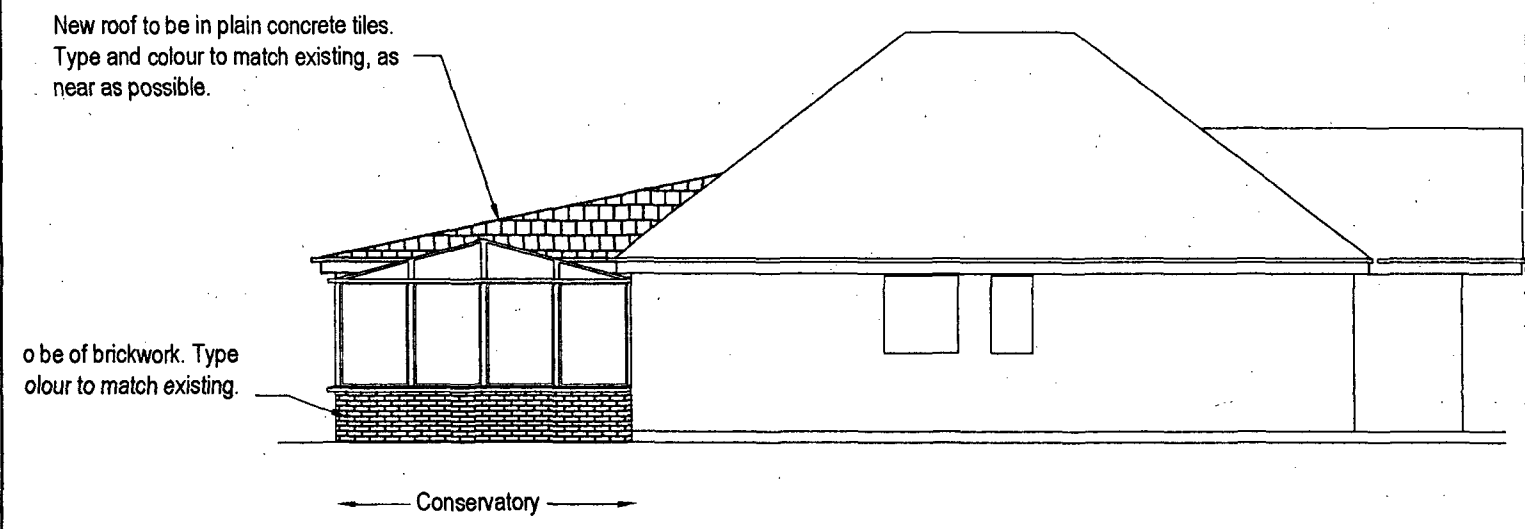

SIDE ELEVATION (North West).

HAVANT BOROUGH  
COUNCIL  
15 FEB 2010  
RECEIVED

|     |                                           |           |
|-----|-------------------------------------------|-----------|
| C   | Plan Extended Re-submitted For Planning   | 16 Sep 09 |
| B   | Building Regulations Approval Submission. | 12 Nov 07 |
| A   | Roof Pitches & Tiles Amended.             | 21 May 07 |
| -   | Planning Approval Submission.             | 18 Feb 07 |
| REV | DESCRIPTION                               | DATE      |

|                                                                                 |                                                         |      |
|---------------------------------------------------------------------------------|---------------------------------------------------------|------|
| SINGLE STOREY REAR EXTENSION<br>WITH CONSERVATORY.<br>67 PRIVET ROAD, CROOKHORN |                                                         |      |
| Client:                                                                         | Mr T. & Mrs Y. JONES                                    |      |
| Drg Title:                                                                      | ELEVATIONS (1) OF PROPOSED<br>EXTENSION & CONSERVATORY. |      |
| Scales: 1:100                                                                   | Drg No:                                                 | Rev. |
| Date: February 2007                                                             | JONES-02                                                | C    |