


PERMIT

ORDNANCE SURVEY LICENCE NO. 100047592

PLAN (2)

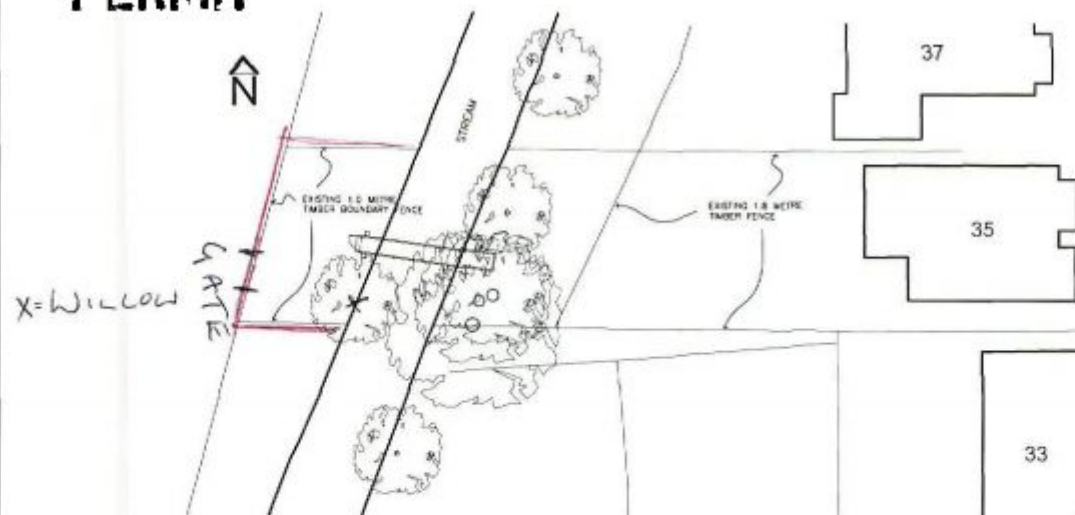

SITE PLAN 1:500

0 5 10 15 20 25 30 35 40 45 50

SCALE 1:500 (METRES)

HAVANT BOROUGH COUNCIL
DEVELOPMENT CONTROL

10 NOV 2010

RECEIVED

HAVANT BOROUGH COUNCIL
DEVELOPMENT CONTROL

29 JAN 2009

RECEIVED

DRAWING TITLE
35 THE MALLARDS
LANGSTONE HAVANT
PO9 1SS

REVISIONS

DRAWING TITLE
LOCATION PLAN
SITE PLAN

SCALE
1:1250/1:500 A4 JAN 2009

DATE

DRAWING NO.
35TM/102/2008

SJ Atkinson
Architectural Drawings

87 Hill Road Portchester Hampshire PO16 8JZ

Tel 02392 352358 Email sja@archdrawings.co.uk