




0m 1m 2m 3m 4m 5m
Scale

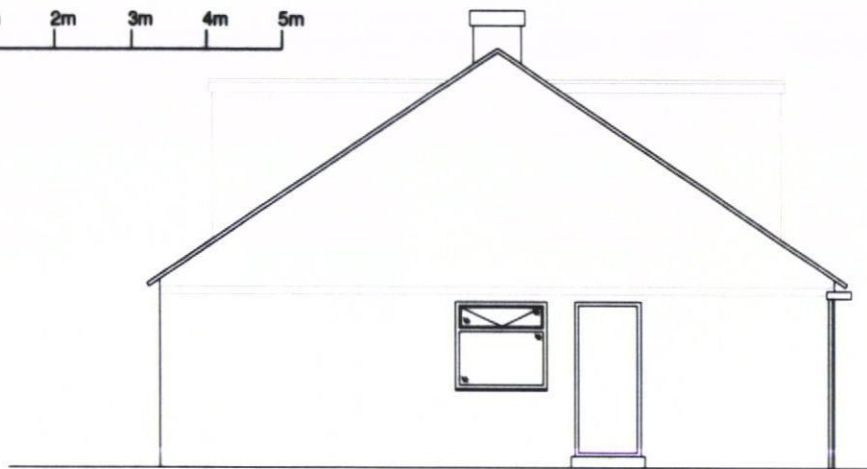


Existing South East Elevation

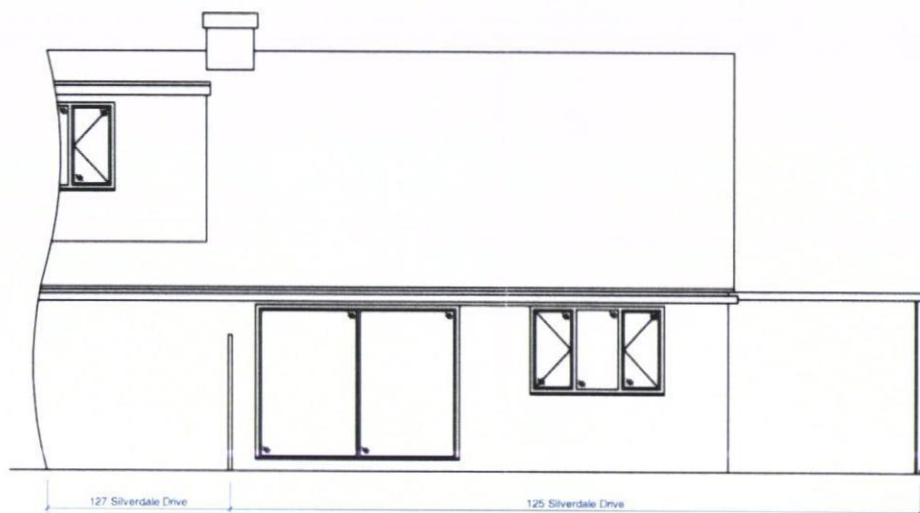

Existing South West Elevation

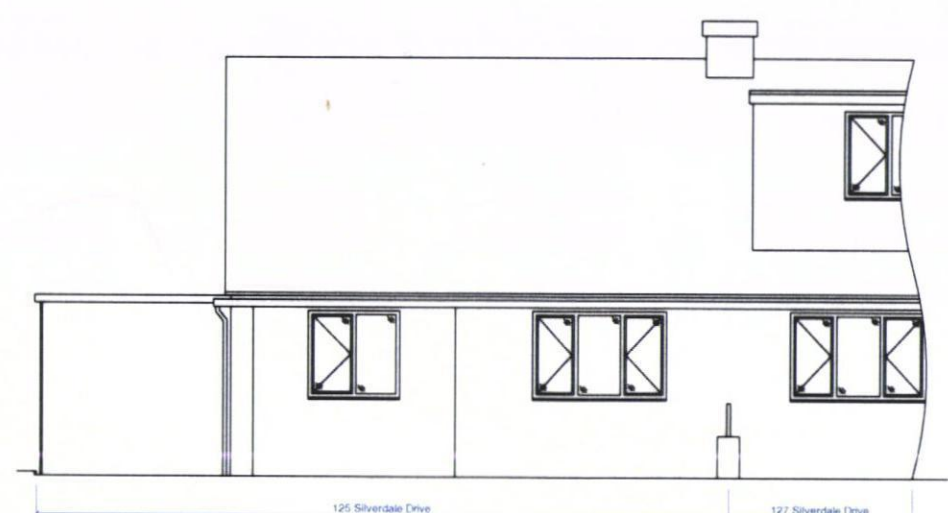

Existing North East Elevation

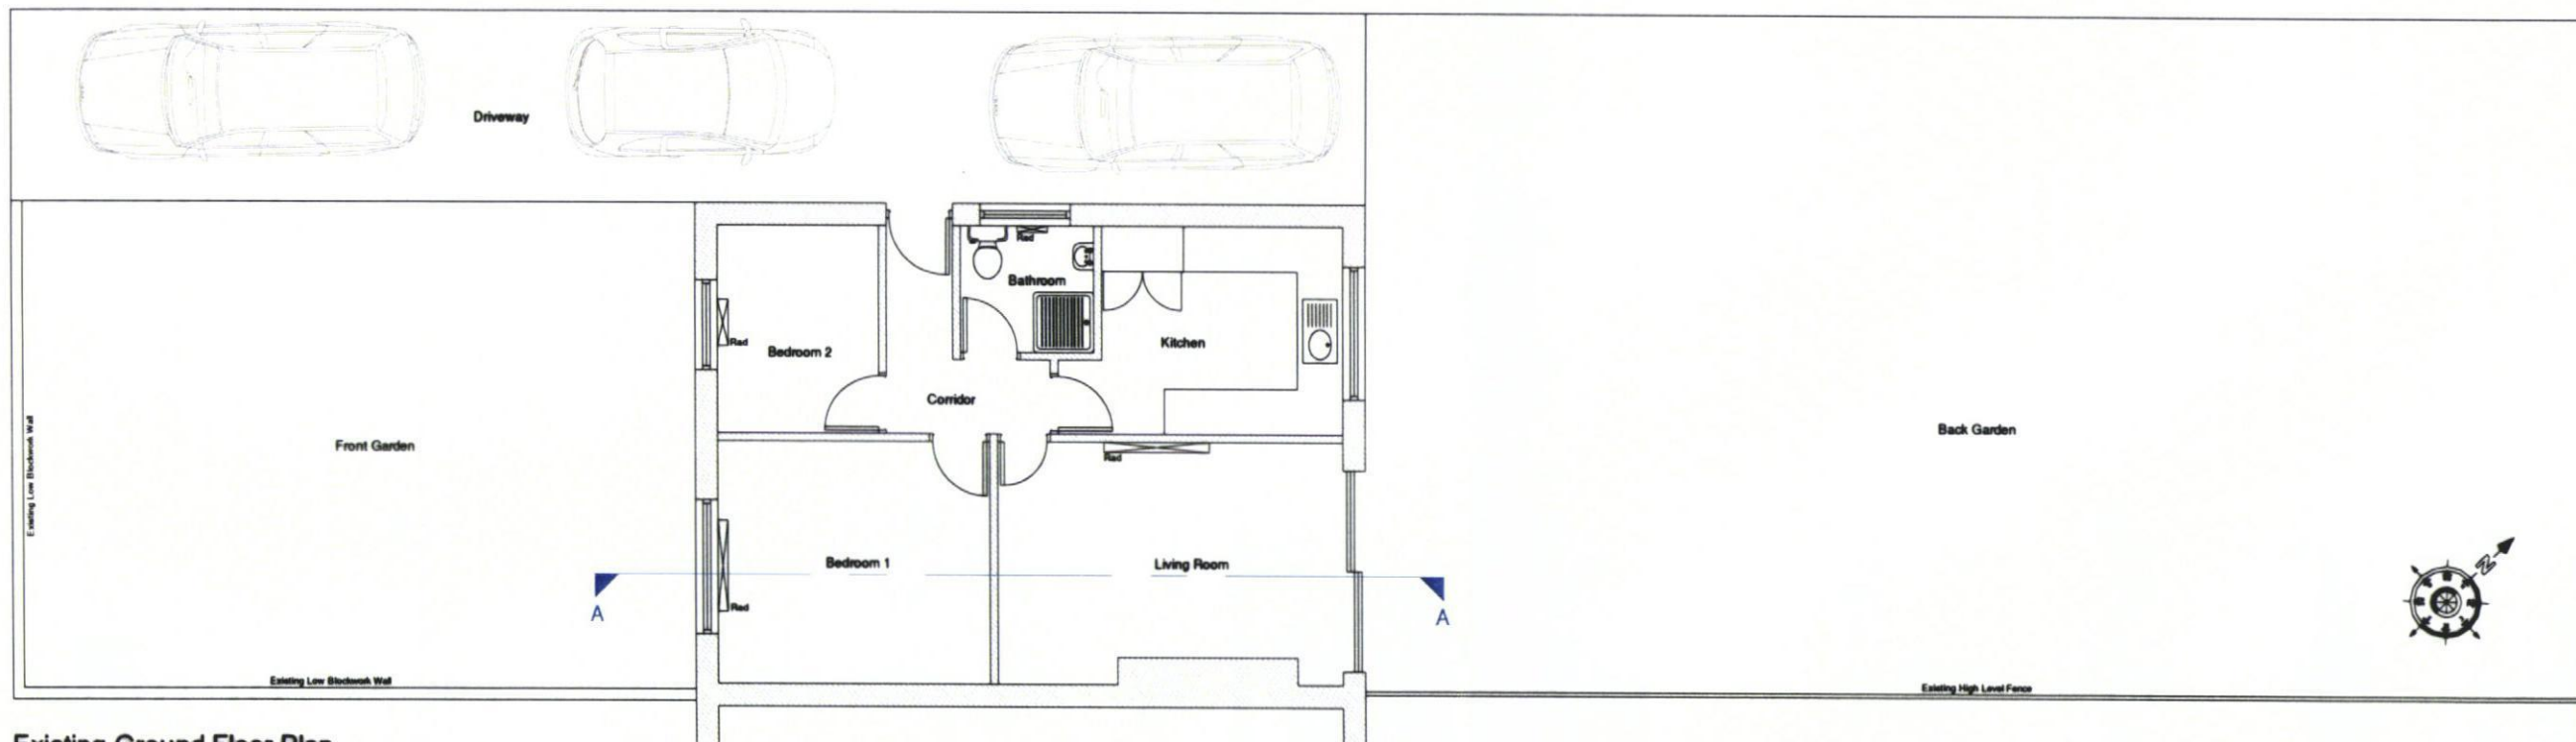


Existing Ground Floor Plan



COUNCIL
09 JUL 2012

RECEIVED

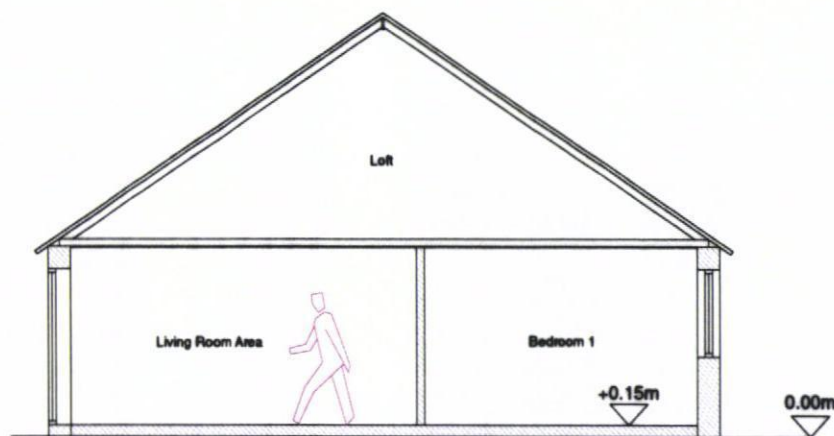

Existing Cross Section Through A-A



Existing North East Elevation Image



Existing South West Elevation Image

REV	DATE	DESCRIPTION	DRAWN BY

REVISIONS:

Mr Austin
125 Silverdale Drive, Waterlooville, PO7 6DU

New Loft Conversion & Rear Extension Project

Layout 1 - Existing Plans & Elevations & Photos

ISD505-1

MA 04/07/2012 1:100@A3

This drawing is copyright of "Interior Space Design" and shall not be reproduced without their permission. All dimensions are in millimeters (unless otherwise stated) and are to be verified on site by relevant contractor prior to the commencement of work. Any discrepancies not brought to our immediate attention will be deemed to be the responsibility of the contractor/fabricator involved.

Interior
space
design