


PERMIT

NORTH ELEVATION
INCLUDING CONSERVATORY
SCALE 1:50

Property
boundary
line

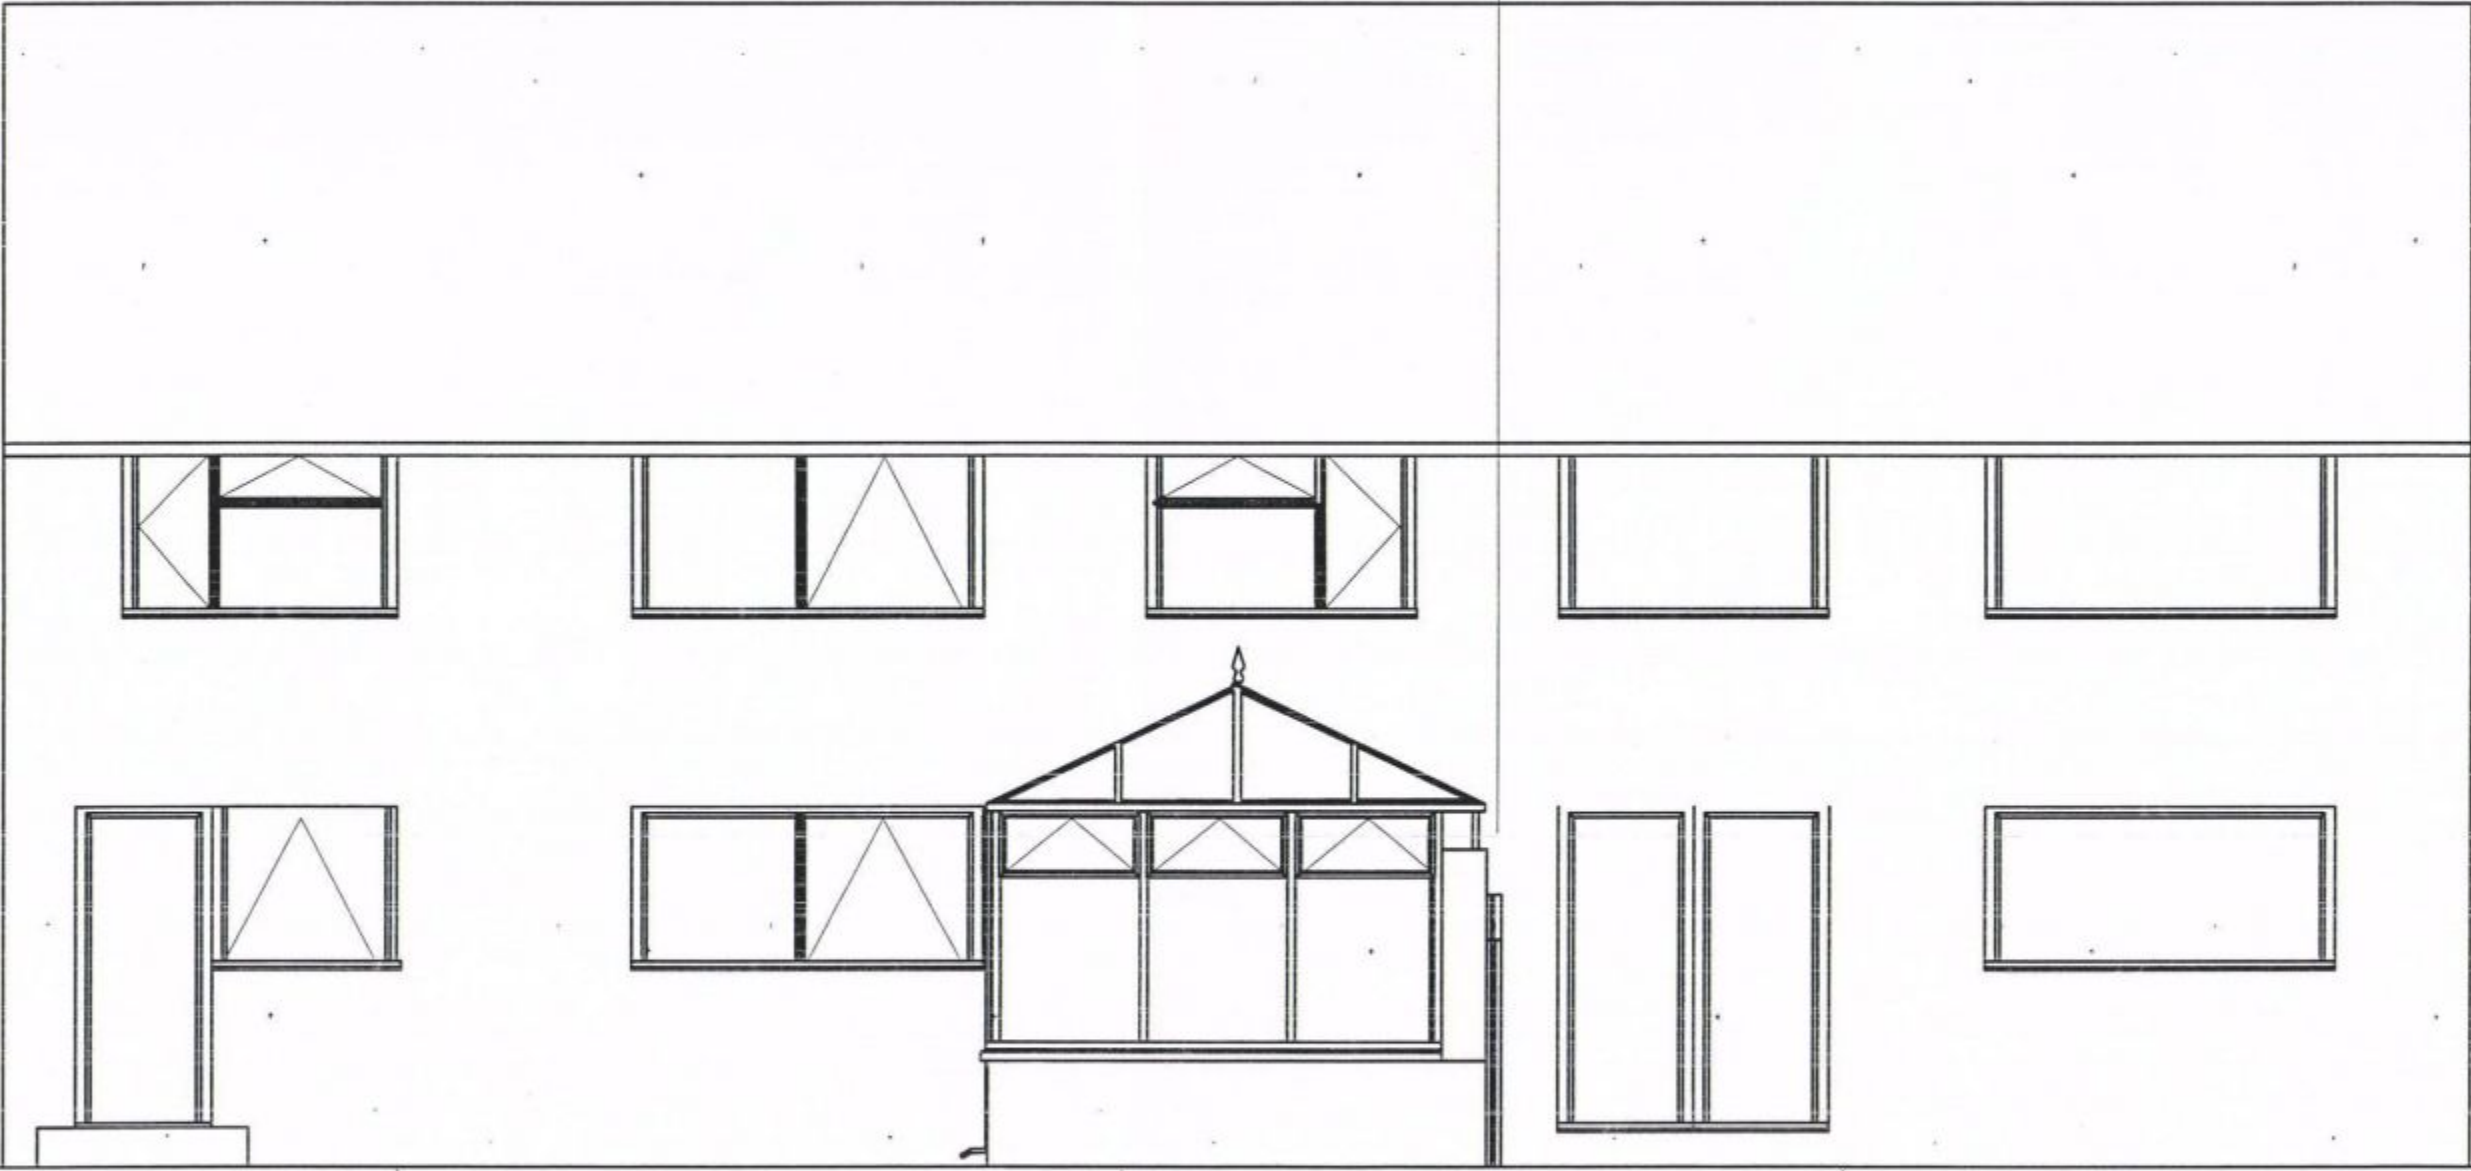

Designed by ukthonei	Checked by	Approved by	Date	Date 22-2-2012	
			Mcfif_Assembly 01		
			Edition	Sheet 2 / 6	