


NOTES:

Dimensions to be checked on site before commencing work.
Any discrepancies shall be reported to the architect immediately.
Do not scale from these drawings except for planning purposes.
Use A3 paper dimensions only.
Where applicable this drawing is to be read in conjunction with other consultants drawings.
This drawing is the copyright of hda projects ltd.

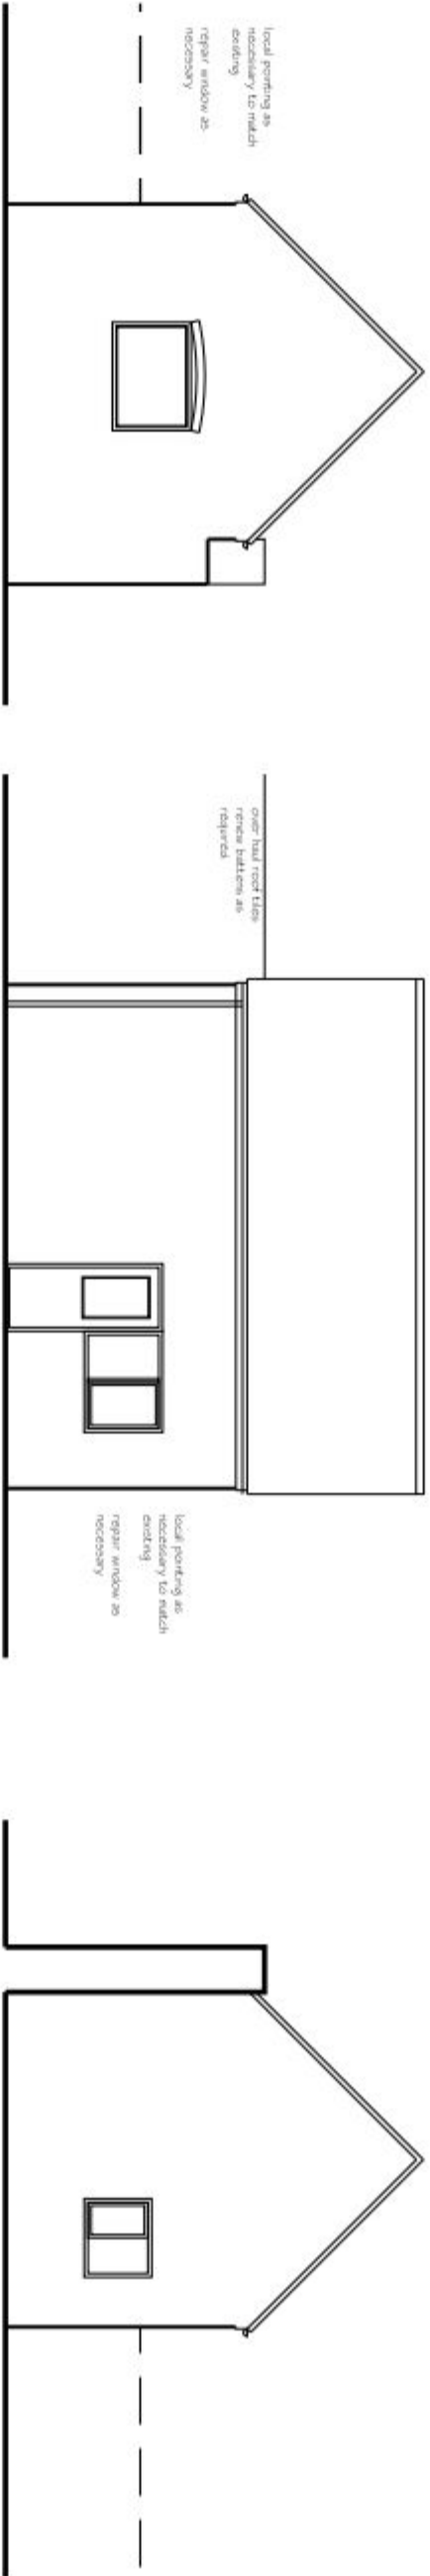


West Elevation

North Elevation

East Elevation


South Elevation

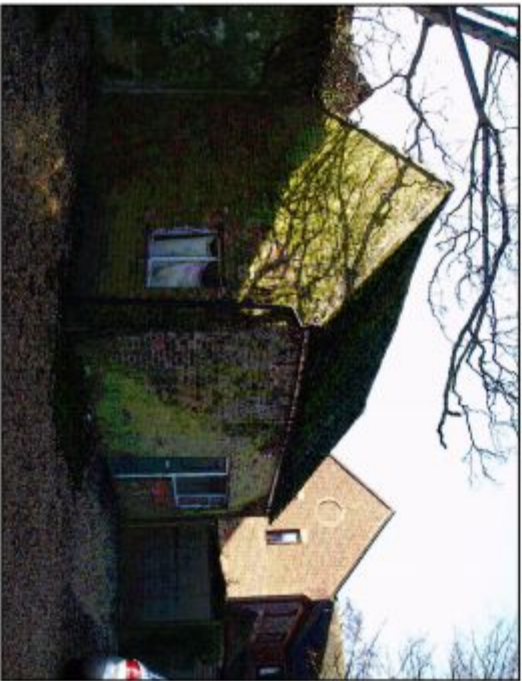


Photos existing - north east courtyard view

South West The Parchment view

South West The Parchment view

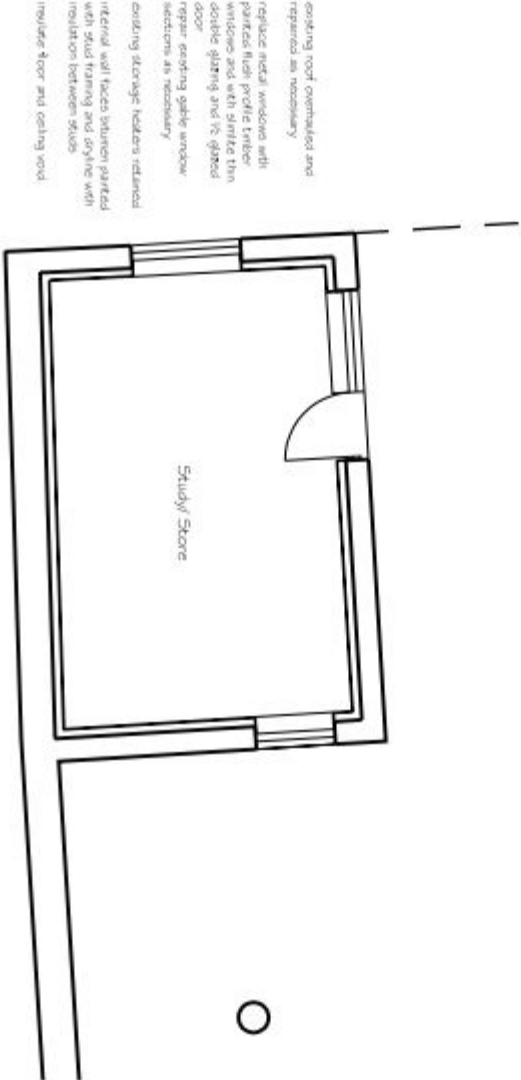

Ground Floor

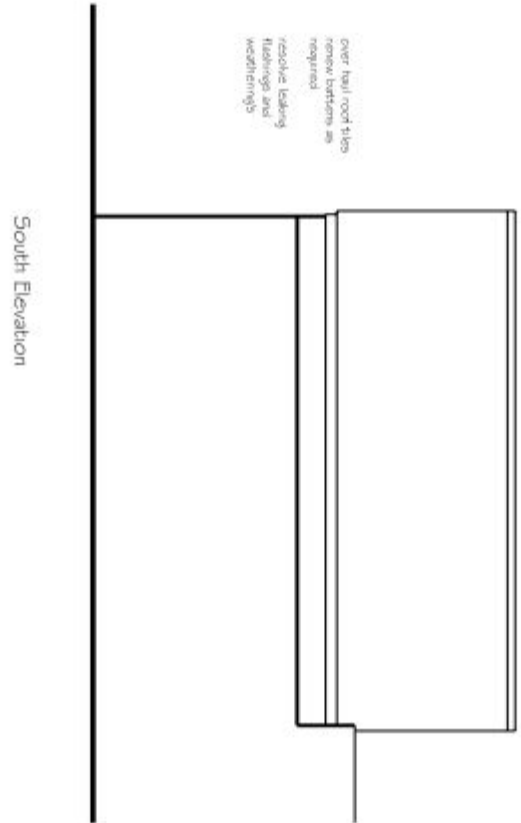

South Elevation

Study / Store

hda projects

6 The Old Four Mill - Queen Street - Birmmorth -
Hampshire - PO10 7BT
Tel: +44 (0) 1243 372655 New Mob 07661 287017
e-mail: hda@hda.co.uk

For
Mr + Mrs C Dodd

Project
Hall Place Cottage
South Street
Havant
PO9 1DA

Date	Drawn	Scale	Checked
July 2012	Wm	1 : 100 @ A3	
Job Number	Price	Drawing Number	Revision
1204	P	09	