




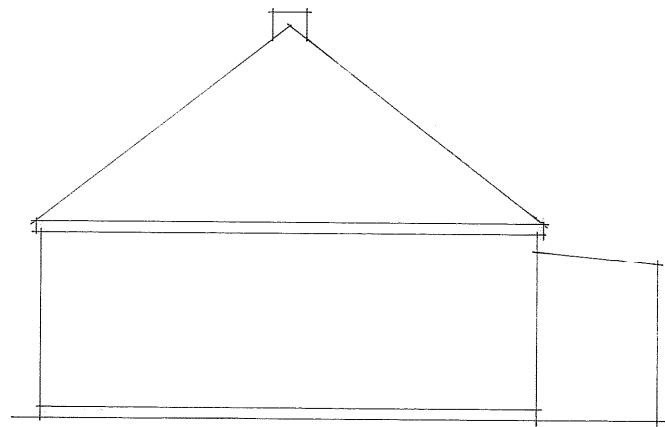



EXISTING SIDE ELEVATION

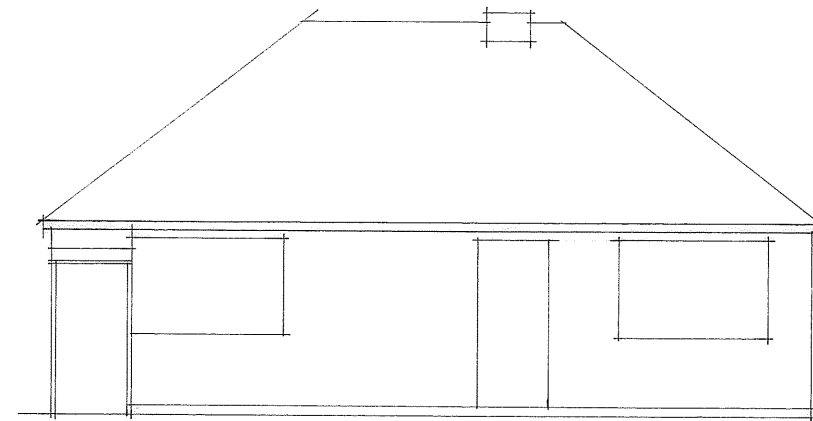


EXISTING REAR ELEVATION

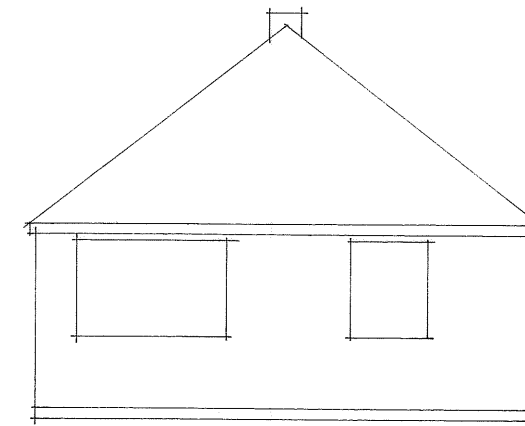


EXISTING SIDE ELEVATION

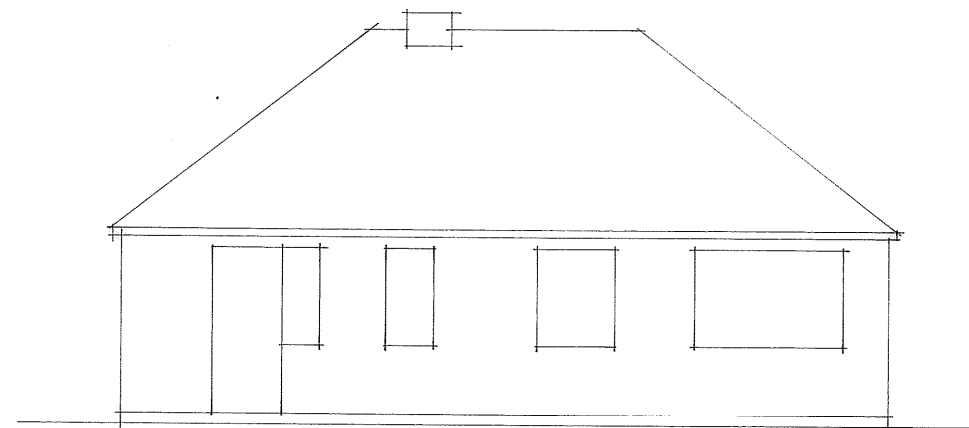 



EXISTING FRONT ELEVATION

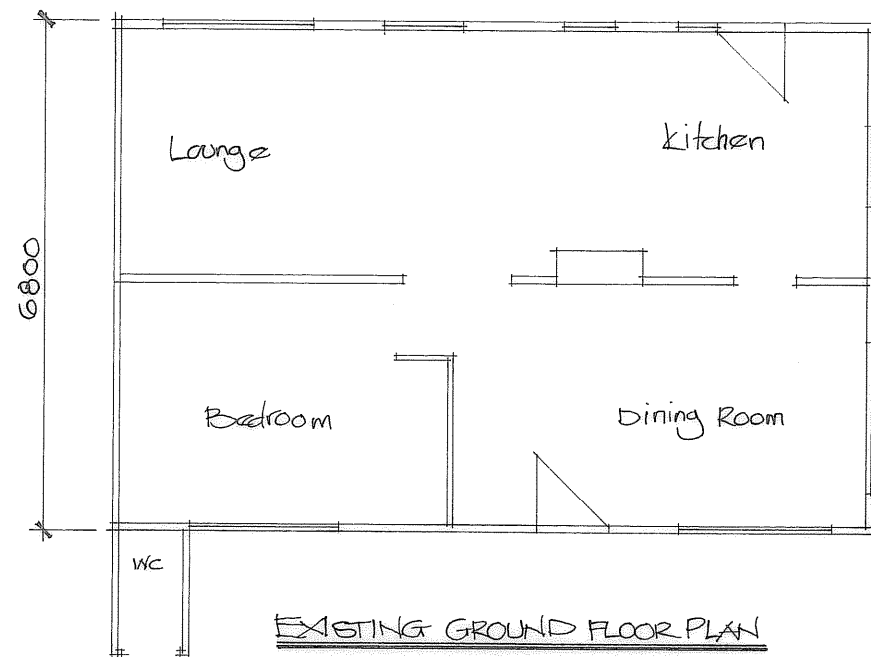


EXISTING GROUND FLOOR PLAN

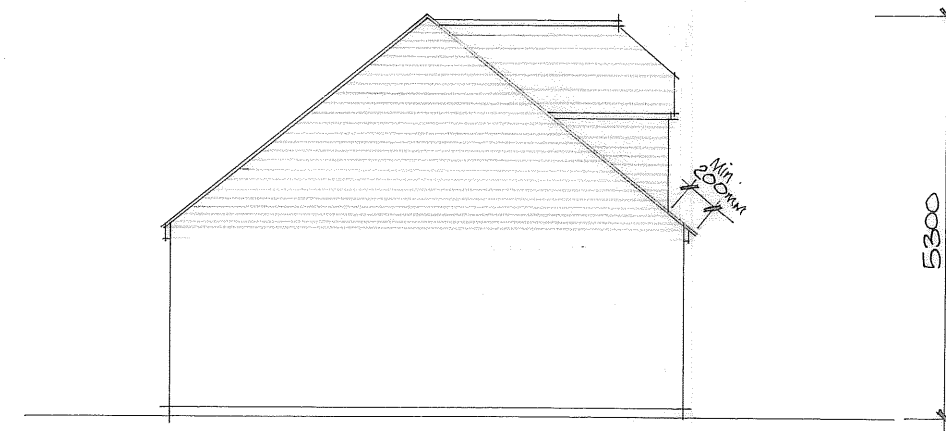


PROPOSED SIDE ELEVATION

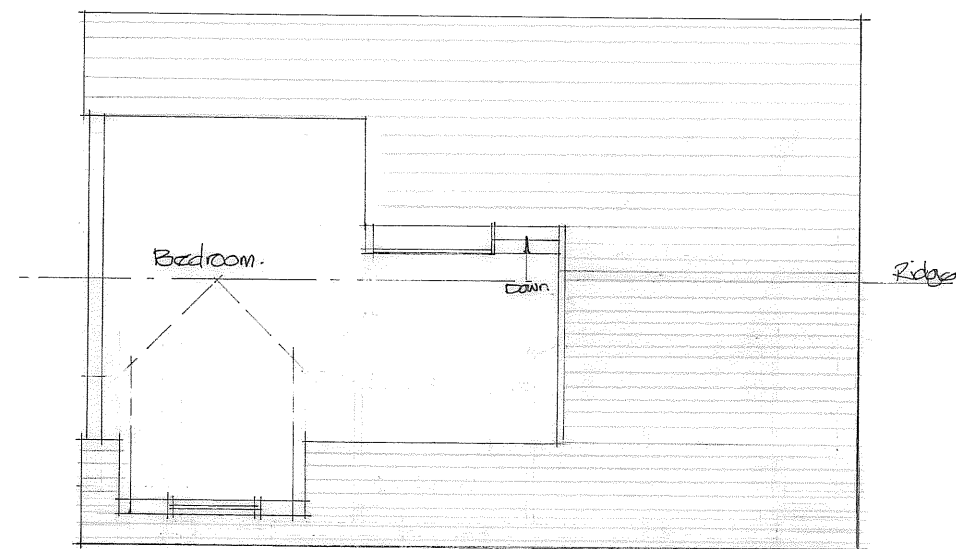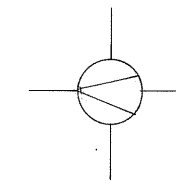

PROPOSED FIRST FLOOR

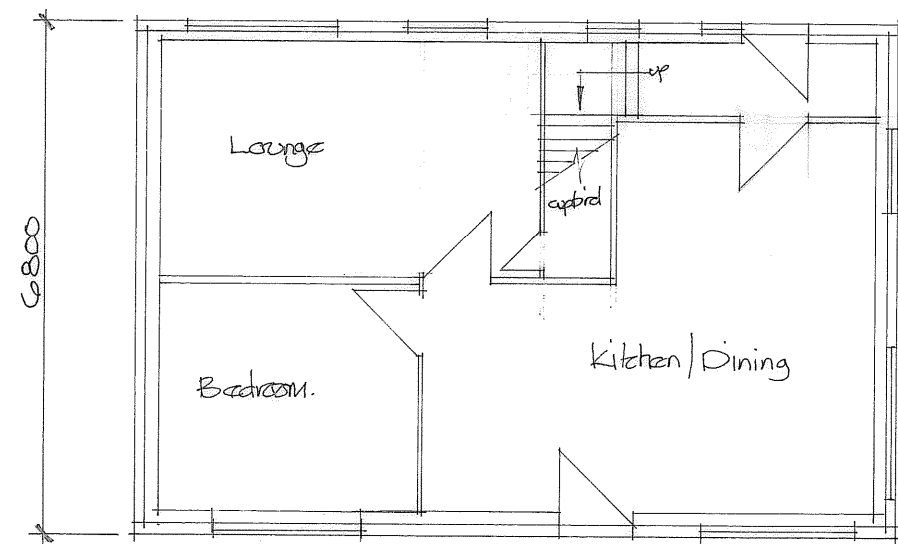


PROPOSED GROUND FLOOR

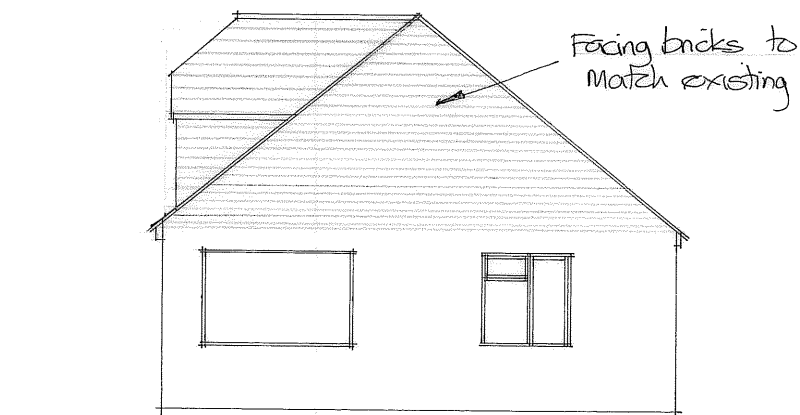


PROPOSED SIDE ELEVATION

Facing bricks to match existing

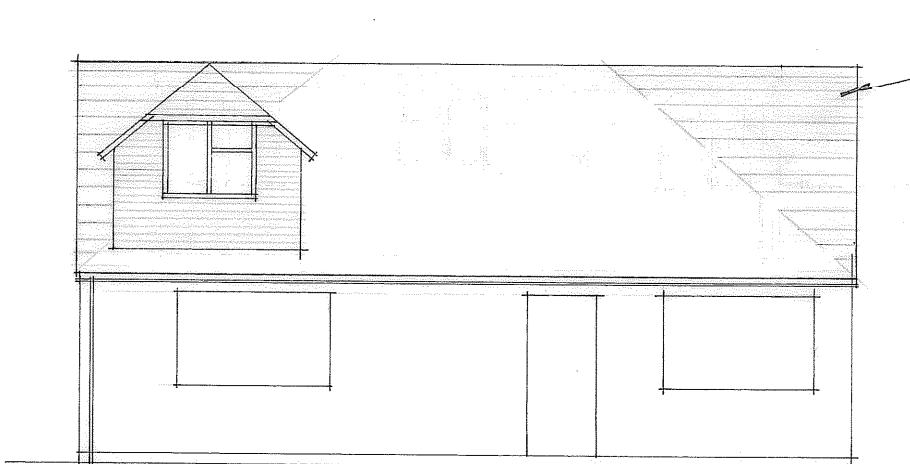

PROPOSED REAR ELEVATION

concrete interlocking tiles to match existing
Plain tile hanging to dormer face and cheeks

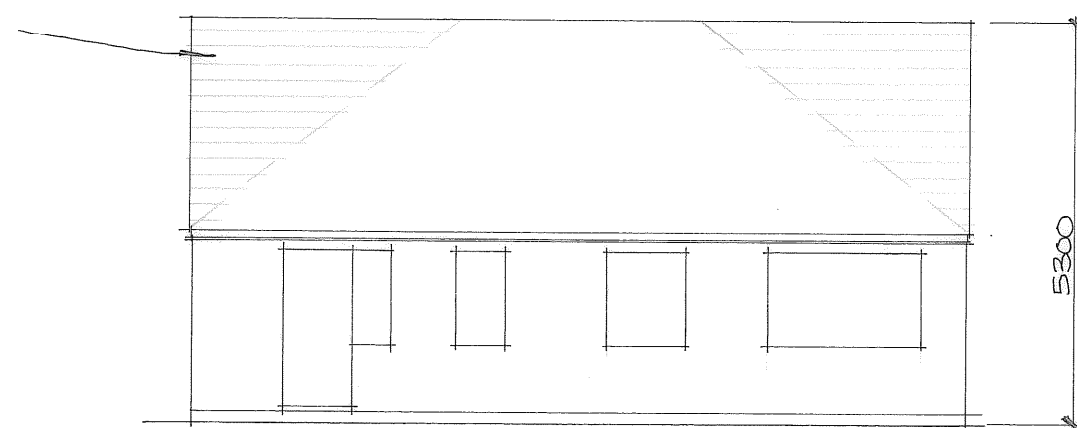

PROPOSED FRONT ELEVATION

CLIENT MR & MRS. GREEN	
SITE ADDRESS 15 HASLEMERE GARDENS HAILING ISLAND HANTS PO11 9SD	
DRAWING TITLE PROPOSED REAR DORMER AND GABLE ENDS	
SCALE 1:100	
DATE 03/2012	
DRG. NO. OI 263/2	REV. A