




Existing North Elevation

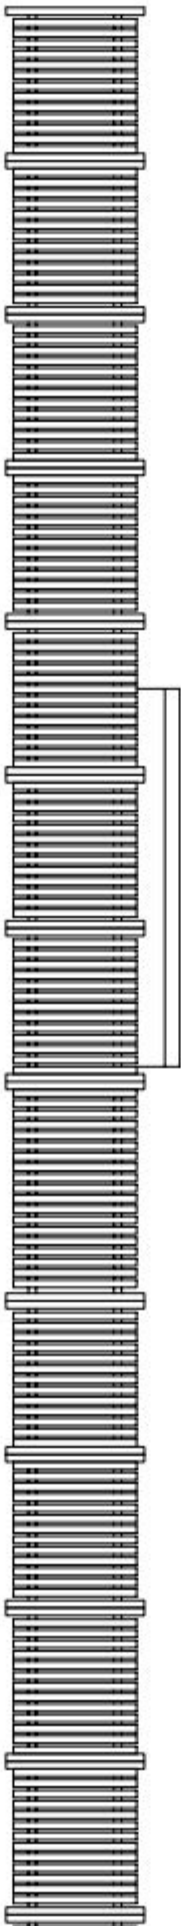

Existing west Elevation

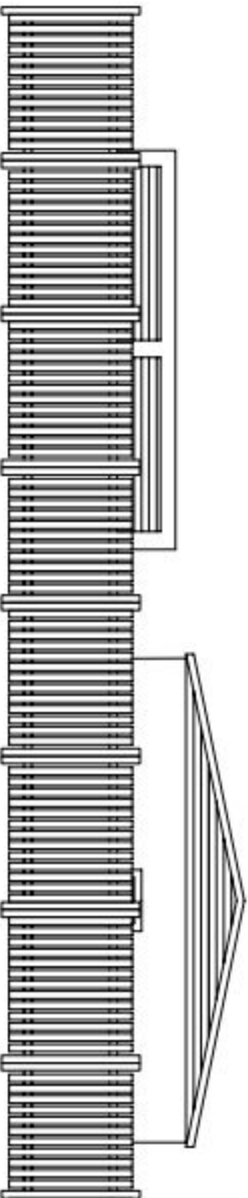

Proposed North Elevation

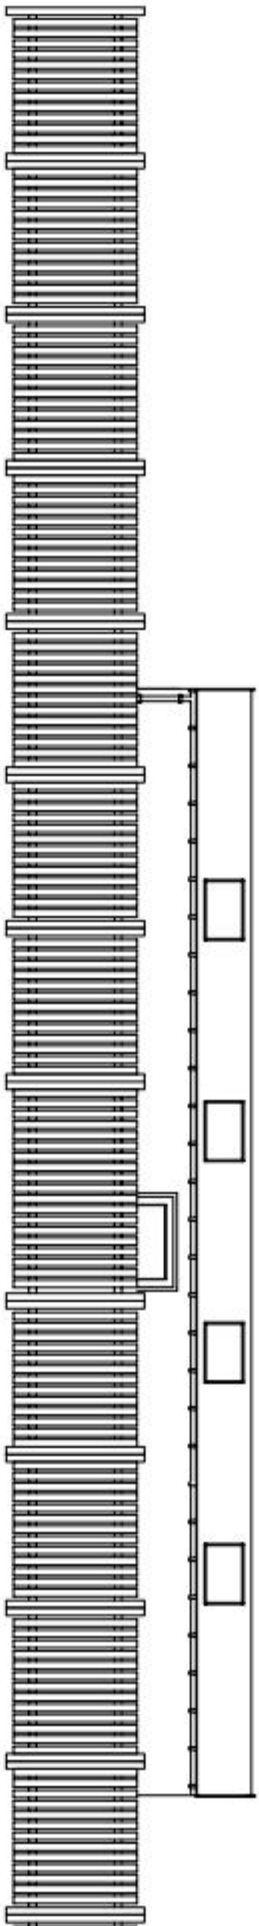

Proposed West Elevation

PERMIT

 Portsmouth CITY COUNCIL	Client: Housing Management Owen Buckwell Head of Housing Management CIVIC OFFICES, GUILDHALL SQUARE PORTSMOUTH, PO1 2AX		Project: TWEED COURT SCOOTER STORE Drawing Title: Existing and proposed elevations visible from public footpath		Drawn By: DJS	Checked by:	Amendments:
	Scale @A3: 1:100		Date: November 2011	Drawing No.: 03			