



PHYSICAL SCALE IN METERS @ 1:100

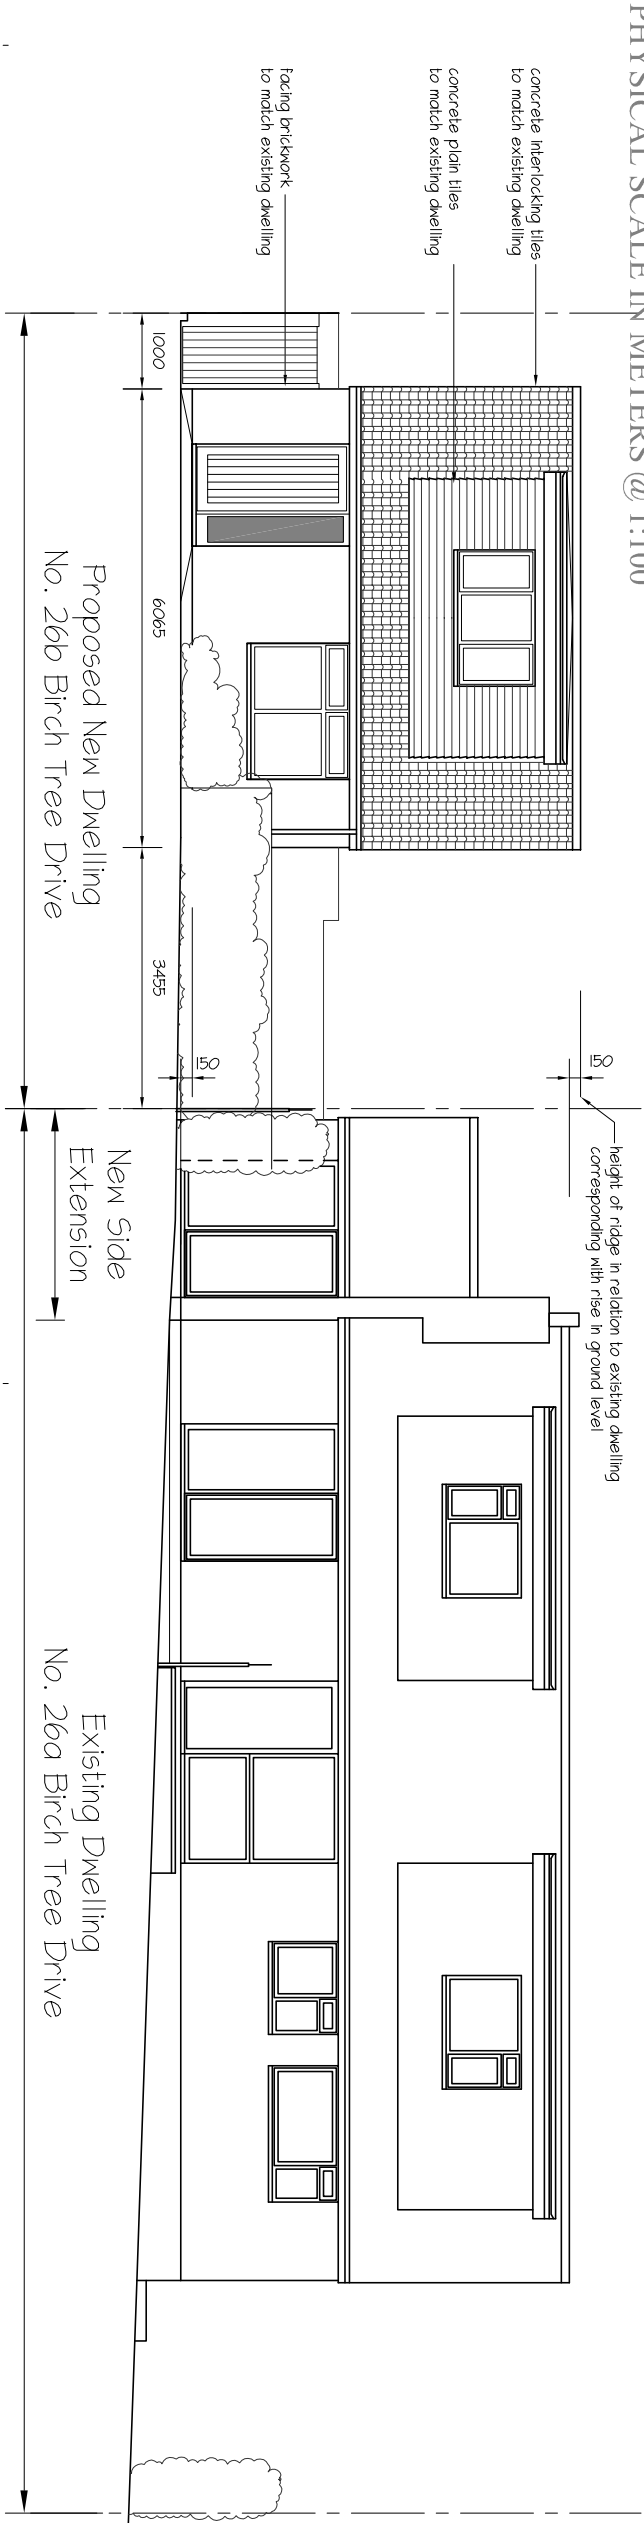


NOTES:
This drawing has been produced solely for PLANNING/DESIGN.
Do not Scale from this Drawing except for planning purposes.
This drawing is the copyright of MF Designs Ltd.

Front Elevation

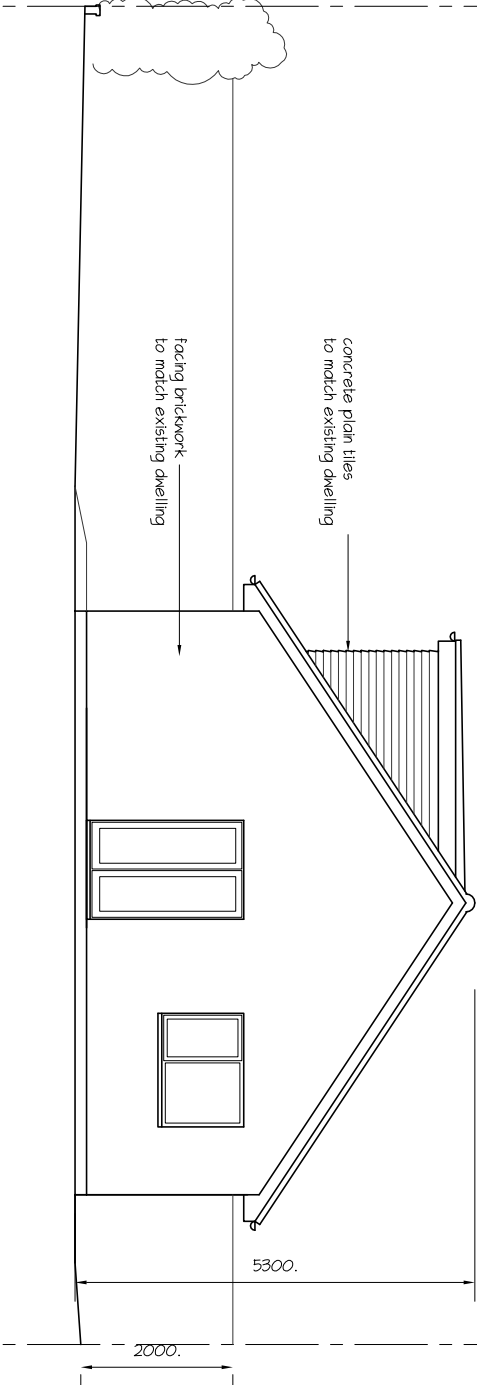


South Elevation

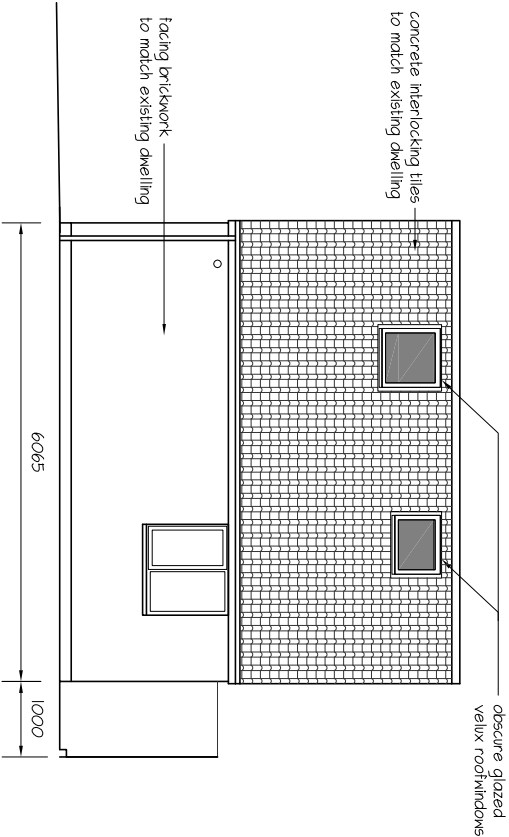


East Elevation

North Elevation

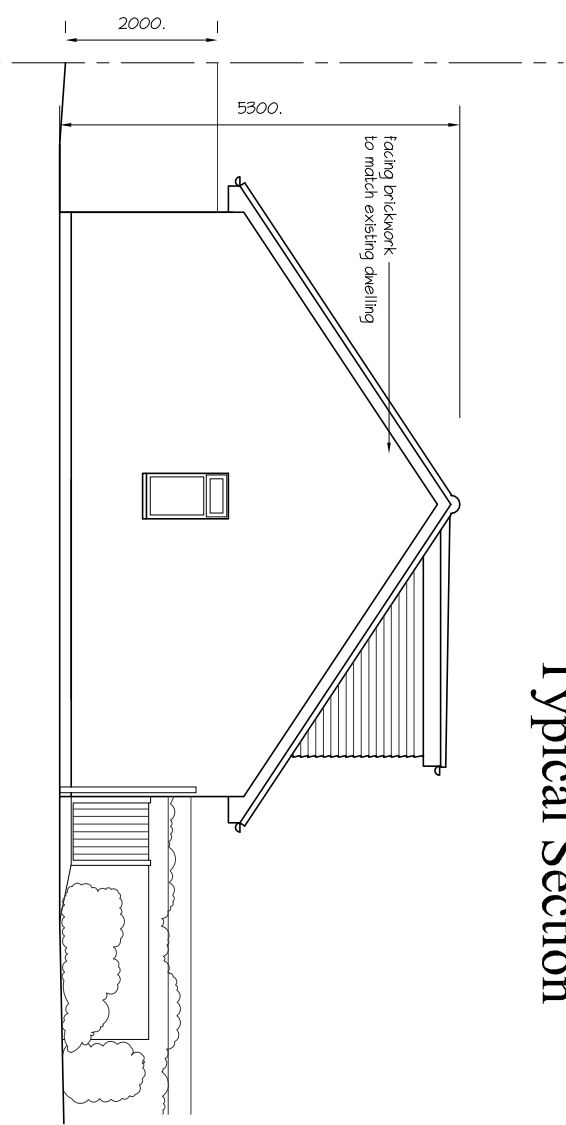

Typical Section

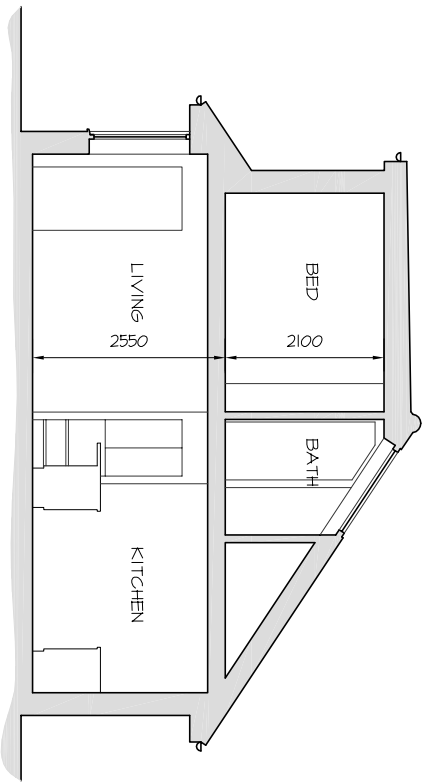

PROPOSED NEW DWELLING - ELEVATIONS & SECTION

Land Adjacent to 26a Birch Tree Drive, Emsworth

m f designs ltd

Chartered Architects



12 Wensley Gardens • Emsworth • Hampshire • PO10 7SA
Director: Martin Farrer RIBA • Co Registration No.4507379
Date: July 2012
Scale: 1:100

Job No: 3051
Dwg No: 006

Uff 01243 377766
e admin@mfdesigns.org.uk