




NILE STREET

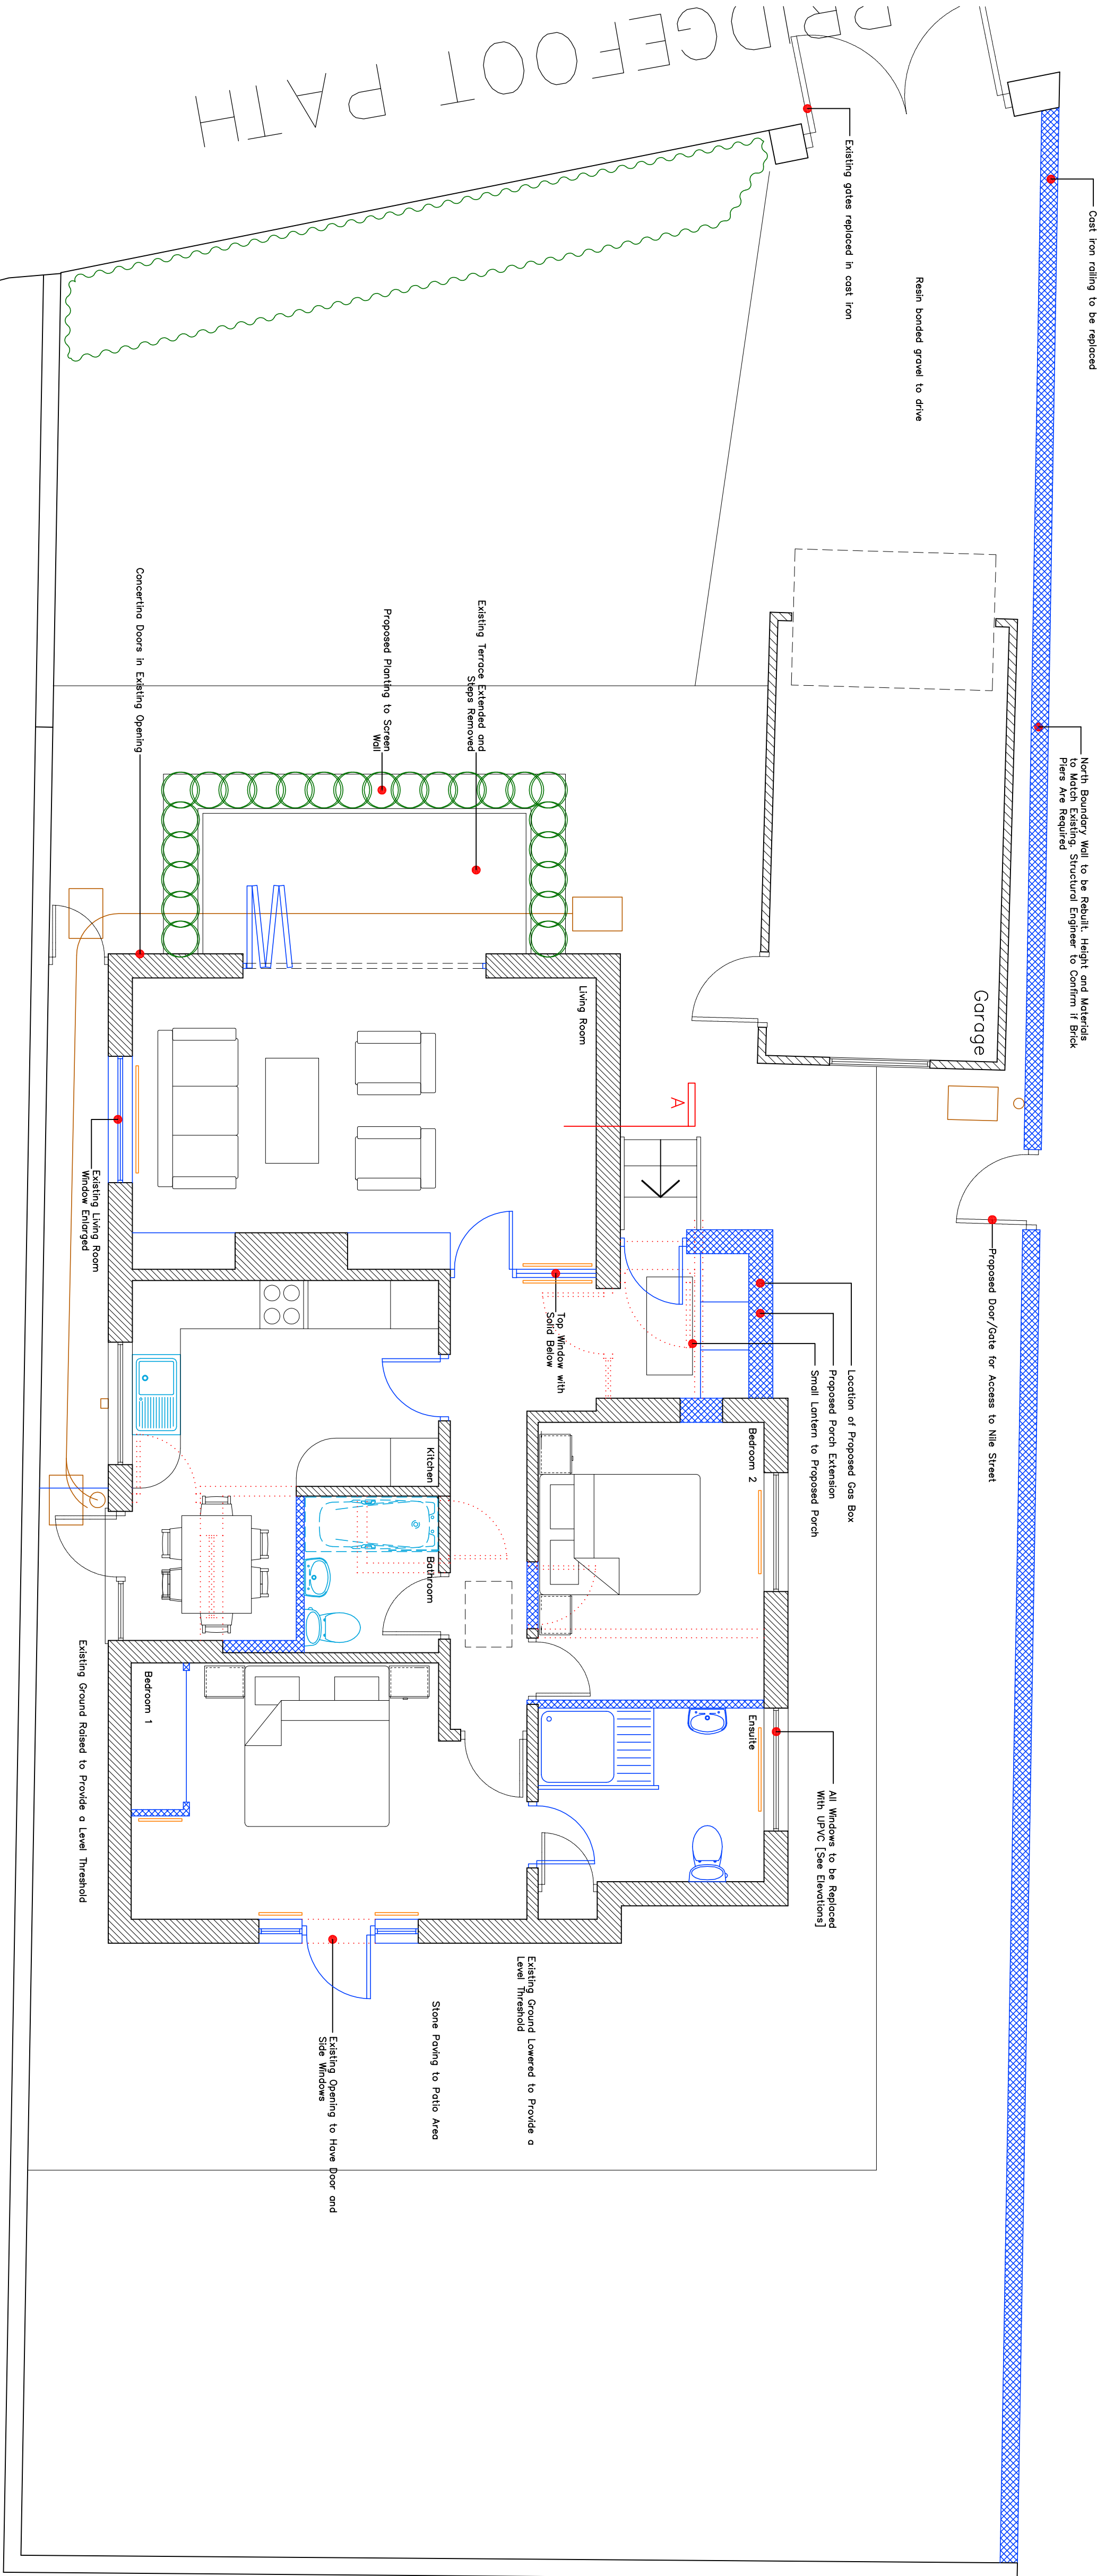


Proposed Ground Floor Plan @ 1:50

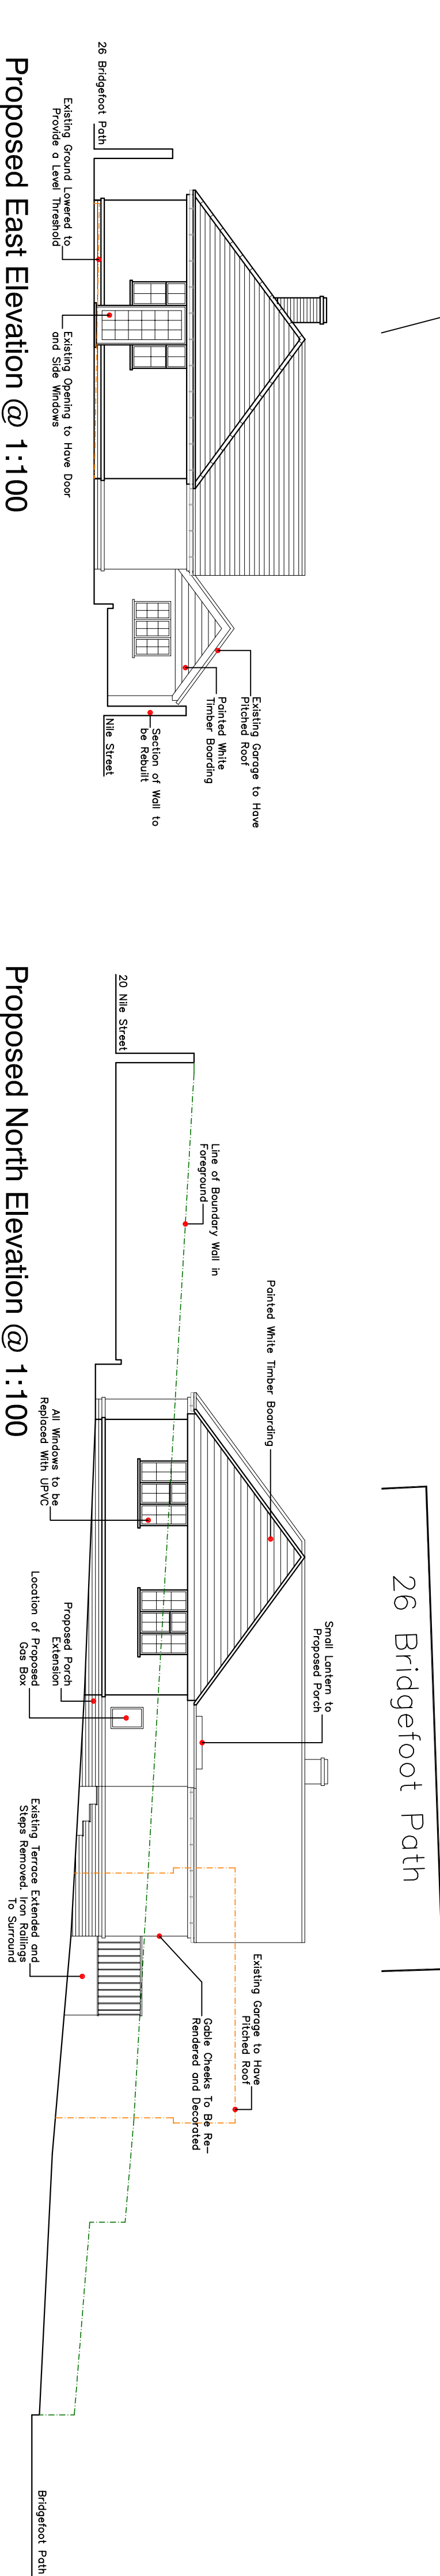

Proposed North Elevation @ 1:100

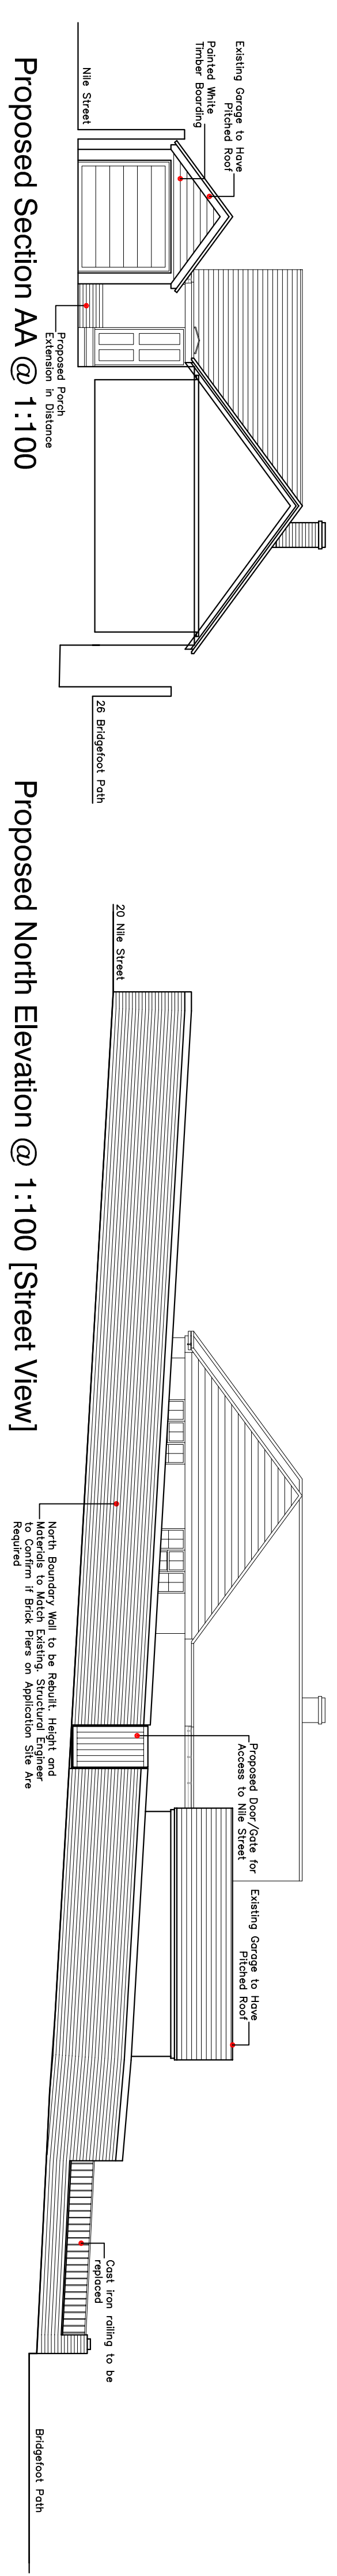

Proposed North Elevation @ 1:100 [Street View]

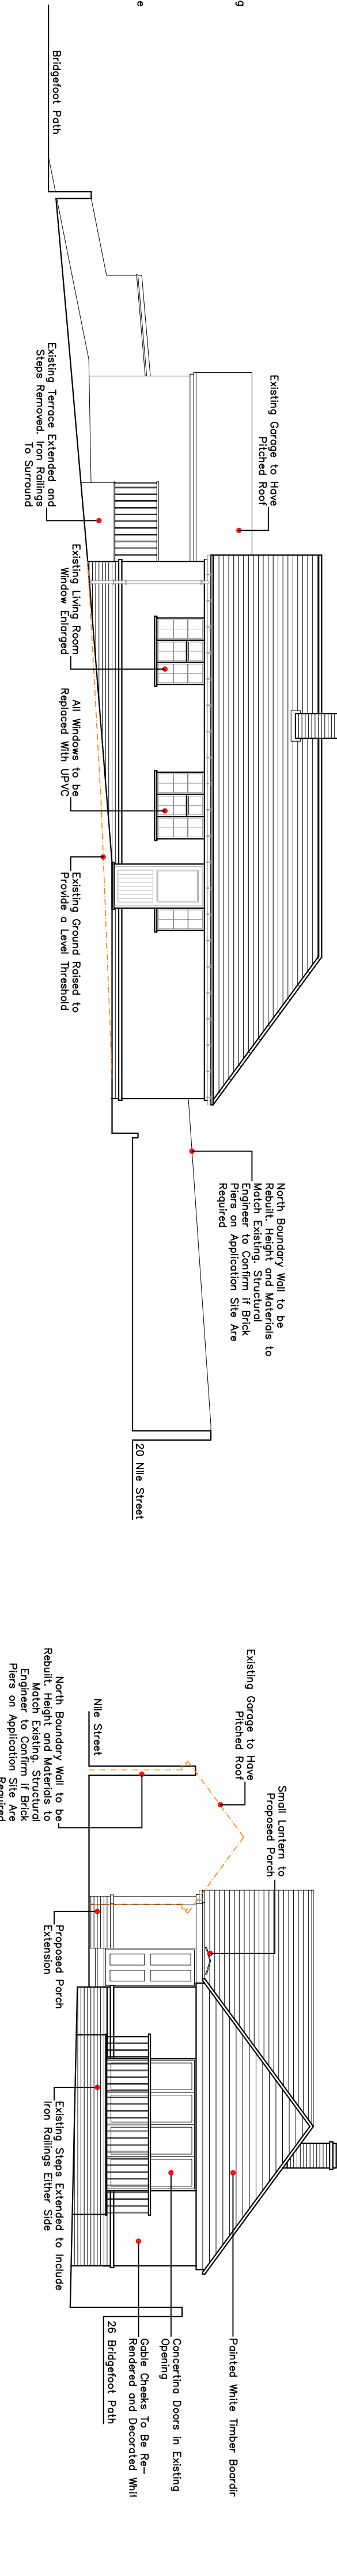

Proposed West Elevation @ 1:100

NOTES:
Dimensions to be checked on site before commencing work. Any discrepancies shall be reported to the architect immediately. Do not scale from these drawings except for planning purposes. Use figured dimensions only.
Where applicable, this drawing is to be read in conjunction with other consultants' drawings.
All drawings to be read in conjunction with specification and all other drawings including structural engineer and mechanical and electrical drawings / specification

Proposed Site Location Plan @ 1:1250
© Crown Copyright 2010. All rights reserved. Licence number 100020449
Download Date: 8th June 2012



Proposed Site Location Plan @ 1:1250
© Crown Copyright 2010. All rights reserved. Licence number 100020449
Download Date: 8th June 2012



Existing Section of Wall

Lean of Wall

CLIENT
Mrs Fenn Fennay

PROJECT
23 Bridgefoot Path
Enloworth

DRAWING
Proposed Plans and Elevations

SCALE
Varies

DATE
June 2012

DRAWING NUMBER
120186/02

DRAWN
TD

REVISION
A

HELPER DAVIES ARCHITECTS LTD
1 THE OLD FLOUR MILL,
BRIDGEFOOT PATH, ENLOWORTH
01243 370 715
mail@hdaarchitects.co.uk
www.hdaarchitects.co.uk