




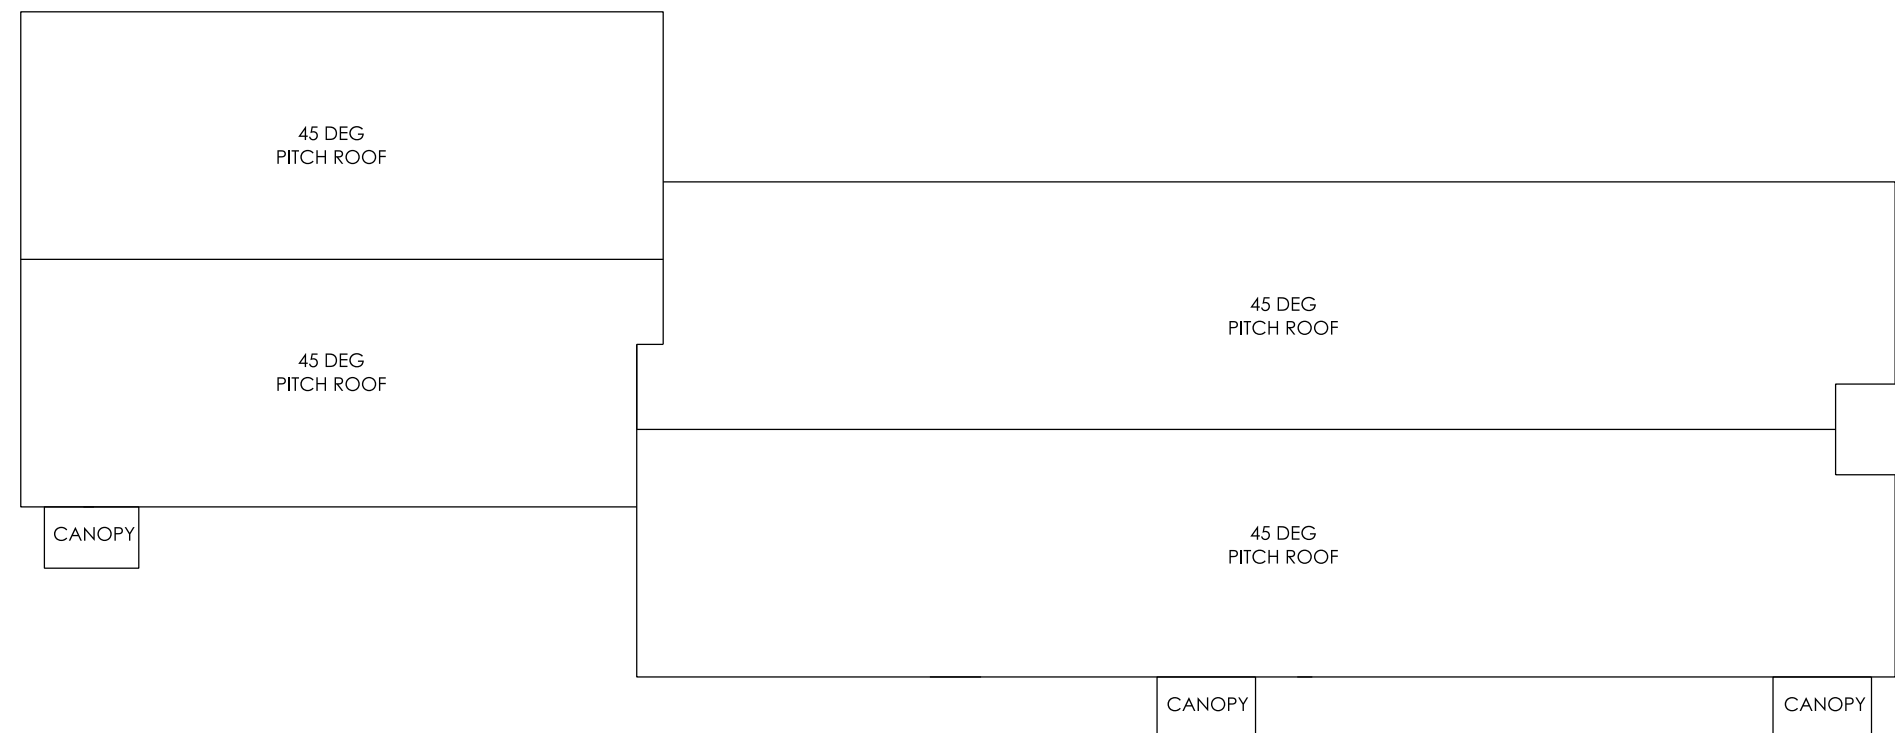

ROOF PLAN

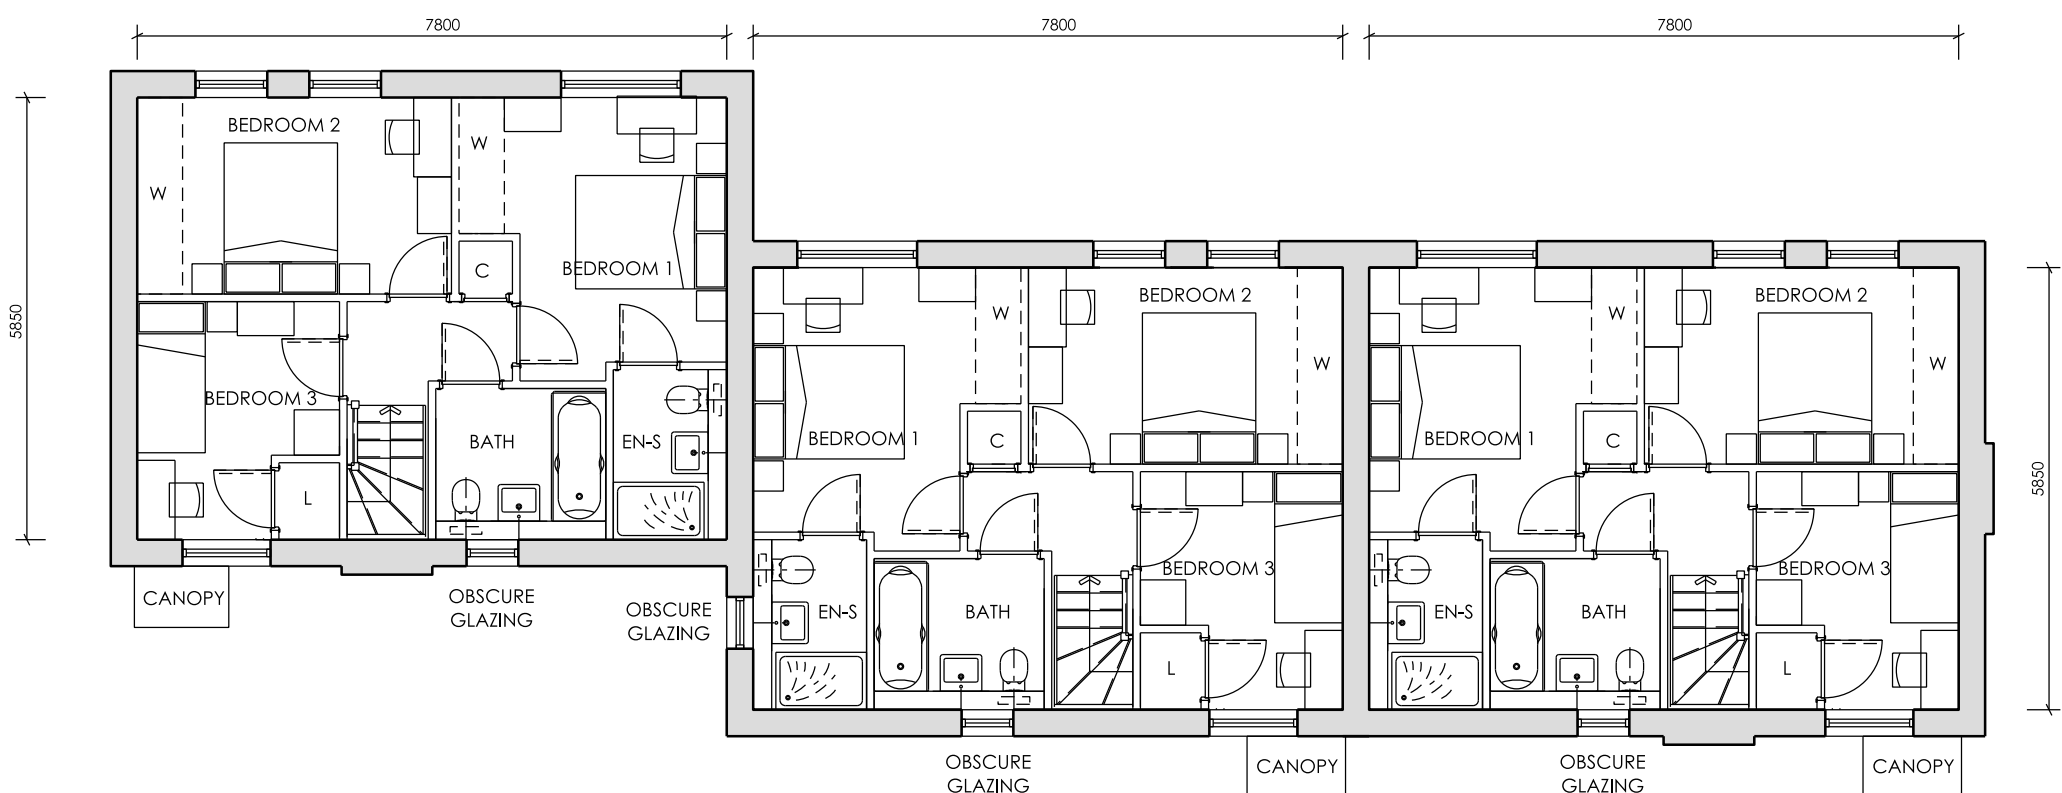

FIRST FLOOR PLAN

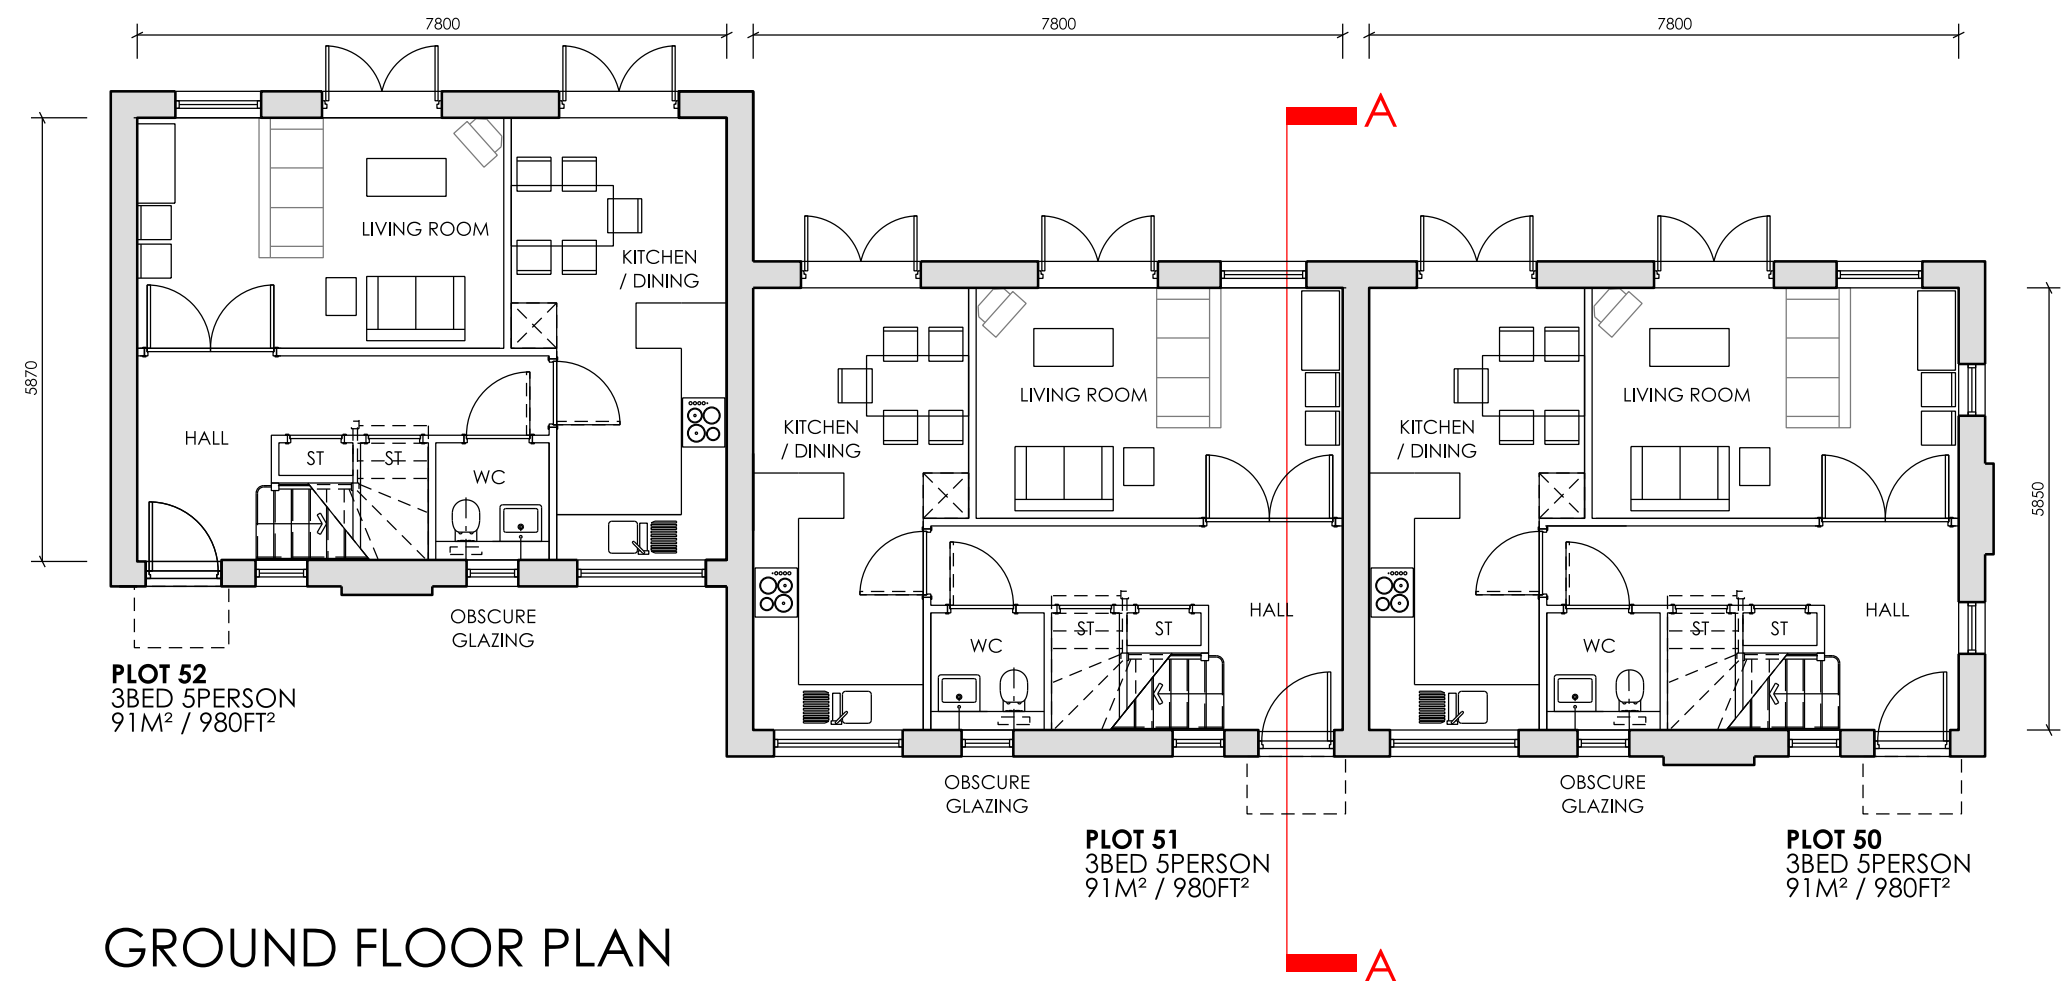

GROUND FLOOR PLAN
1:100 SCALE @ A1


MATERIALS KEY	WALLS	
	01 Multi stock brickwork	18 white eaves, verge, soffit and bargeboards
	02 Red face brickwork, brick detail, brick header detail	19 metal chimney flue
	03 Vertical weatherboard cladding - natural colour	38 grey UPVC rainwater goods
	04 Horizontal weatherboard cladding - dark grey	WINDOWS/DOOR AND GLAZING SYSTEMS
	05 White smooth faced render to key gable features	
	06 Pre-cast stone cill, header and stone gable detail	20 White UPVC framed window doors & glazing systems
	07 Red brick cill detail	21 Velux roof lights
	ROOF/EAVES/VERGES/SOFFITS/RAINWATER GOODS	22 Grey aluminium/linen composite window and doors
		DOORS/PORCHES/GUARDINGS
	10 Blue/black slate with matching ridge + hip slates	
	11 Red/brown plain clay tiles	30 Profiled front doors, to style shown
	12 Orange plain clay tiles	31 White framed glazed main entrance doors to apartments
	13 Grey pressed metal cappings/ trims to flat roof parapet walls etc	32 Painted profiled/louvered doors and screens to cycles and bin stores etc
	14 Black UPVC rainwater goods	33 Profiled steel garage doors to style shown
	15 Grey leadwork	34 Pressed metal fascias to canopies/ porches
	16 Grey coloured dormers	35 Metal railing/guarding to balconies
	17 precast gable top features	36 Painted steel gates/railings
		37 timber feature privacy fence




FRONT ELEVATION



REAR ELEVATION

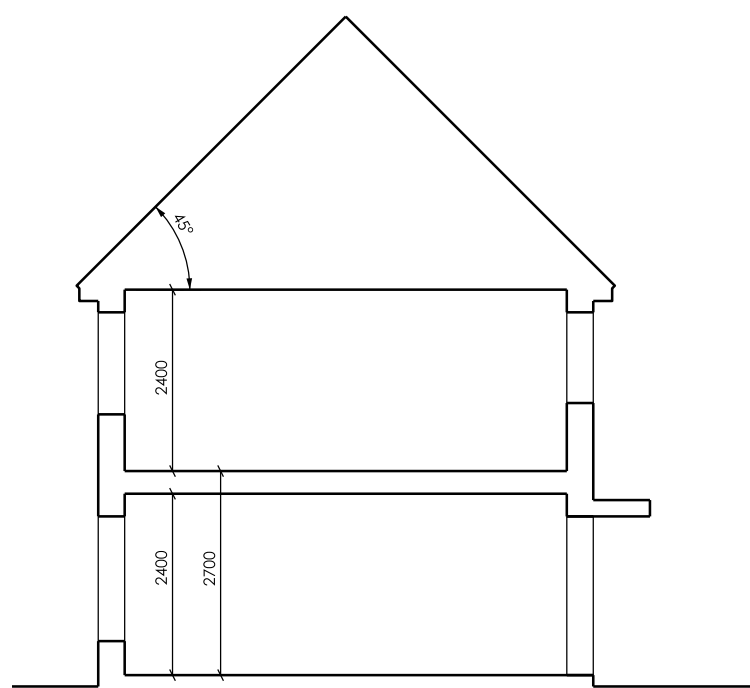

SECTION A-A

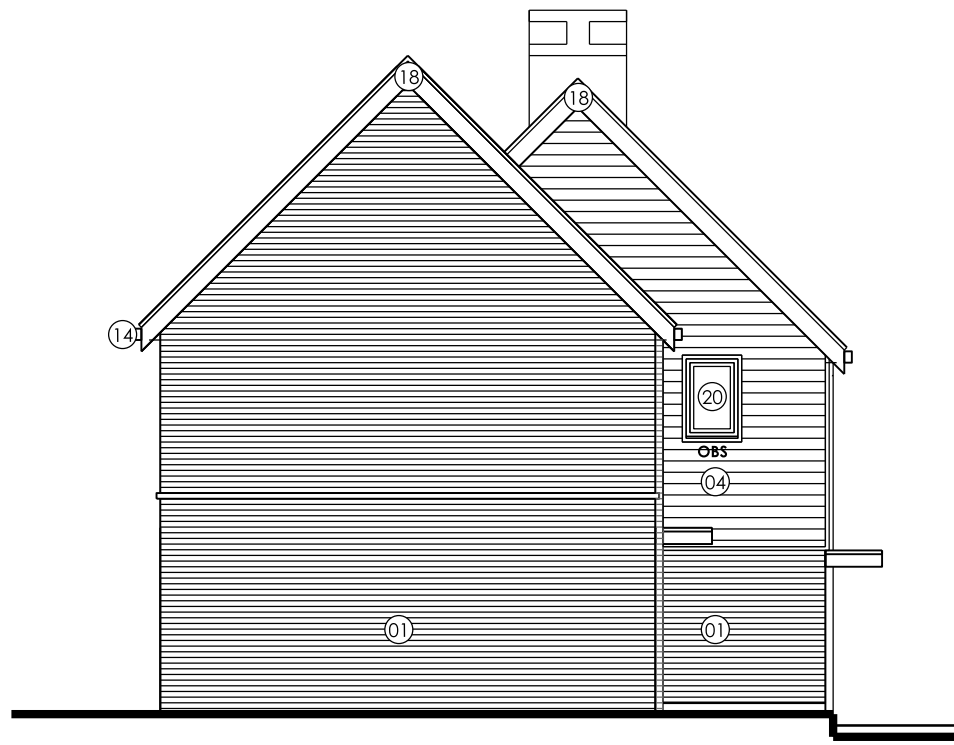


SIDE ELEVATION



SIDE ELEVATION

P2 - MG - JULY 2012 - INTERNAL AMENDMENTS MADE
IN LINE WITH CLIENTS COMMENTS. FRONT WINDOW TO
KITCHEN AMENDED.

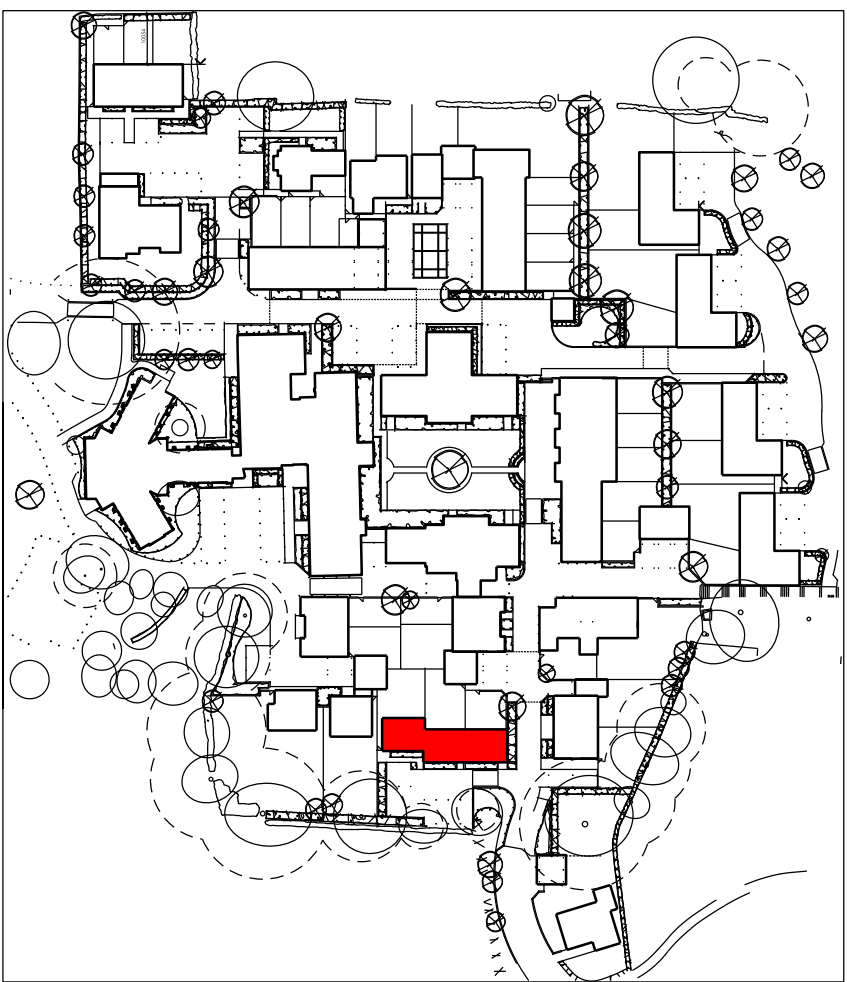

POPE PRIESTLEY ARCHITECTS

ARCHITECTURE | TOWN PLANNING | URBAN DESIGN

FERRY HOUSE, CANUTE ROAD, SOUTHAMPTON, HAMPSHIRE, SO14 3FJ T: +44 (0)23 80335228 F: +44 (0)23 80632886 E: info@popepriestley.co.uk

CONTRACTORS MUST CHECK ALL DIMENSIONS ON SITE. ONLY PEASSED DIMENSIONS ARE TO BE WORKED FROM. DIMENSIONS MUST BE REPORTED TO THE ARCHITECT BEFORE PROCEEDING. DRAWINGS MUST BE PREPARED IN ACD/SECTION FORMAT. DIMENSIONS SUPPORTED IN OTHER FORMATS MAY DIFFER. REFER TO ORIGINAL DRAWING FOR THE FINAL. THE DRAWINGS COPYRIGHT ©

S1 MICHAELS CONVENT
LONDON ROAD
WATERLOOVILLE
HAMPSHIRE

BLOCK M
PRIVATE
PLANS, SECTION & ELEVATIONS
PLOTS 50,51,52

SCALE B AT
1:100

DATE
MAY 2012

AUTHOR
-

CHECK
-

DRAWING NO.
PP1144/ 132-00

REVISION
P2

IMPORTANT NOTE FOR USE OF THIS DRAWING: THIS DRAWING HAS BEEN PRODUCED SPECIFICALLY FOR USE ON THIS PROJECT. POPE PRIESTLEY ARCHITECTS CANNOT BE HELD RESPONSIBLE FOR RE-USE OF THIS INFORMATION BY OTHERS FOR ANY PURPOSE OTHER THAN FOR WHICH IT IS SPECIFICALLY INTENDED. THIS DRAWING REFLECTS STANDARDS AGREED FOR THIS PROJECT AND CURRENT AT THE TIME OF PRODUCTION AND WILL NOT BE UPDATED IN ACCORDANCE WITH CHANGING LEGISLATION AND/OR OTHER REQUIREMENTS.

SCALE BAR = 10mm INTERVALS AT TRUE SCALE