




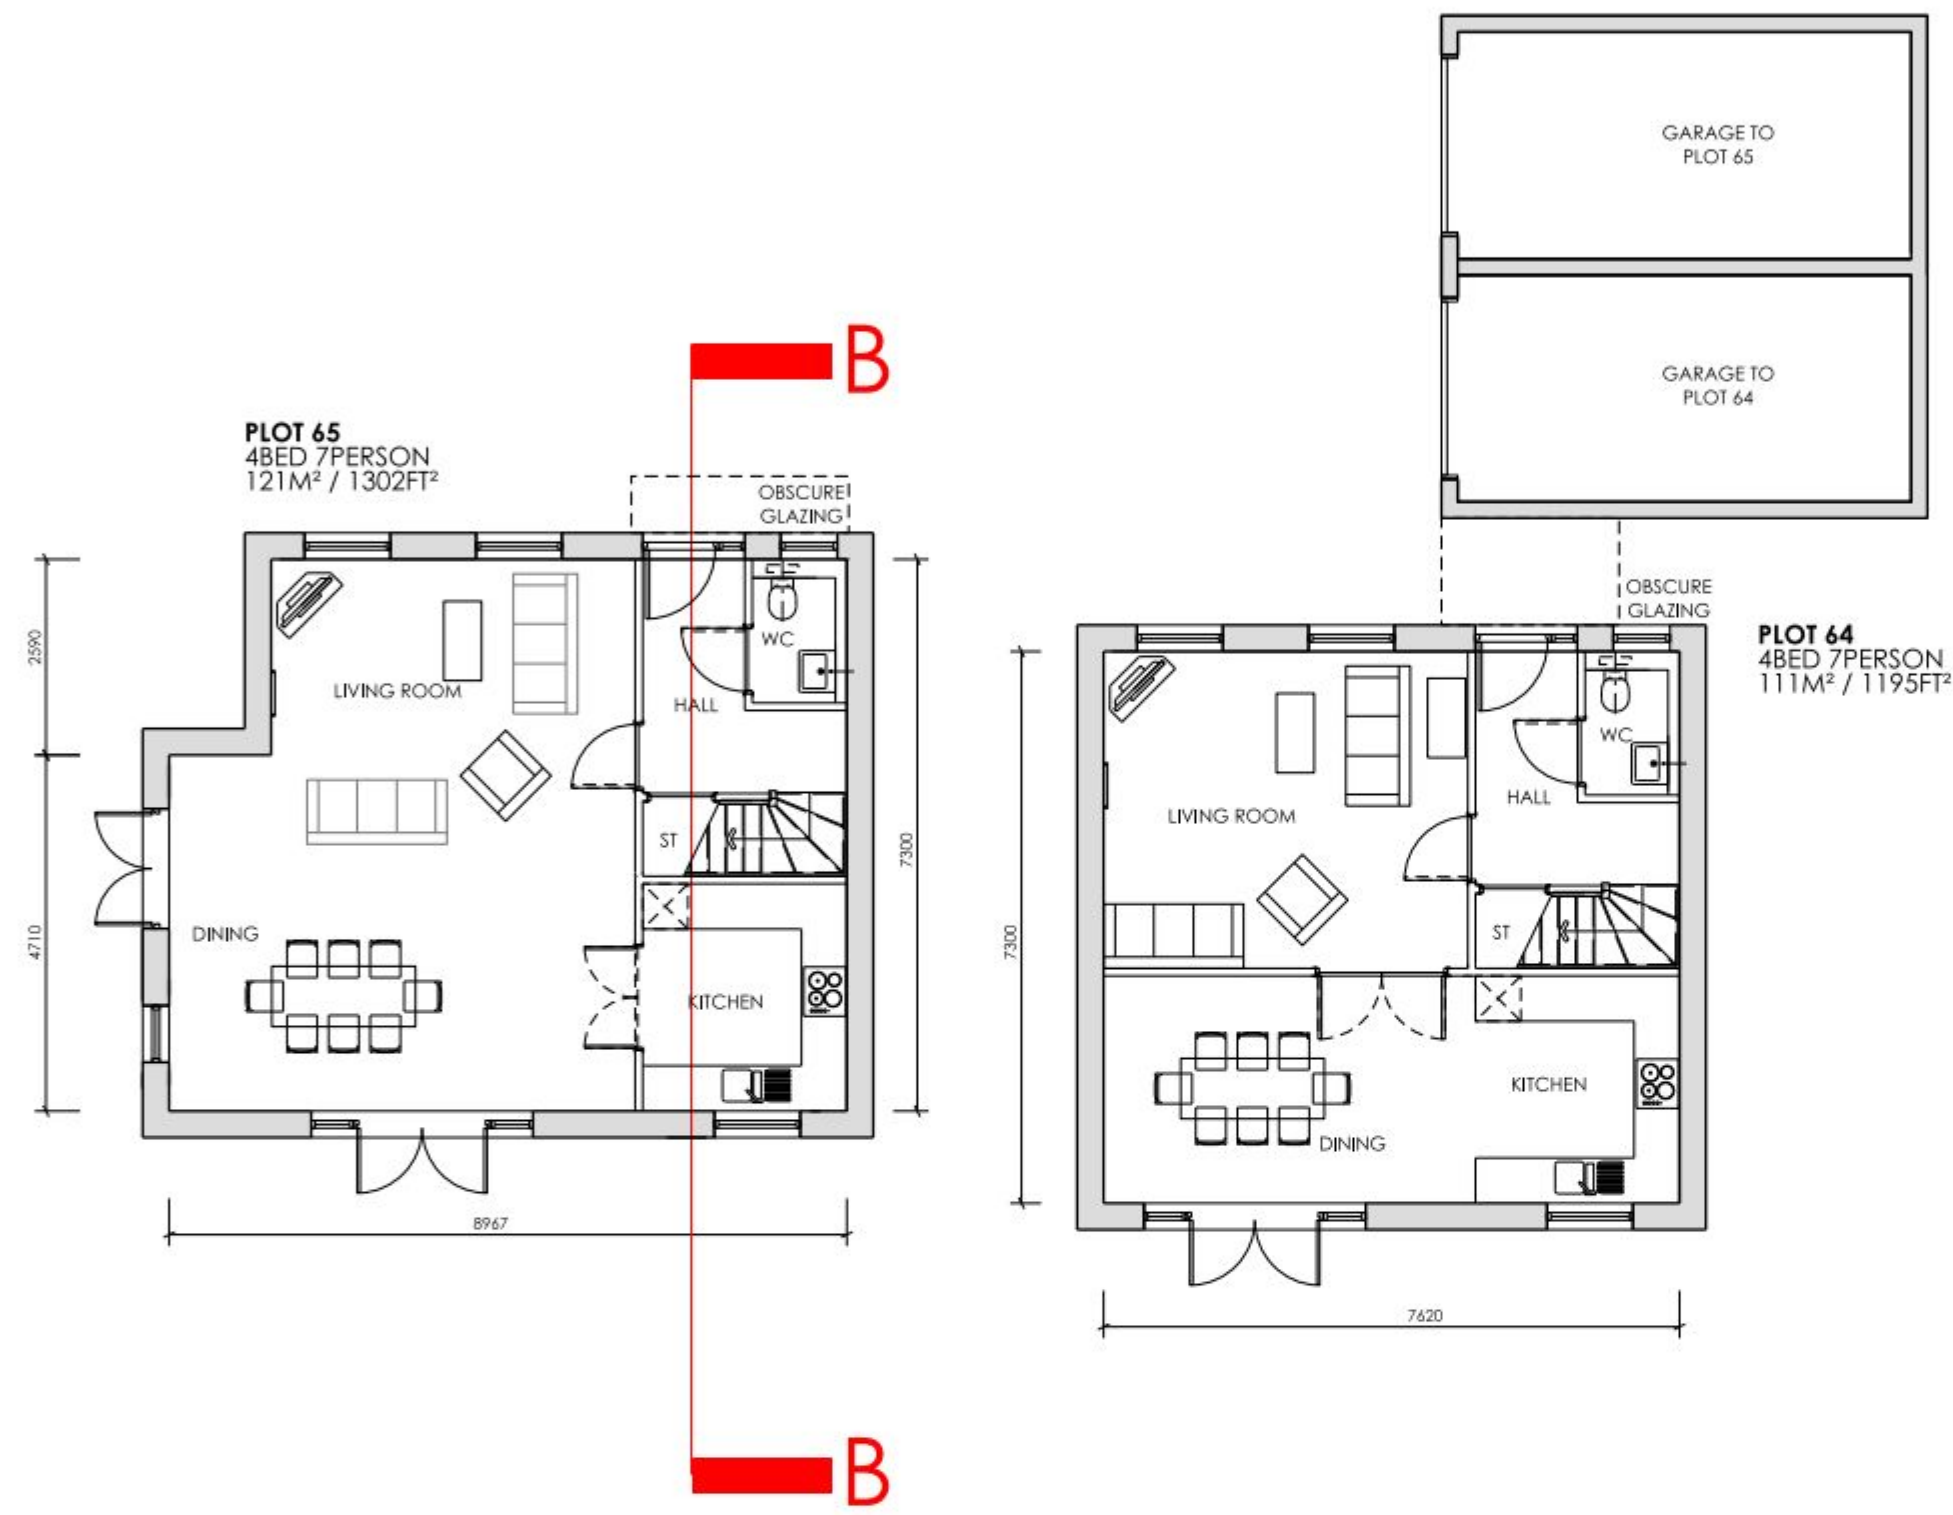

GROUND FLOOR PLAN
1:100 SCALE @ A1


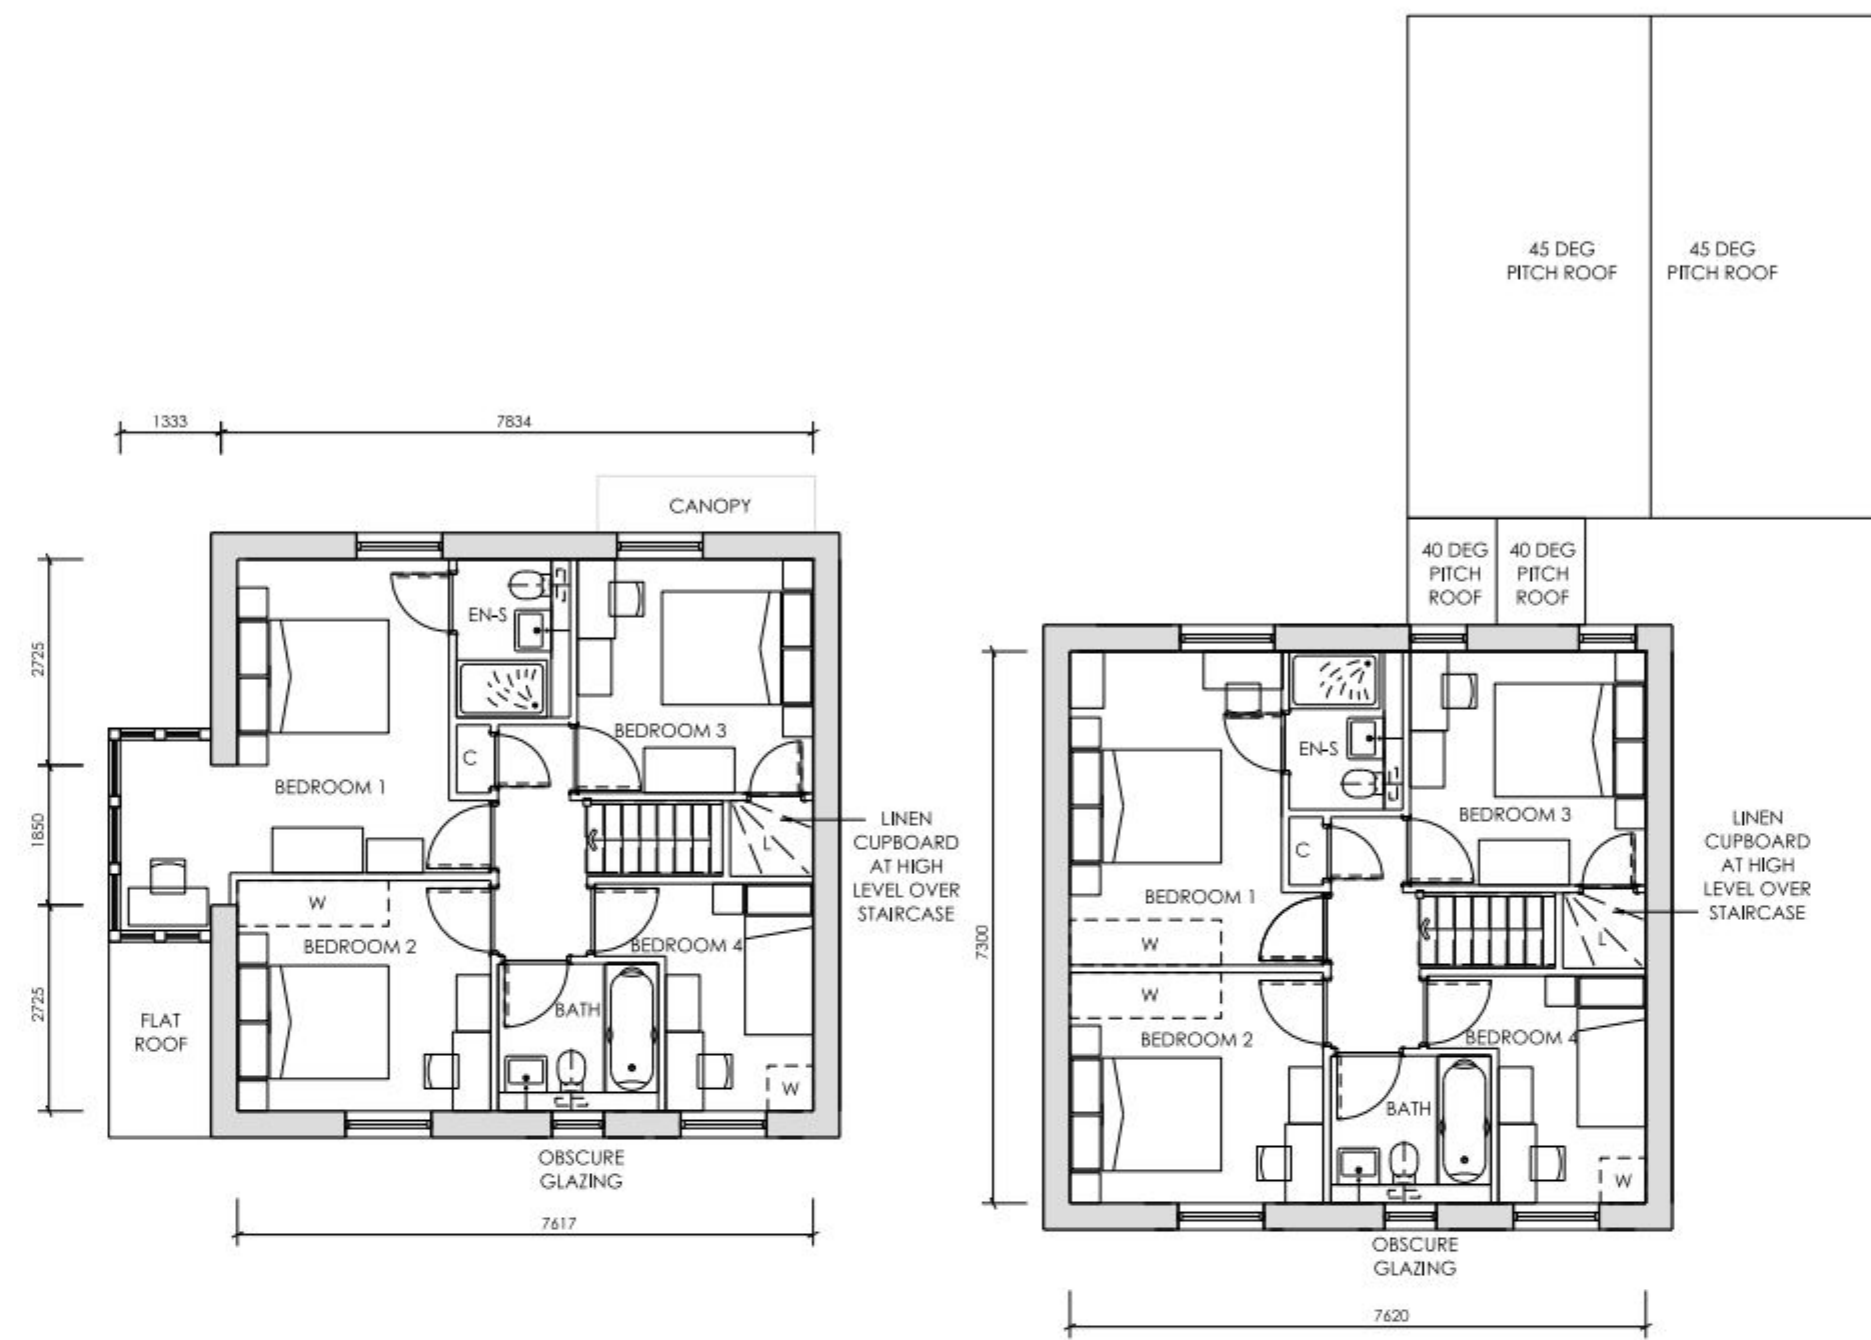


FIRST FLOOR PLAN

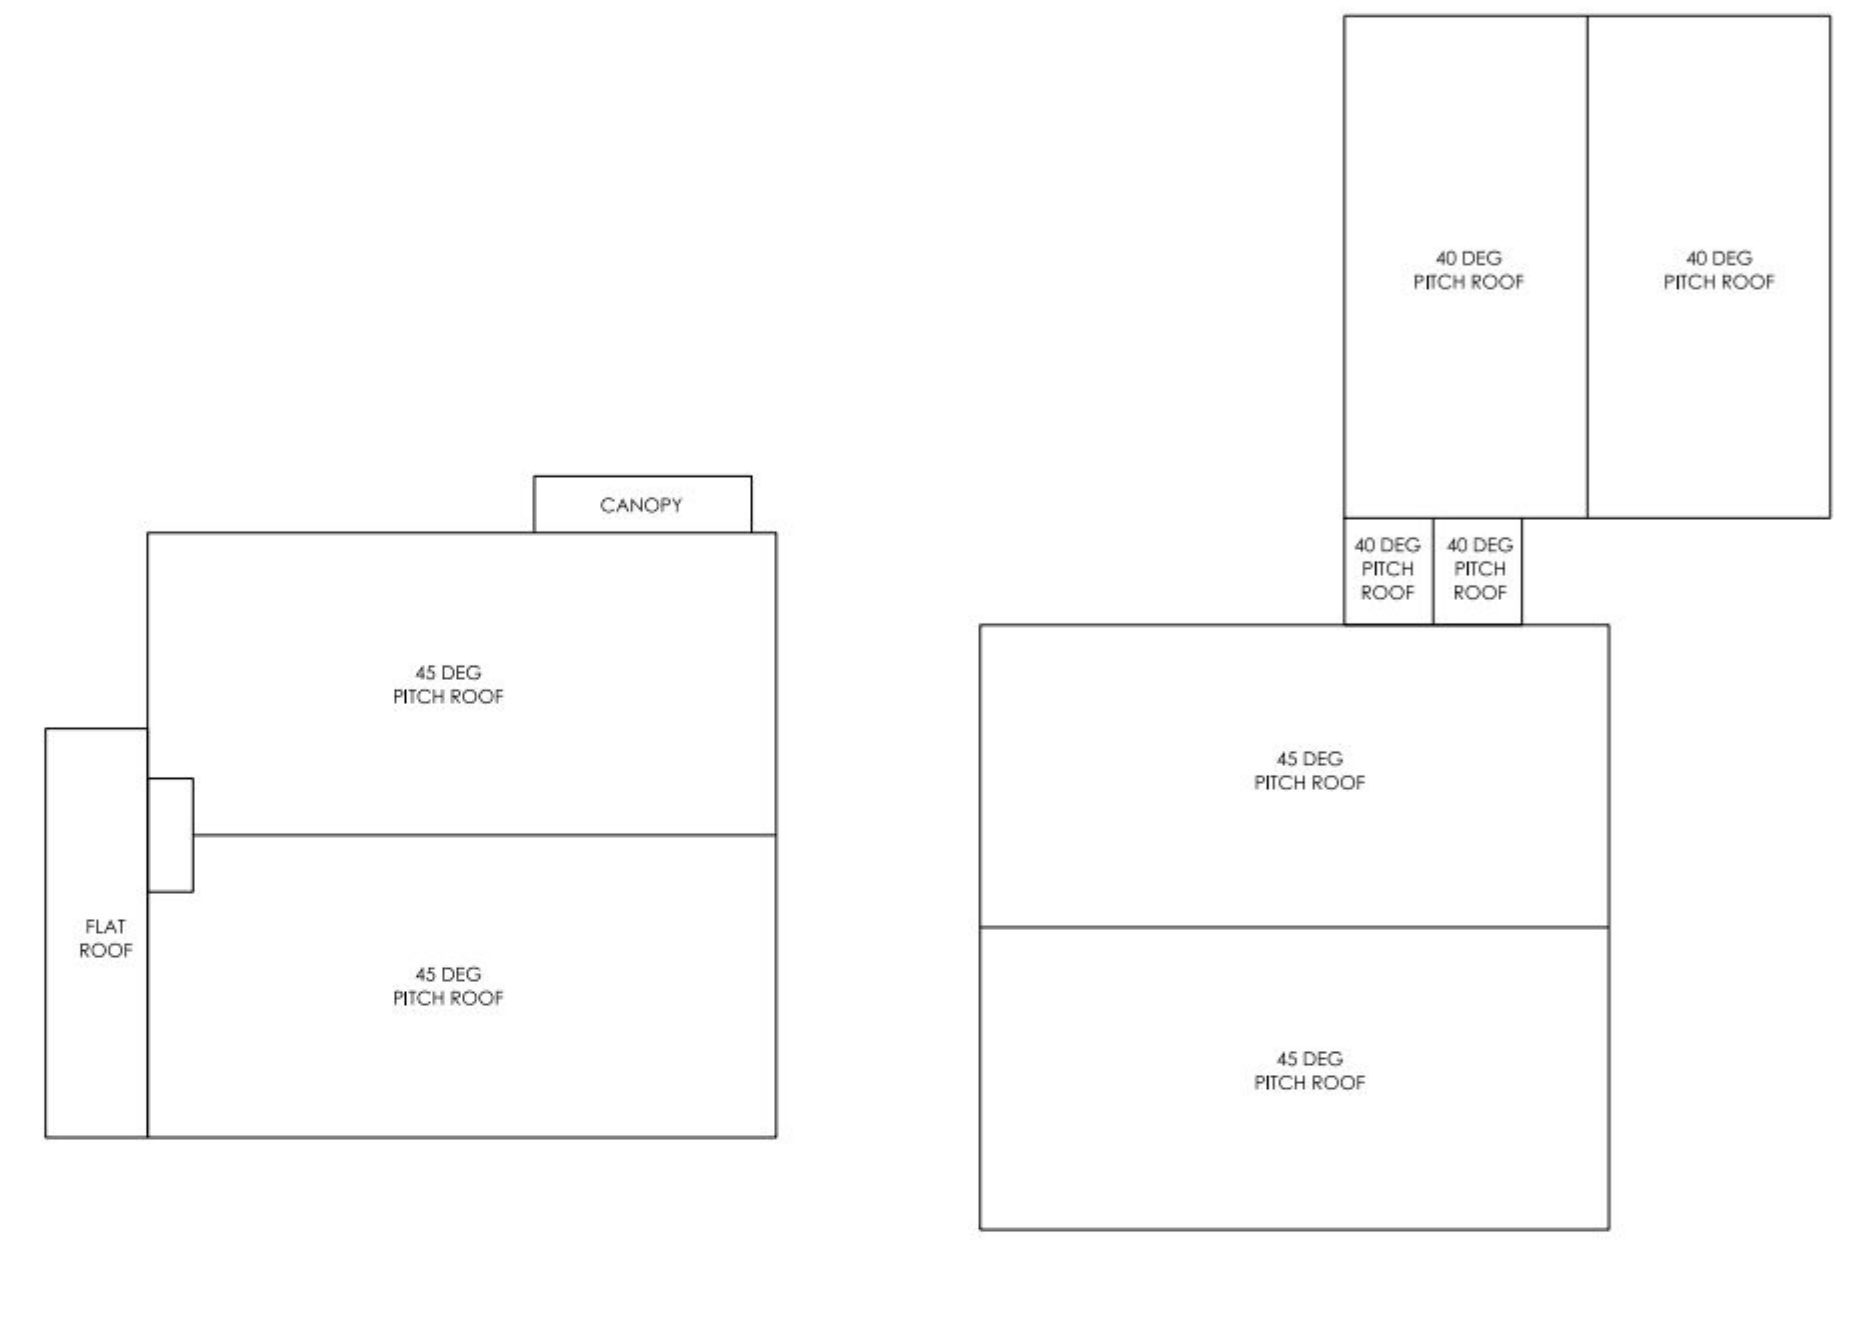

ROOF PLAN

P2 - MG - JULY 2012 - INTERNAL AMENDMENTS MADE
IN LINE WITH CLIENTS COMMENTS

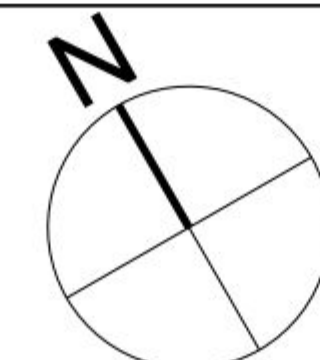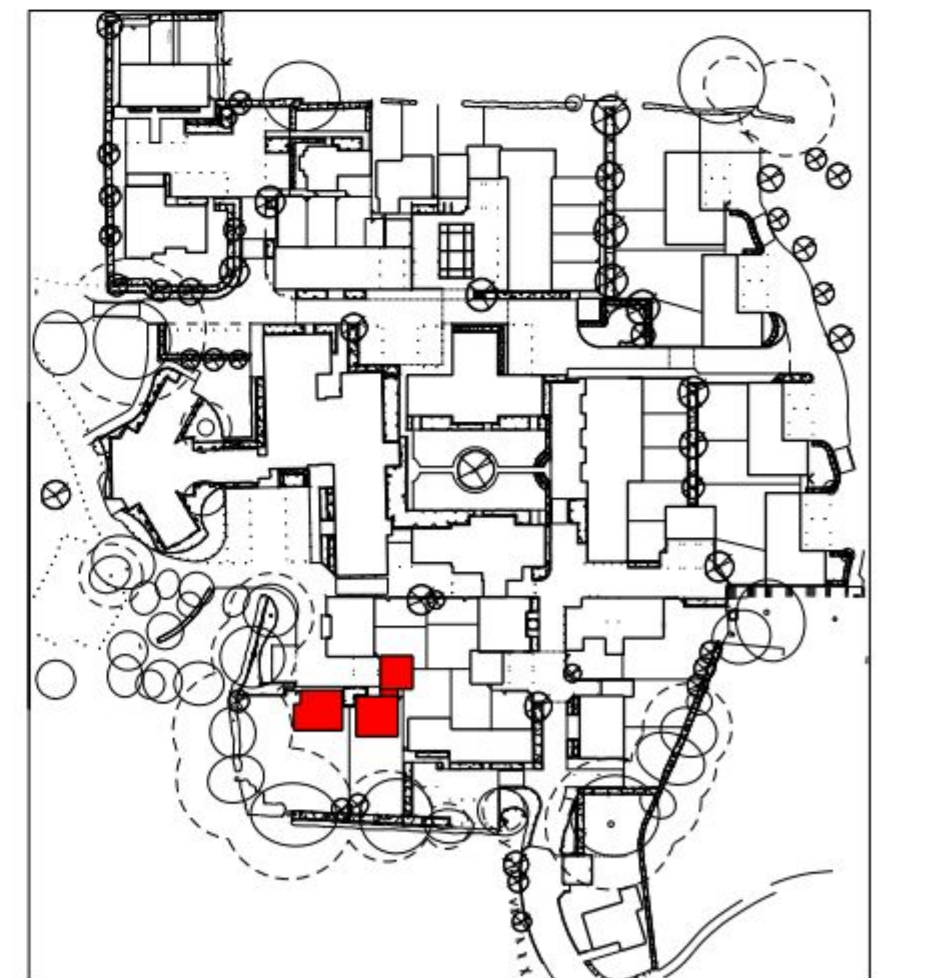

IMPORTANT NOTE FOR USE OF THIS DRAWING: THIS DRAWING HAS BEEN PRODUCED SPECIFICALLY FOR USE ON THIS PROJECT. POPE PRIESTLEY ARCHITECTS CANNOT BE HELD RESPONSIBLE FOR RE-USE OF THIS INFORMATION BY OTHERS FOR ANY PURPOSE OTHER THAN FOR WHICH IT IS SPECIFICALLY INTENDED. THIS DRAWING REFLECTS STANDARDS AGREED FOR THIS PROJECT AND CURRENT AT THE TIME OF PRODUCTION AND WILL NOT BE UPDATED IN ACCORDANCE WITH CHANGING LEGISLATION AND/ OR OTHER REQUIREMENTS.

SCALE BAR = 10mm INTERVALS AT TRUE SCALE

POPE PRIESTLEY ARCHITECTS ARCHITECTURE TOWN PLANNING URBAN DESIGN FERRY HOUSE, CANUTE ROAD, SOUTHAMPTON, HAMPSHIRE, SO14 3PJ. T: +44 (0)23 80332288 F: +44 (0)23 80632886 E: info@popespriestley.co.uk	
PLANNING ISSUE ST MICHAELS CONVENT LONDON ROAD WATERLOOVILLE HAMPSHIRE	BLOCK O (PLOTS 64, 65) PRIVATE PLANS
SCALE @ A1 1:100	DATE MAY 2012
AUTHOR -	CHECK -
DRAWING NO. PP1144/ 134-01	REVISION P2