

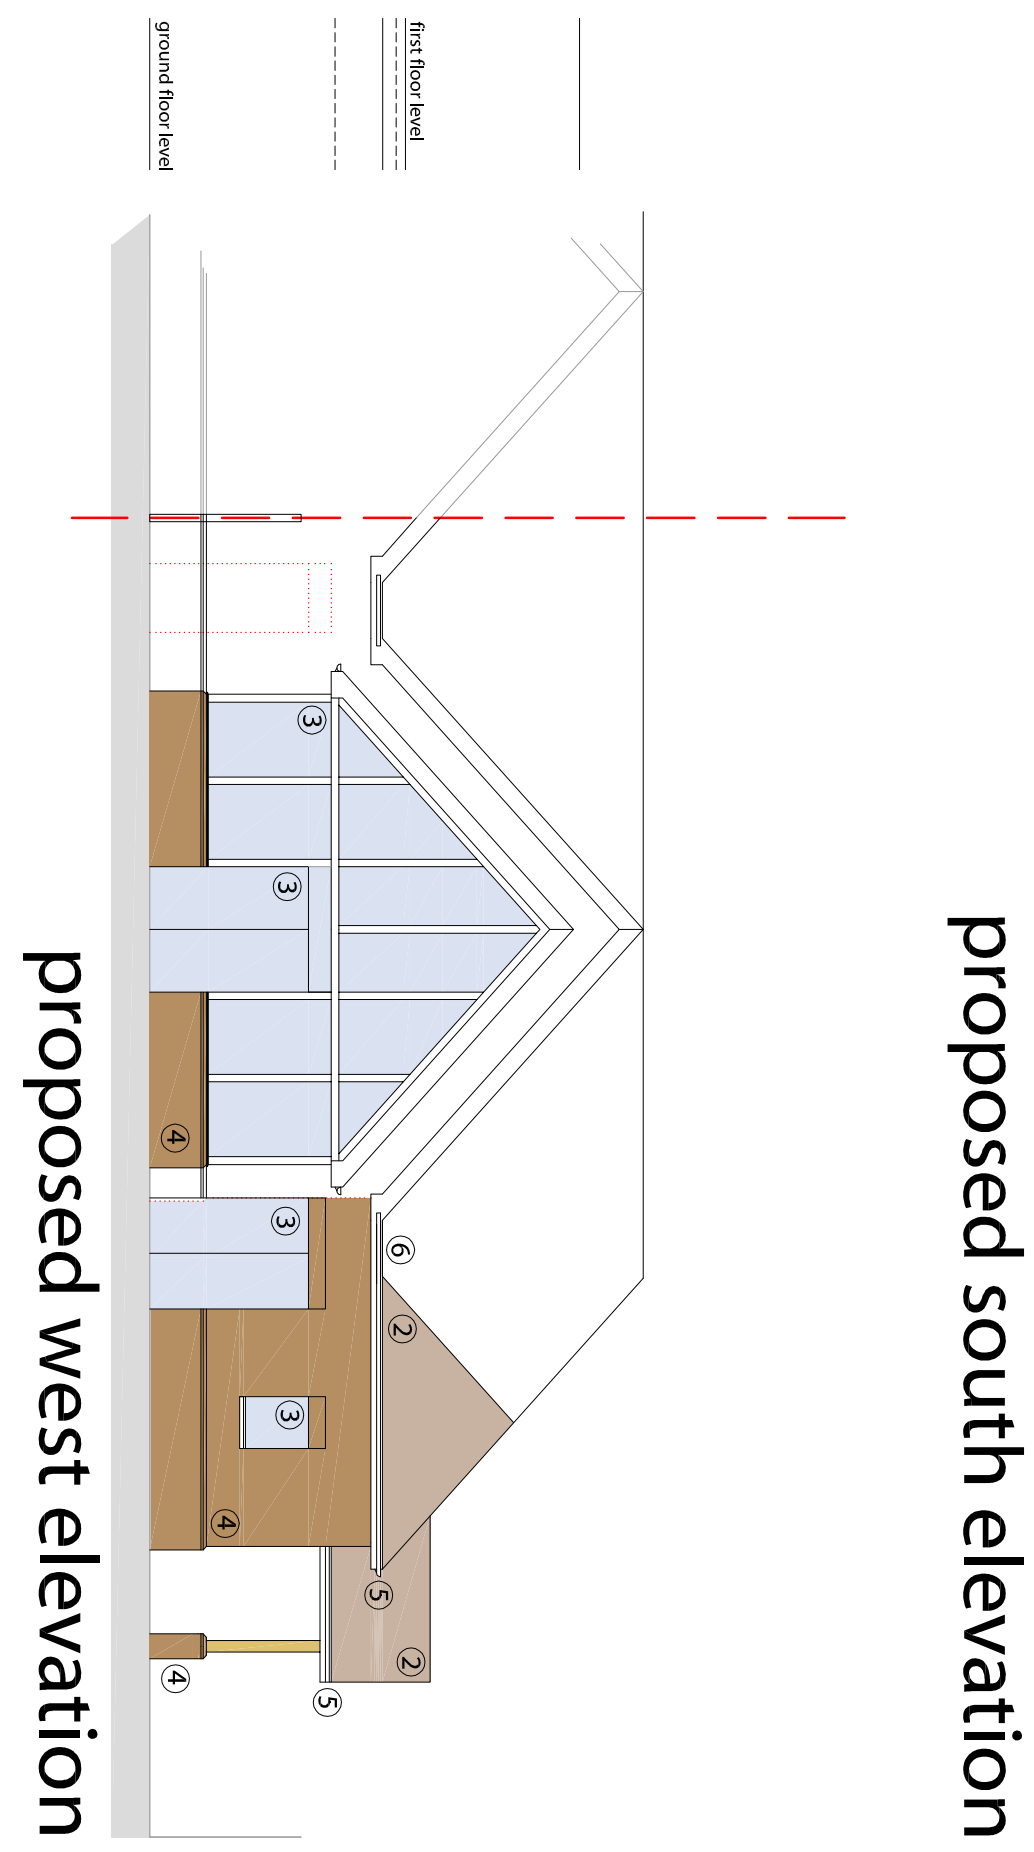
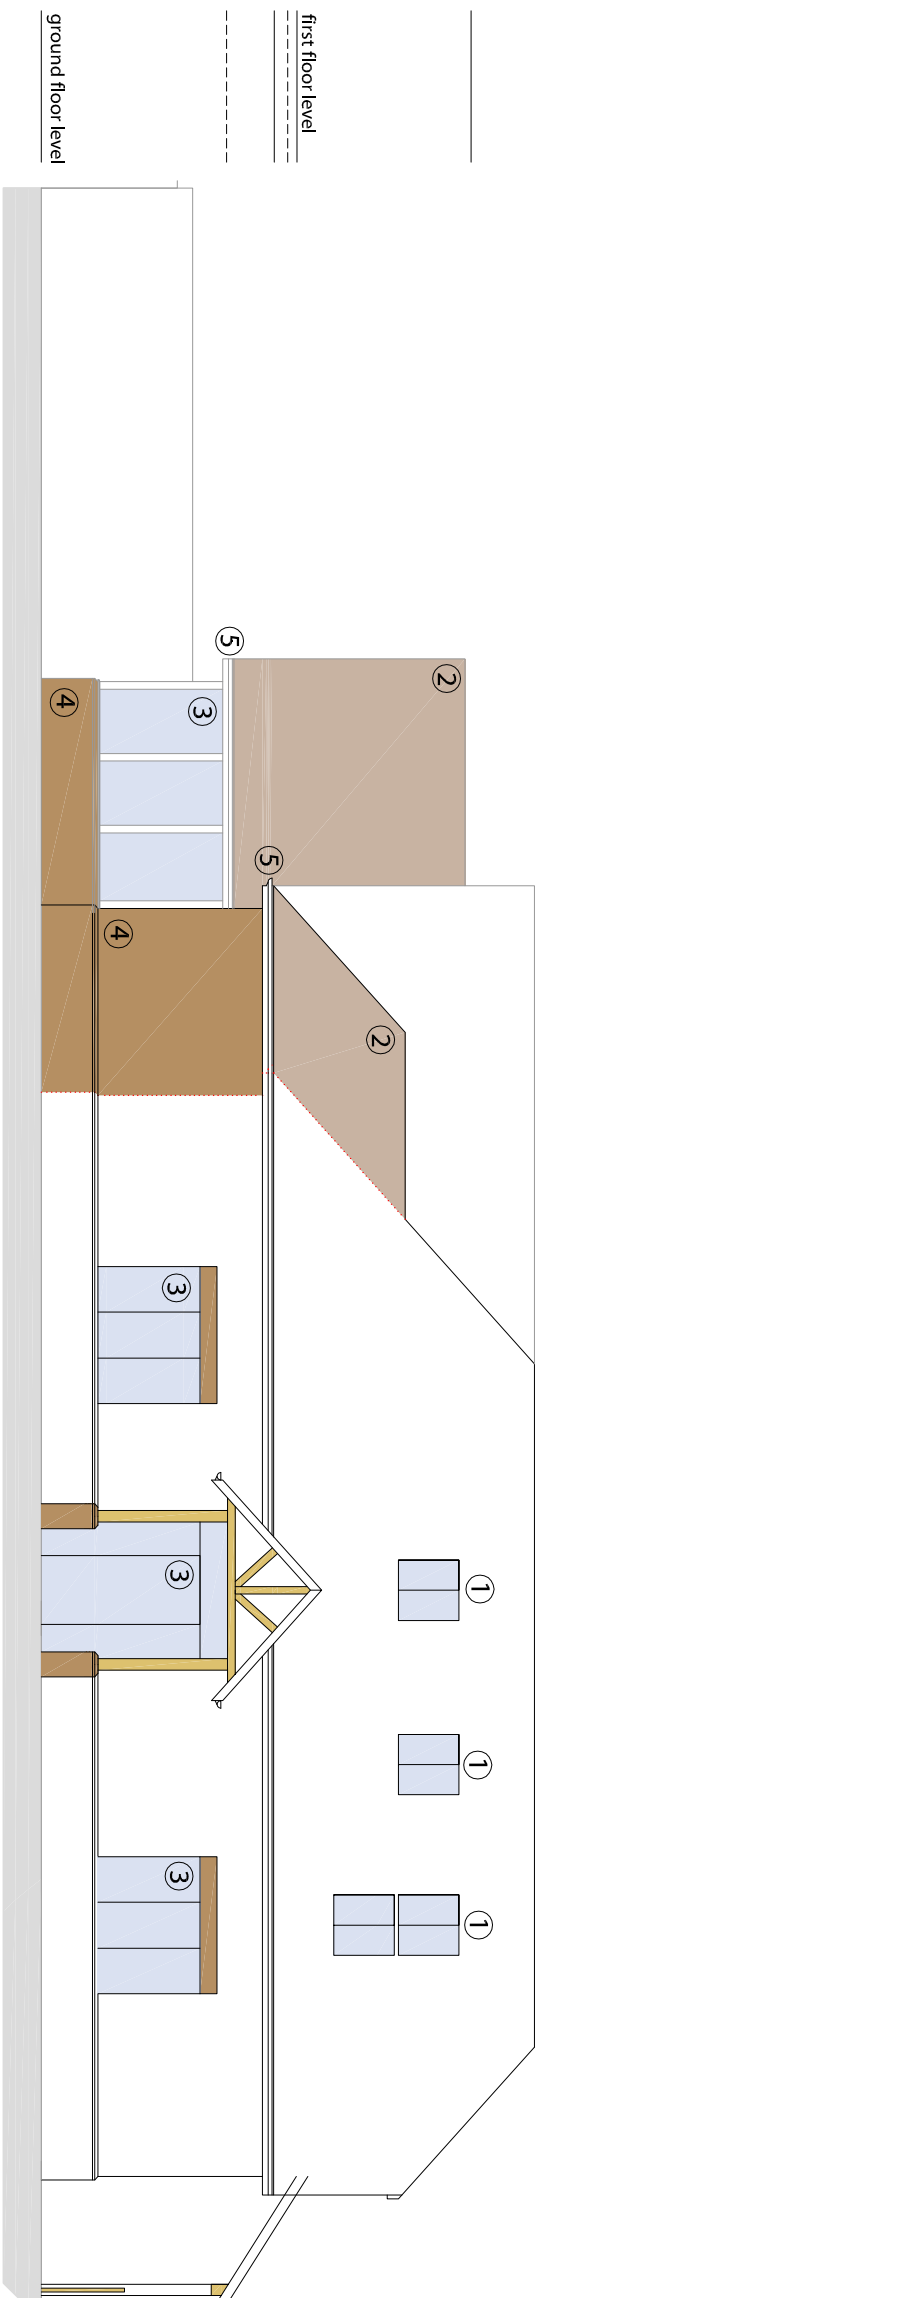


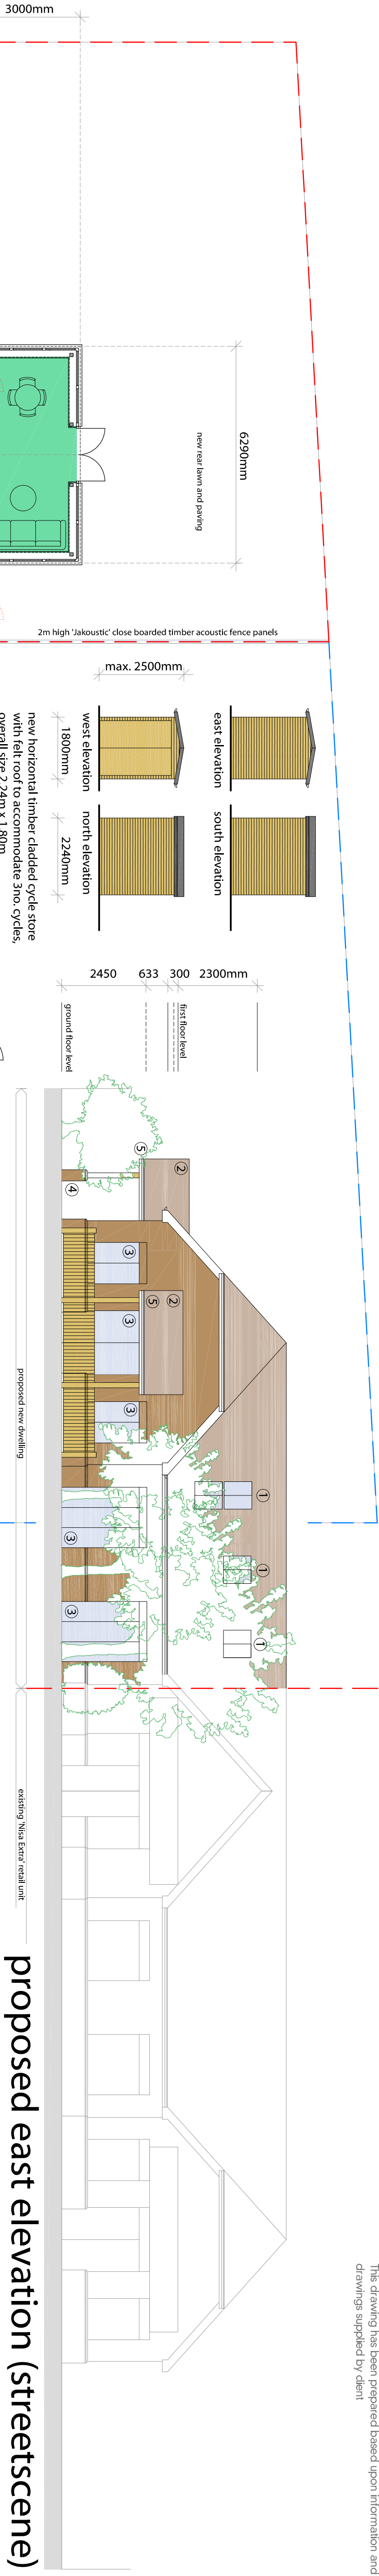

proposed ground floor plan, site plan and roof plan over snowberry crescent

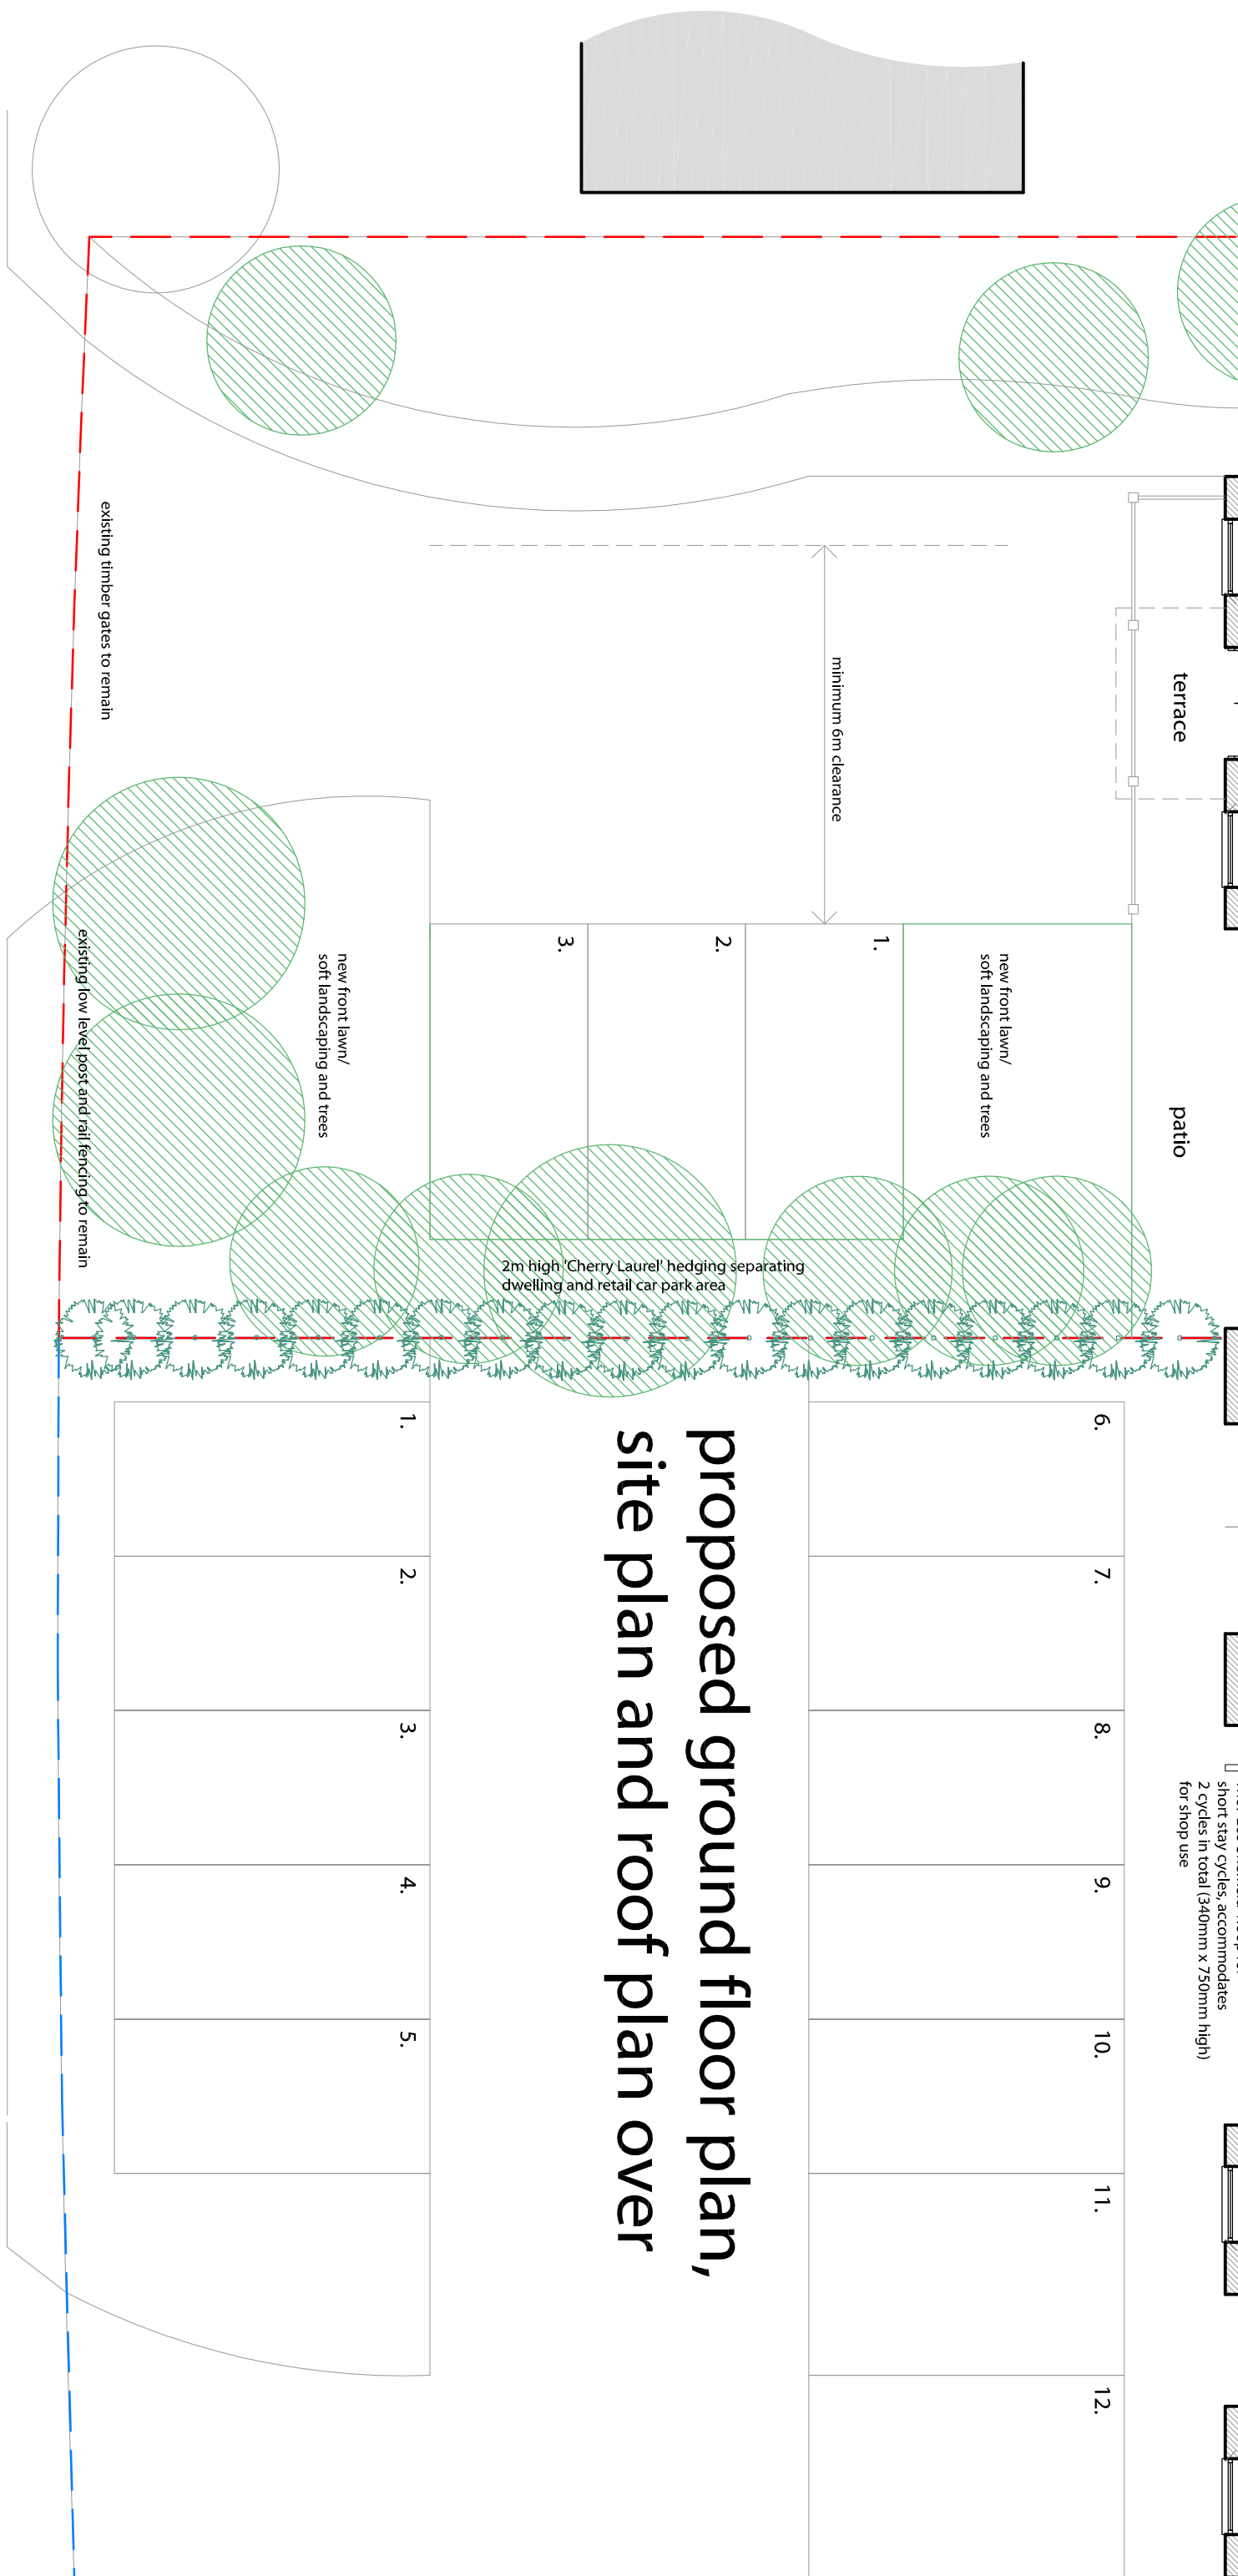

- The proposed ground floor plan and roof plan are shown. The ground floor plan is shown in the top left corner. The roof plan is shown in the top right corner. The site plan is shown in the bottom left corner. The ground floor plan is shown in the bottom right corner.
1. New front lawn/ soft landscaping and trees
 2. New front lawn/ soft landscaping and trees
The Steven Barlow Partnership
81 Manor Road, Kingston, Portsmouth, Hampshire, PO1 5LB, United Kingdom
Tel: +44(0)800 756 9776
Email: info@tsbp-architecture.co.uk
Website: <http://tsbp-architecture.co.uk>

Mr. MANN PATEL
Proposed conversion and associated alterations,
Nisa Extra, 40 Snowberry Crescent, Havant, PO9 2FE

planning
TSBP architecture

DATE: 15 JUNE 2012
DRAWN BY: A1
SCALE: 1:100
PROJECT: Proposed conversion and associated alterations,
Nisa Extra, 40 Snowberry Crescent, Havant, PO9 2FE

REVISIONS:
01 26 JUNE 2012 Minor amendments
02 19 JULY 2012 Cycle store elevations added

DRAWING TITLE: Proposed Floor Plan, Roof Plan and Elevations

DRAWING NUMBER: D.0349.002.02