




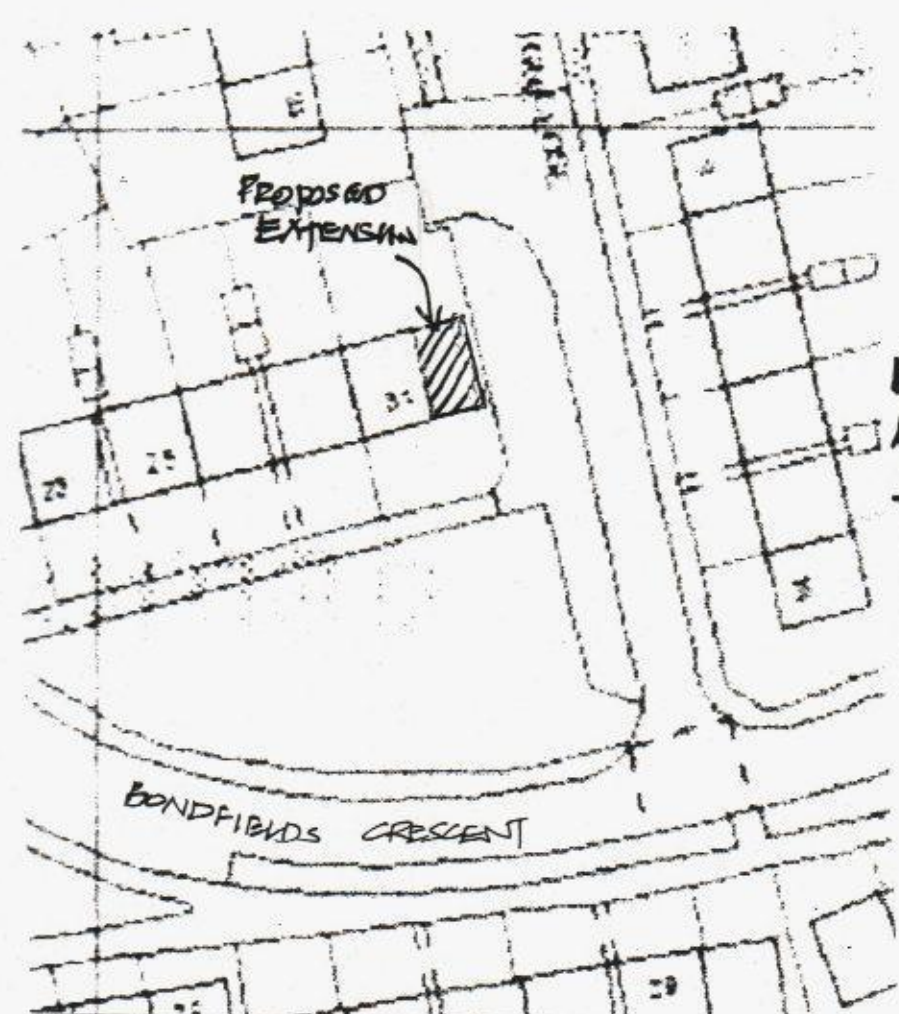

SITE PLAN
1:500

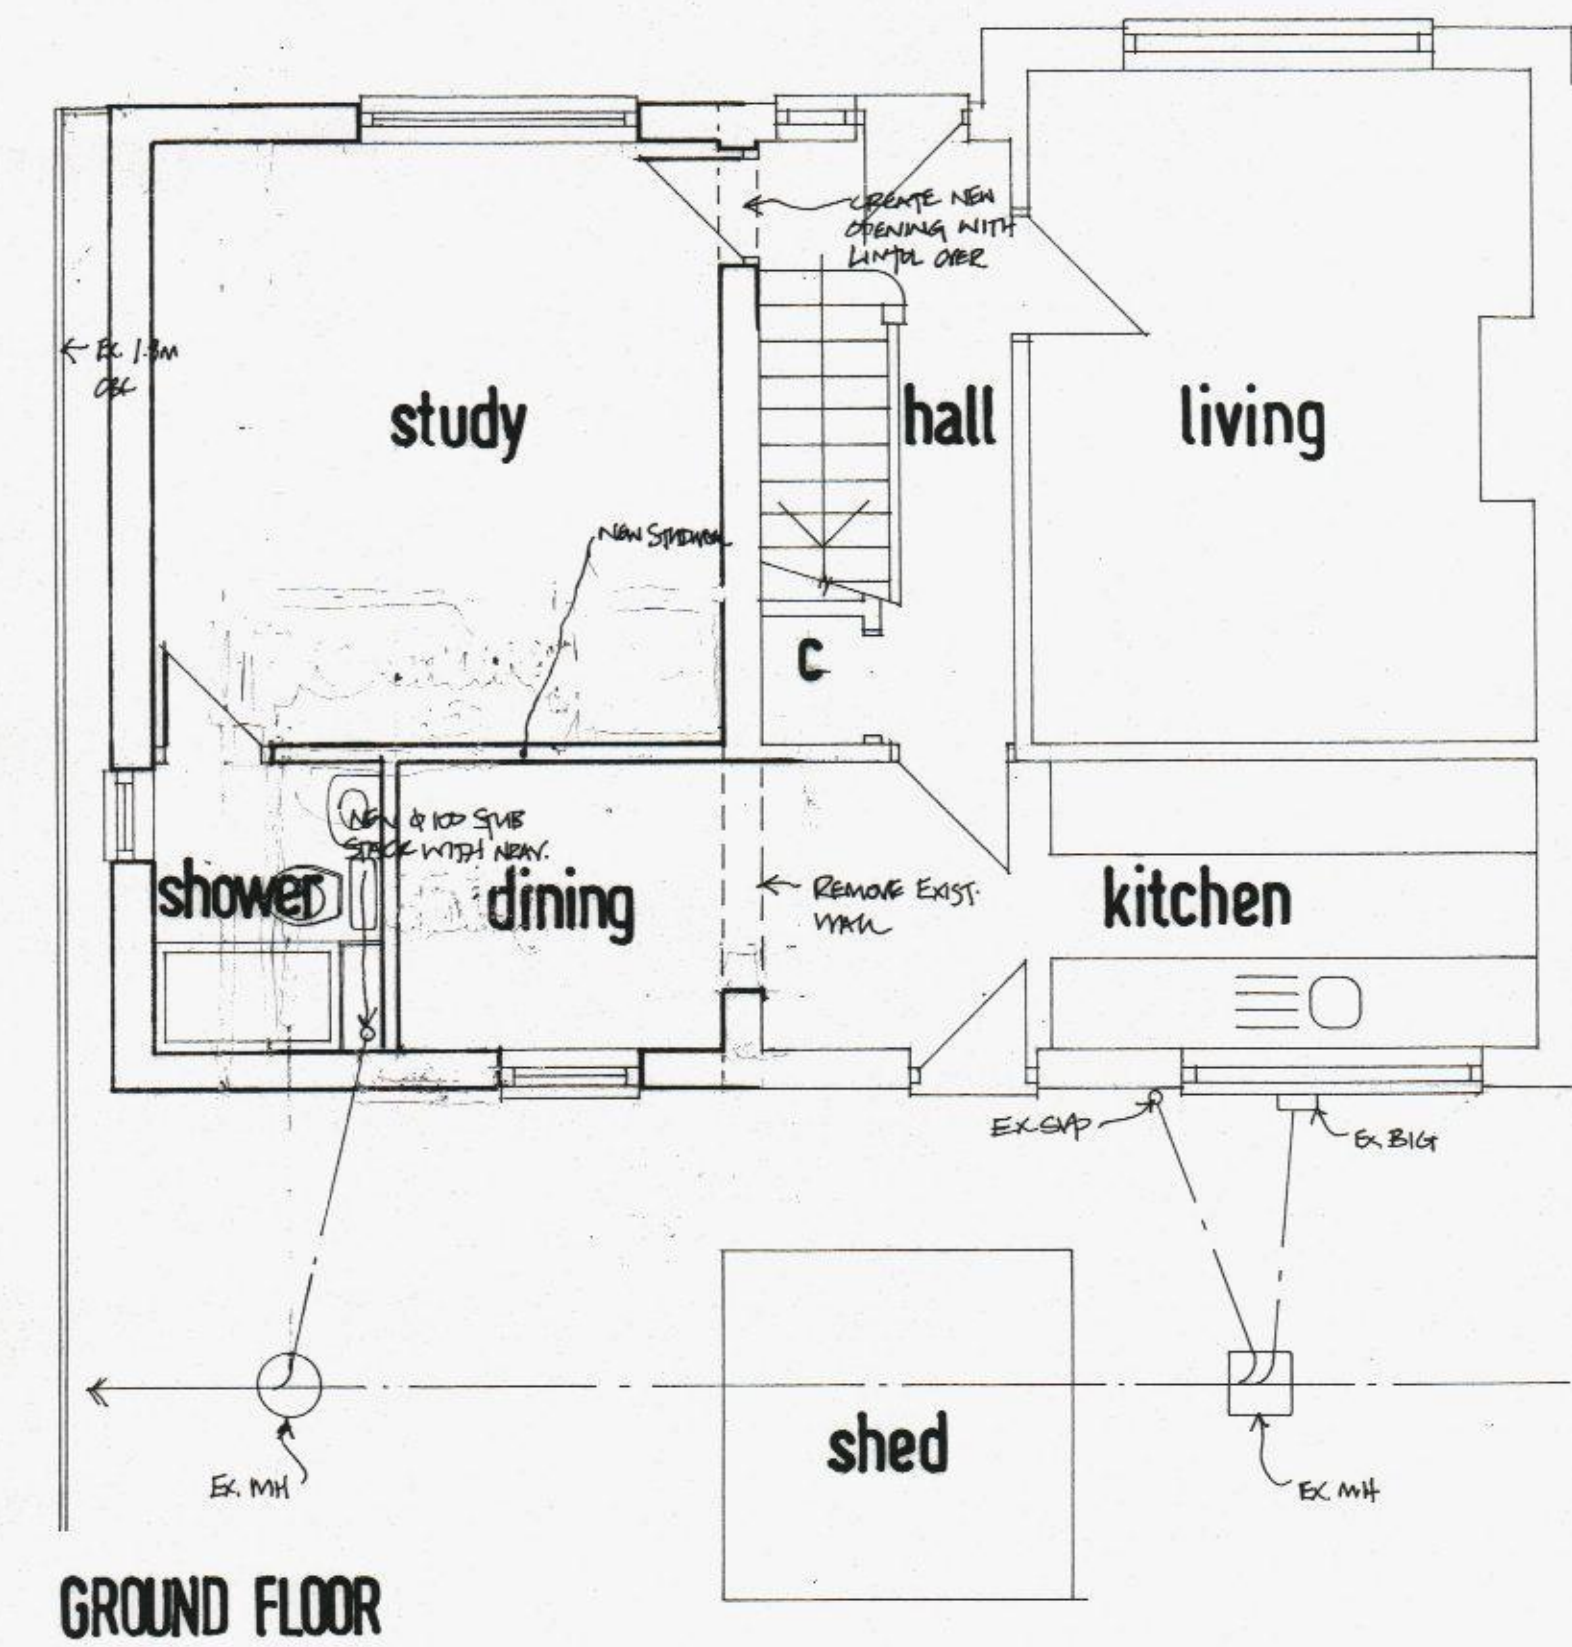

LOCATION PLAN
1:1250
OS VIC. No 100046326

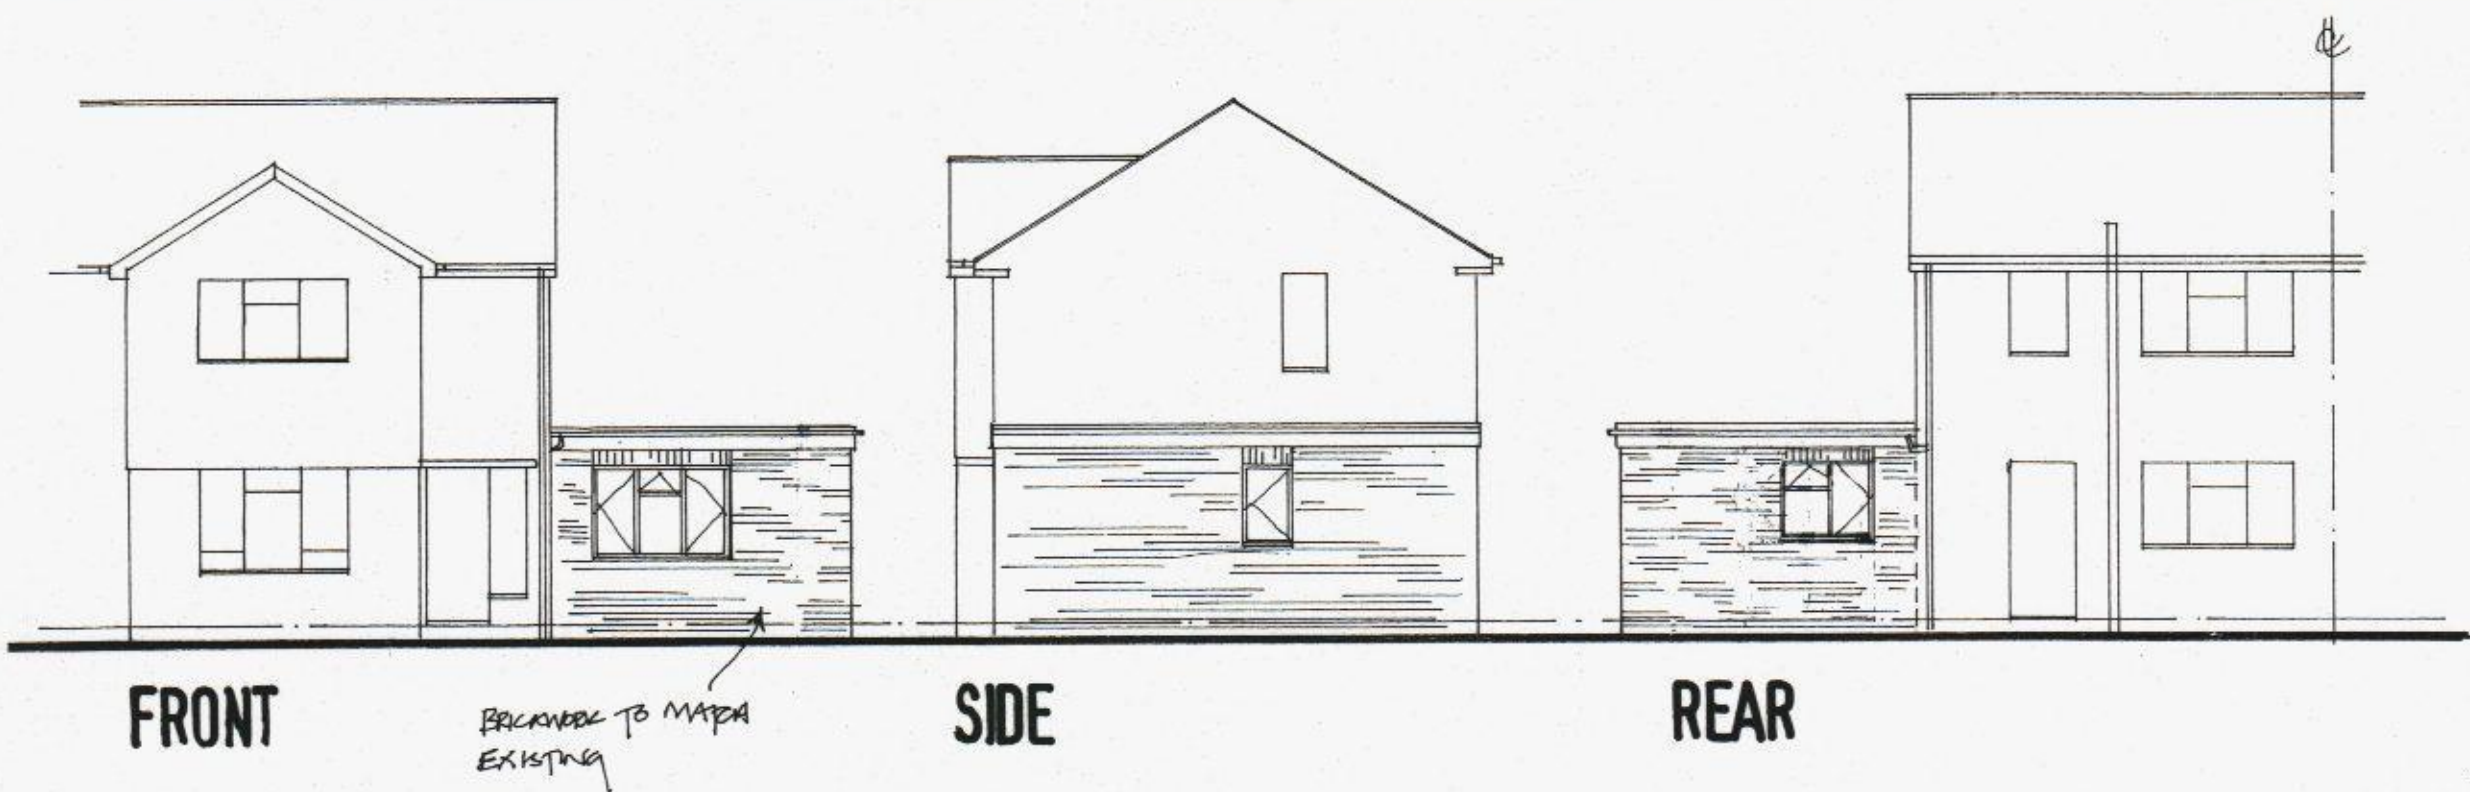

A. JULY 12 EXTENSION WIDTH INCREASED. DT

Derek Treagus Associates
ARCHITECTURAL SERVICES
Flr 3, 34 Wimbledon Park Road, Southsea, Hants PO5 2PT
Tel 07756 624094

Project **SIDE EXTENSION TO
31 BONDFIELDS CRESCENT
HAVANT,
HAMPSHIRE.**

Client **Mr Oakey**

Title **PLANNING DRAWING**

Date	Drawn	Scale
Mar 2012	DT	1:50, 1:100, 1:1250

Dwg. No. **12.994.01** Rev **A**