


NOTES:

Dimensions to be checked on site before commencing work.
Any discrepancies shall be reported to the architect immediately.

Do not scale from these drawings except for planning purposes.
Use figured dimensions only.

Where applicable this drawing is to be read in conjunction with other consultants drawings.

This drawing is the copyright of hda projects ltd.

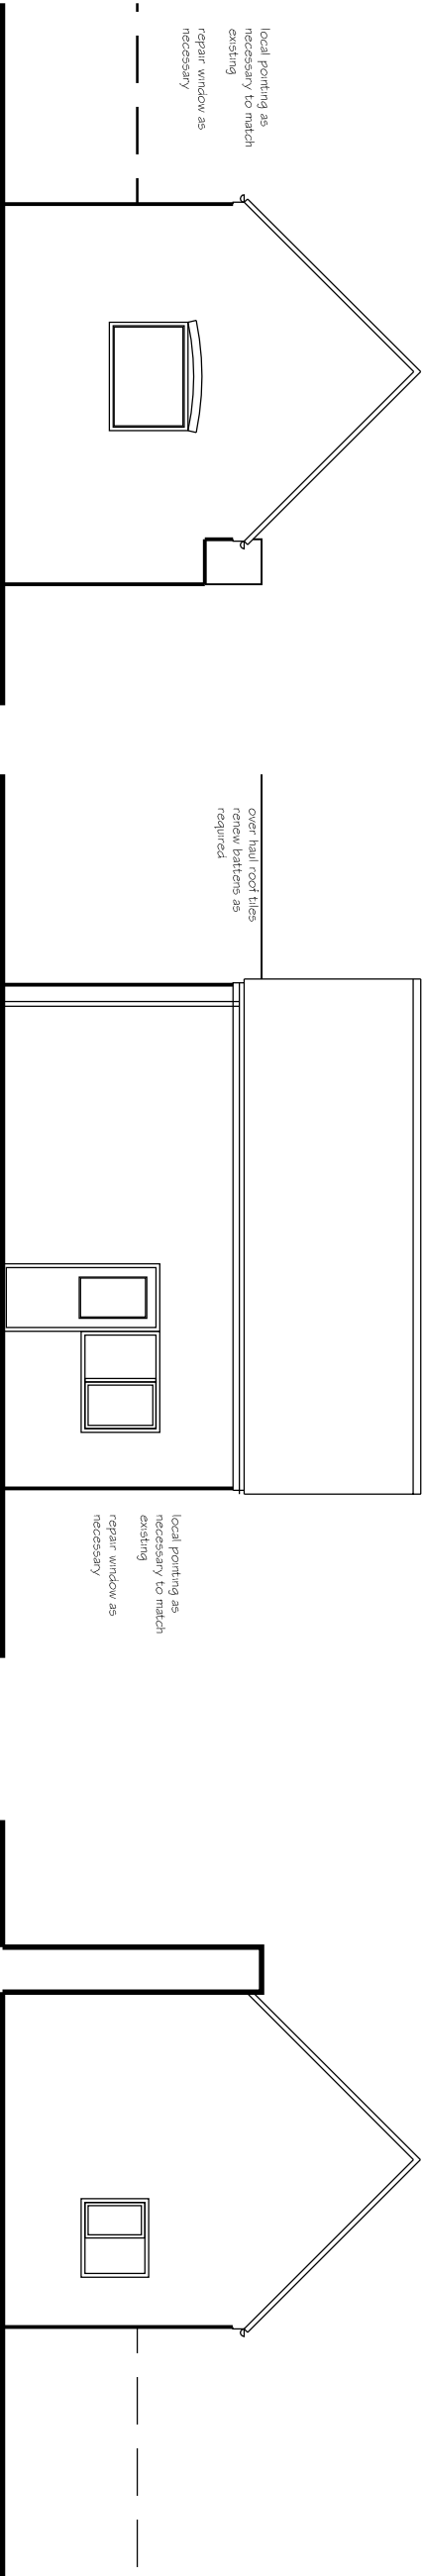

West Elevation

North Elevation

East Elevation


South Elevation




Photos existing - north east courtyard view

South West The Parchment view

South West The Parchment view

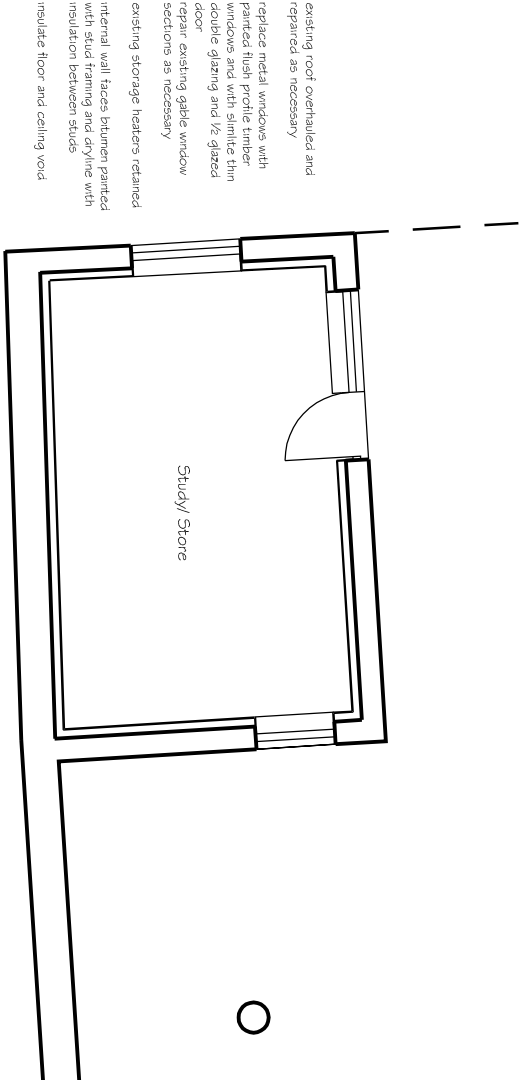

Ground Floor

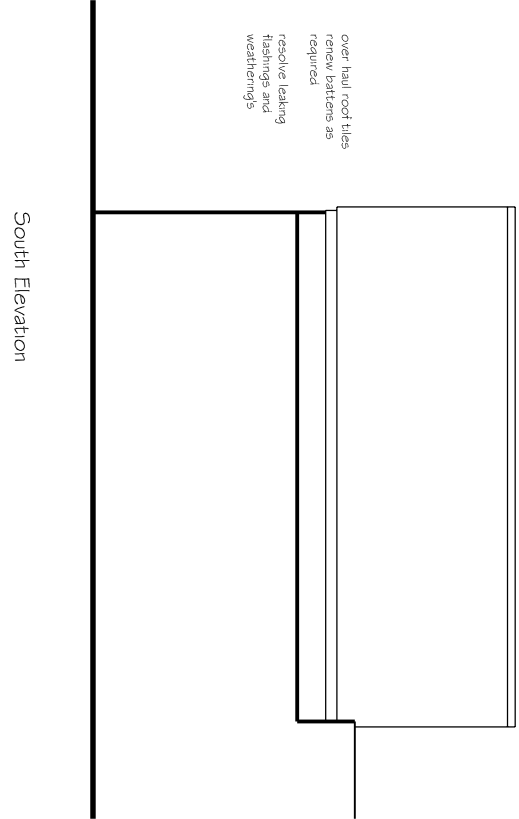

South Elevation

hda projects

6 The Old Flour Mill - Queen Street - Emsworth - Hampshire - PO10 7BT - New Mob 07661 287017
Tel: +44 (0) 1243 373655 Mob 0766797616
e-mail: hda@hda.co.uk

For Mr + Mrs C Dodd

Project Hall Place Cottage
South Street
Havant
PO9 1DA

Title Study / Store

Date	Drawn	Scale	Checked
July 2012	wm	1 : 100 @ A3	
Job Number	Prefix	Drawing Number	Revision
1204	P	09	