




PERMIT

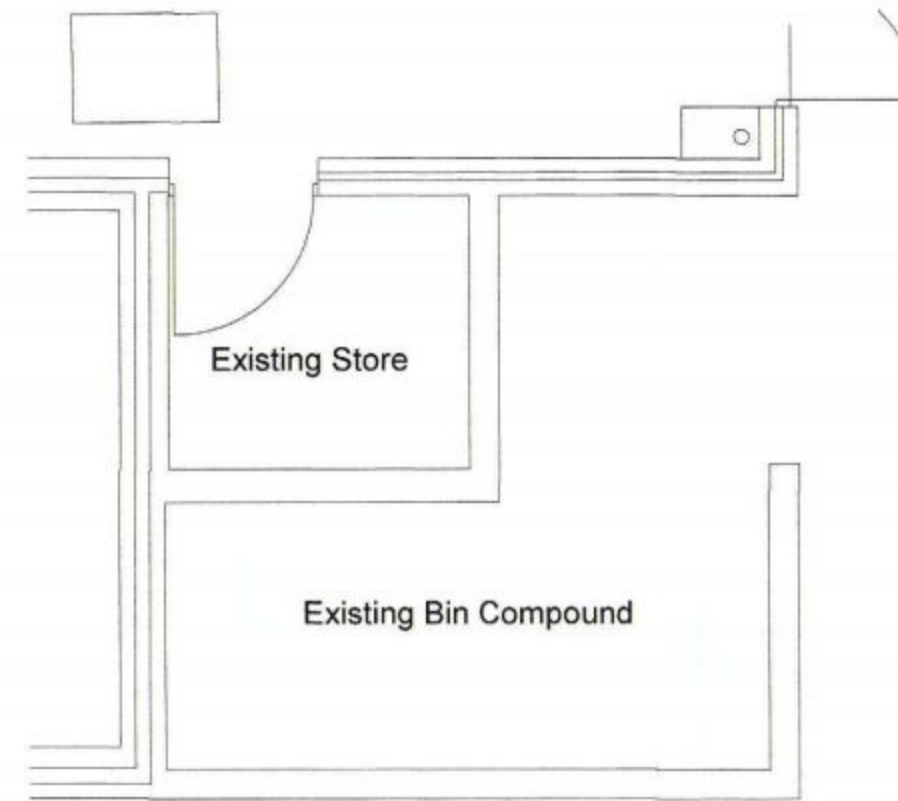

FLOOR PLAN
scale-1/50

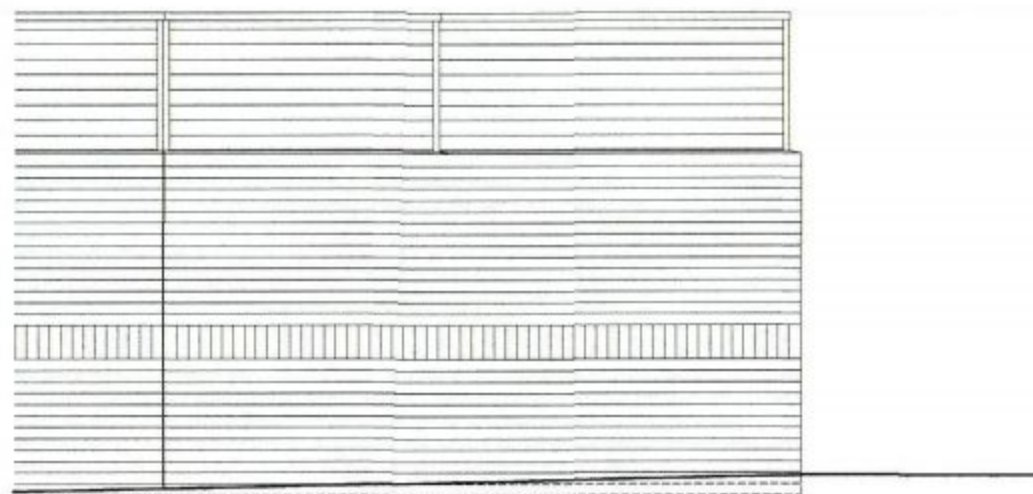

WEST ELEVATION
scale-1/50

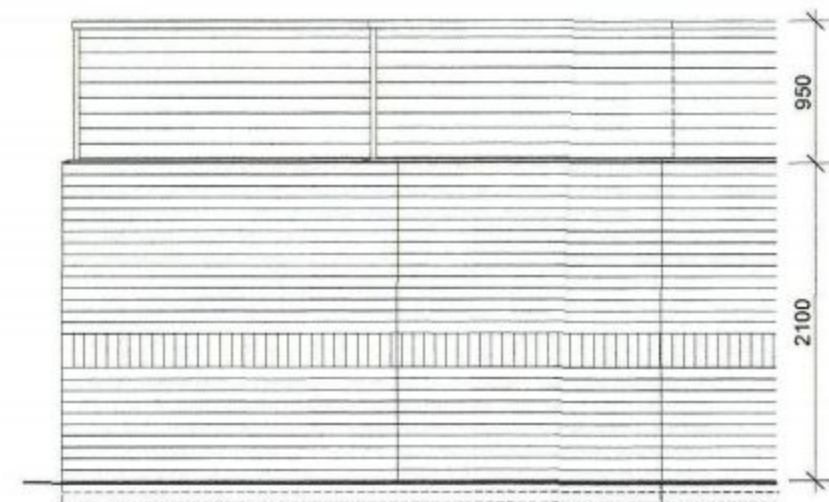

SOUTH ELEVATION
scale-1/50



NOTES:-
Check all dimensions before putting work in hand.
Particularly, check opening sizes before ordering
Doors and Frames.

ORIGINAL DRAWING A3

rev	description	date	by	South Downs College, College Road, Havant PO7 8AA. tel: (02392) 841841				PROJECT South Downs College, College Road, Havant Catering Bin Compound and Store Alts.		
				SCALE 1:50 at A3	DATE Aug 10	DRAWN gd	FILE REF SDC-CateringBinStore -alts 11	SHEET CONTENTS New Store Existing Elevations	DRAWING NO. E250111/06	REV -