


PERMIT




Front Elevation

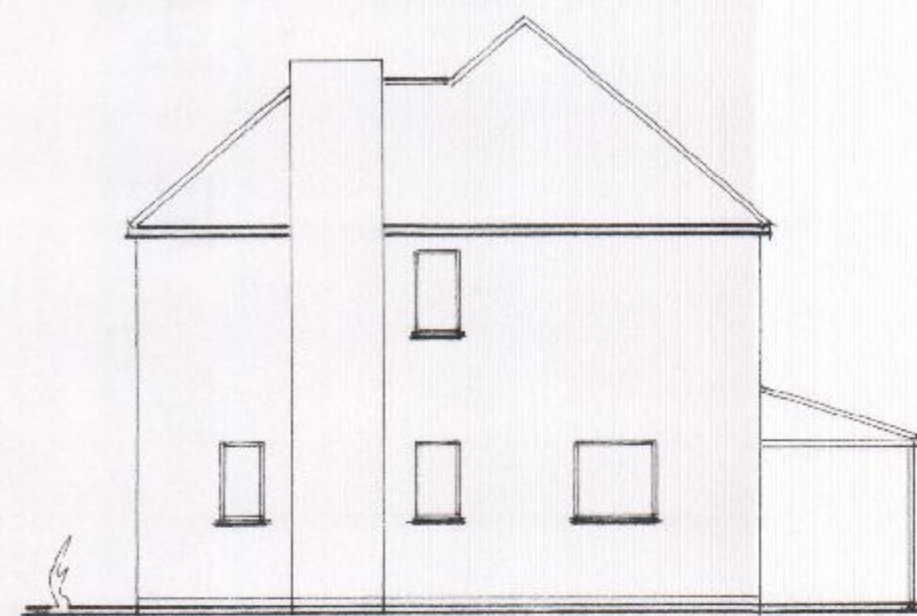


Side Elevation




Rear Elevation

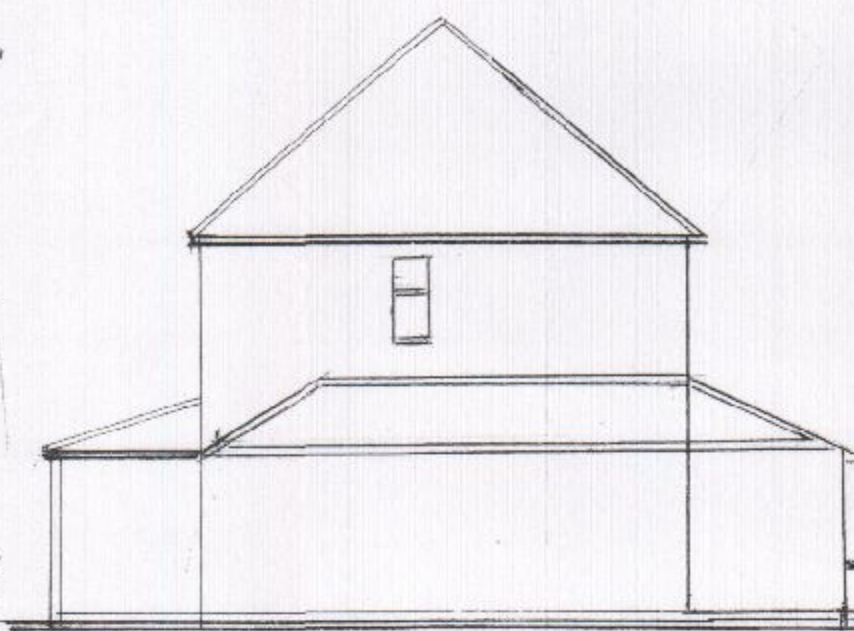

Side Elevation

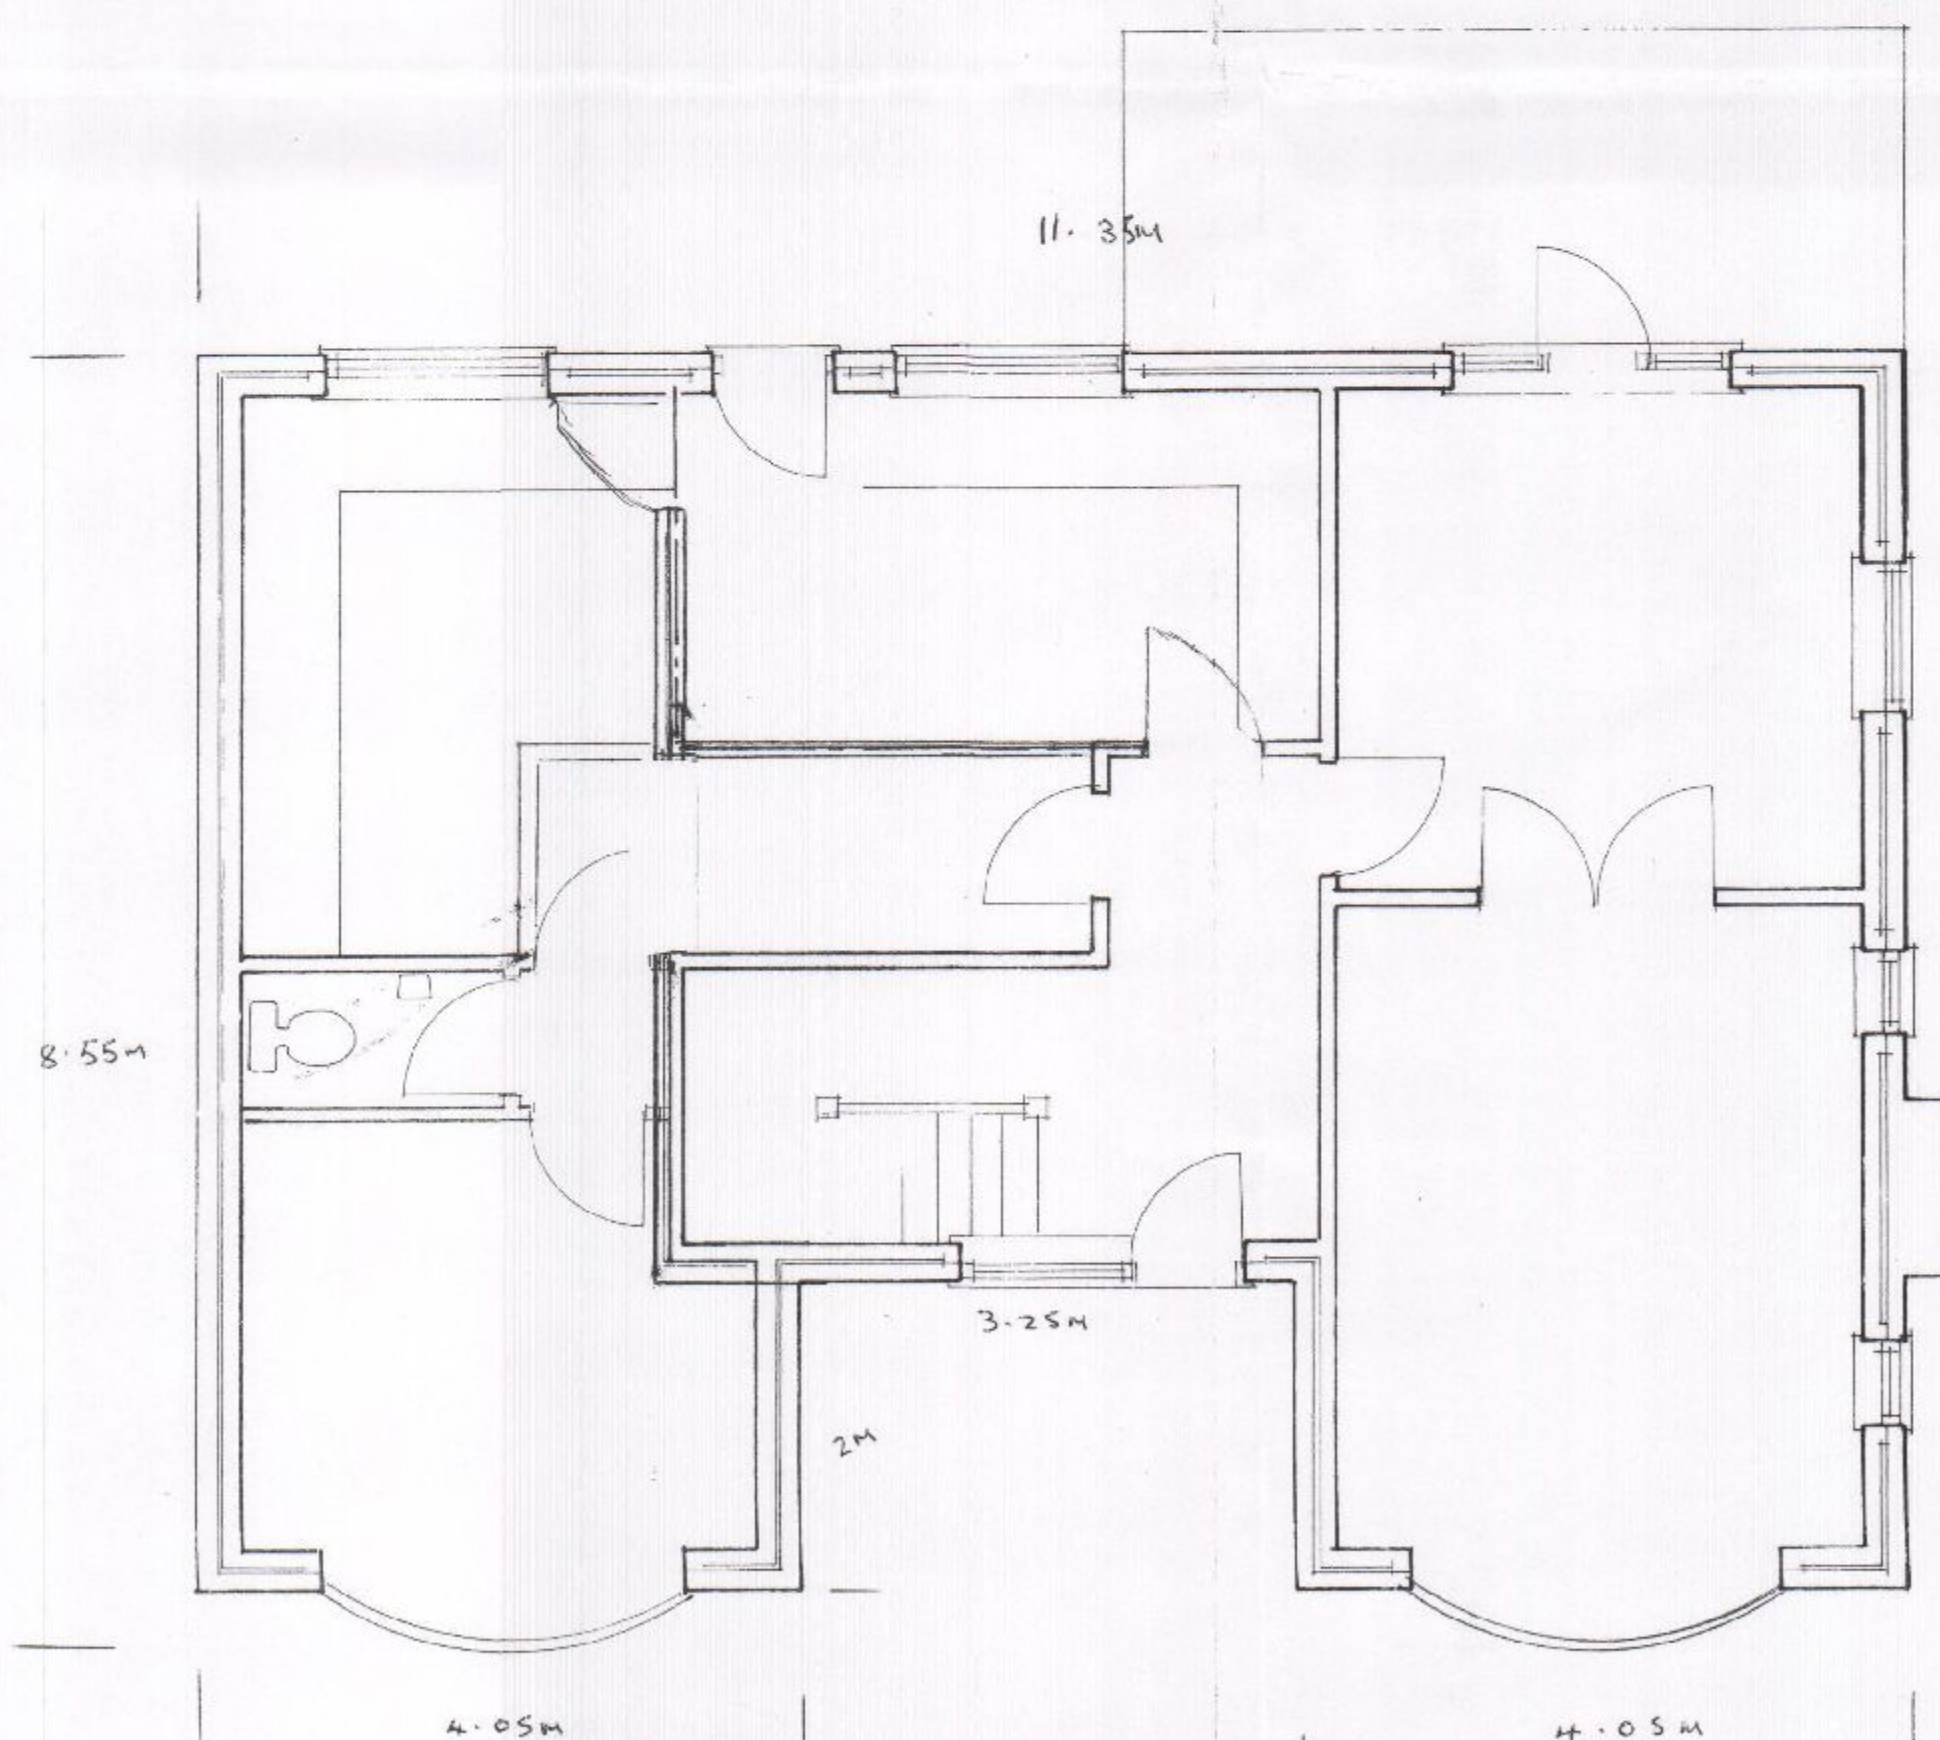

Grand Floor Plan

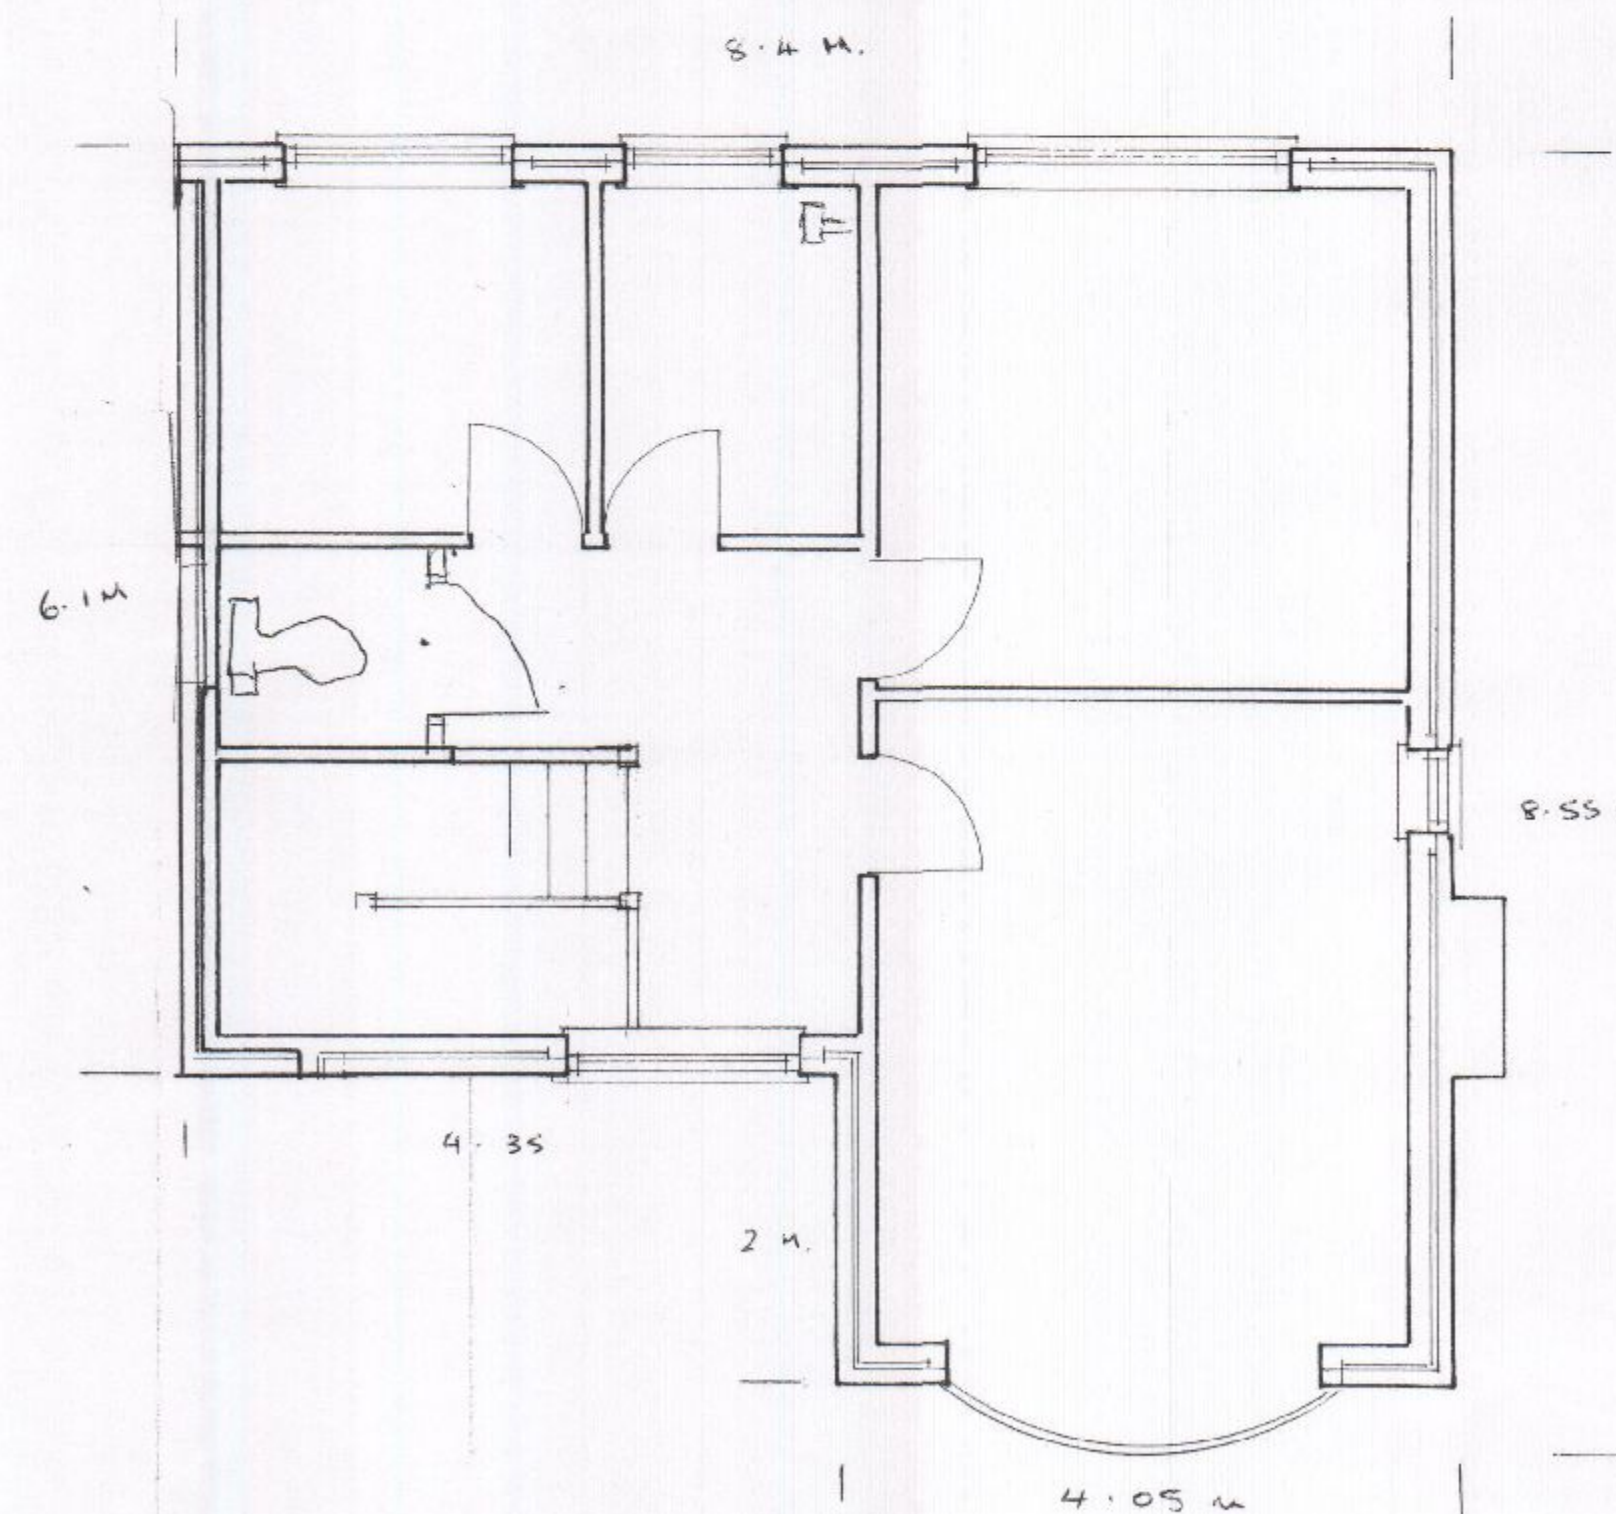

First Floor Plan

RECEIVED
15 JUN 2008

09/71420/001

B.O.H.
PERMIT

Notes:
All dimensions must be checked on site and not scaled from this drawing.

A	Date	Revisions

© copyright

Client: **MICKS T. DUE**

Job Title

Drawing Title
**Existing Footprint
130 Southleigh Rd
Havant**

Scale: **1:50 & 1:100**

Date: Drawn by:

Dwg. No. Rev.

HAVANT BOROUGH COUNCIL
18 JAN 2012
RECEIVED