



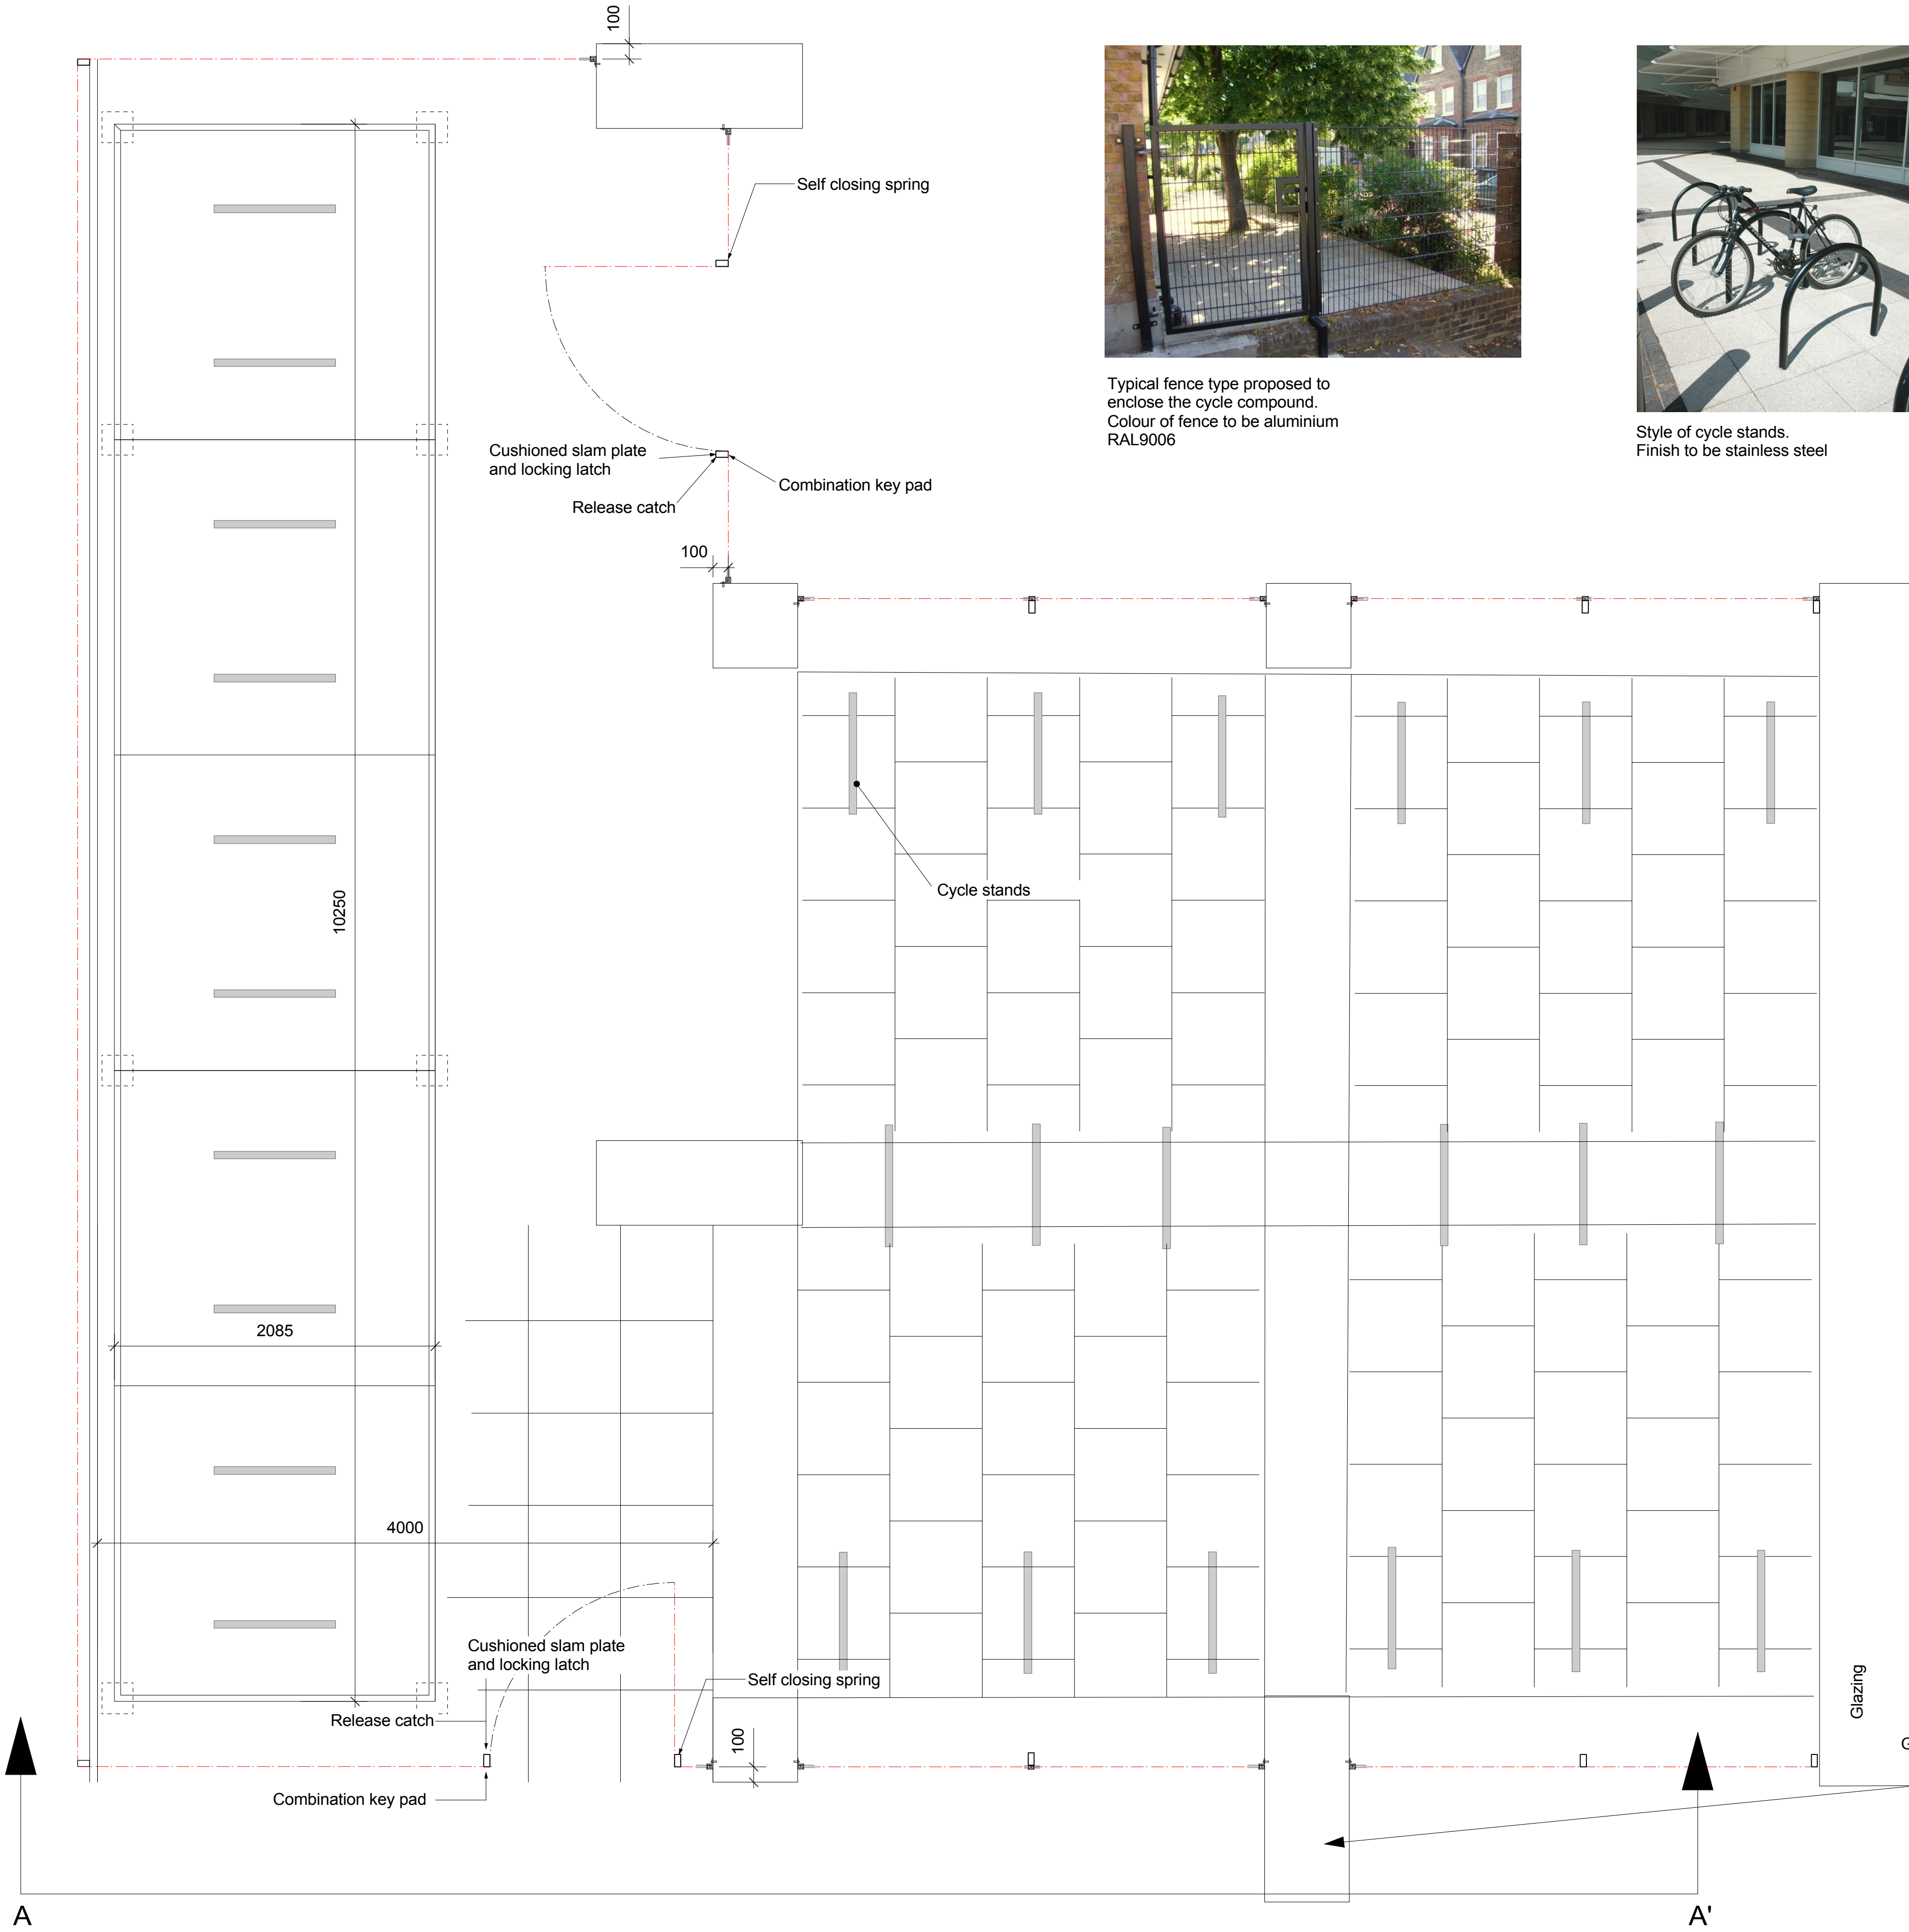

Typical fence type proposed to enclose the cycle compound. Colour of fence to be aluminium RAL9006



Style of cycle stands. Finish to be stainless steel

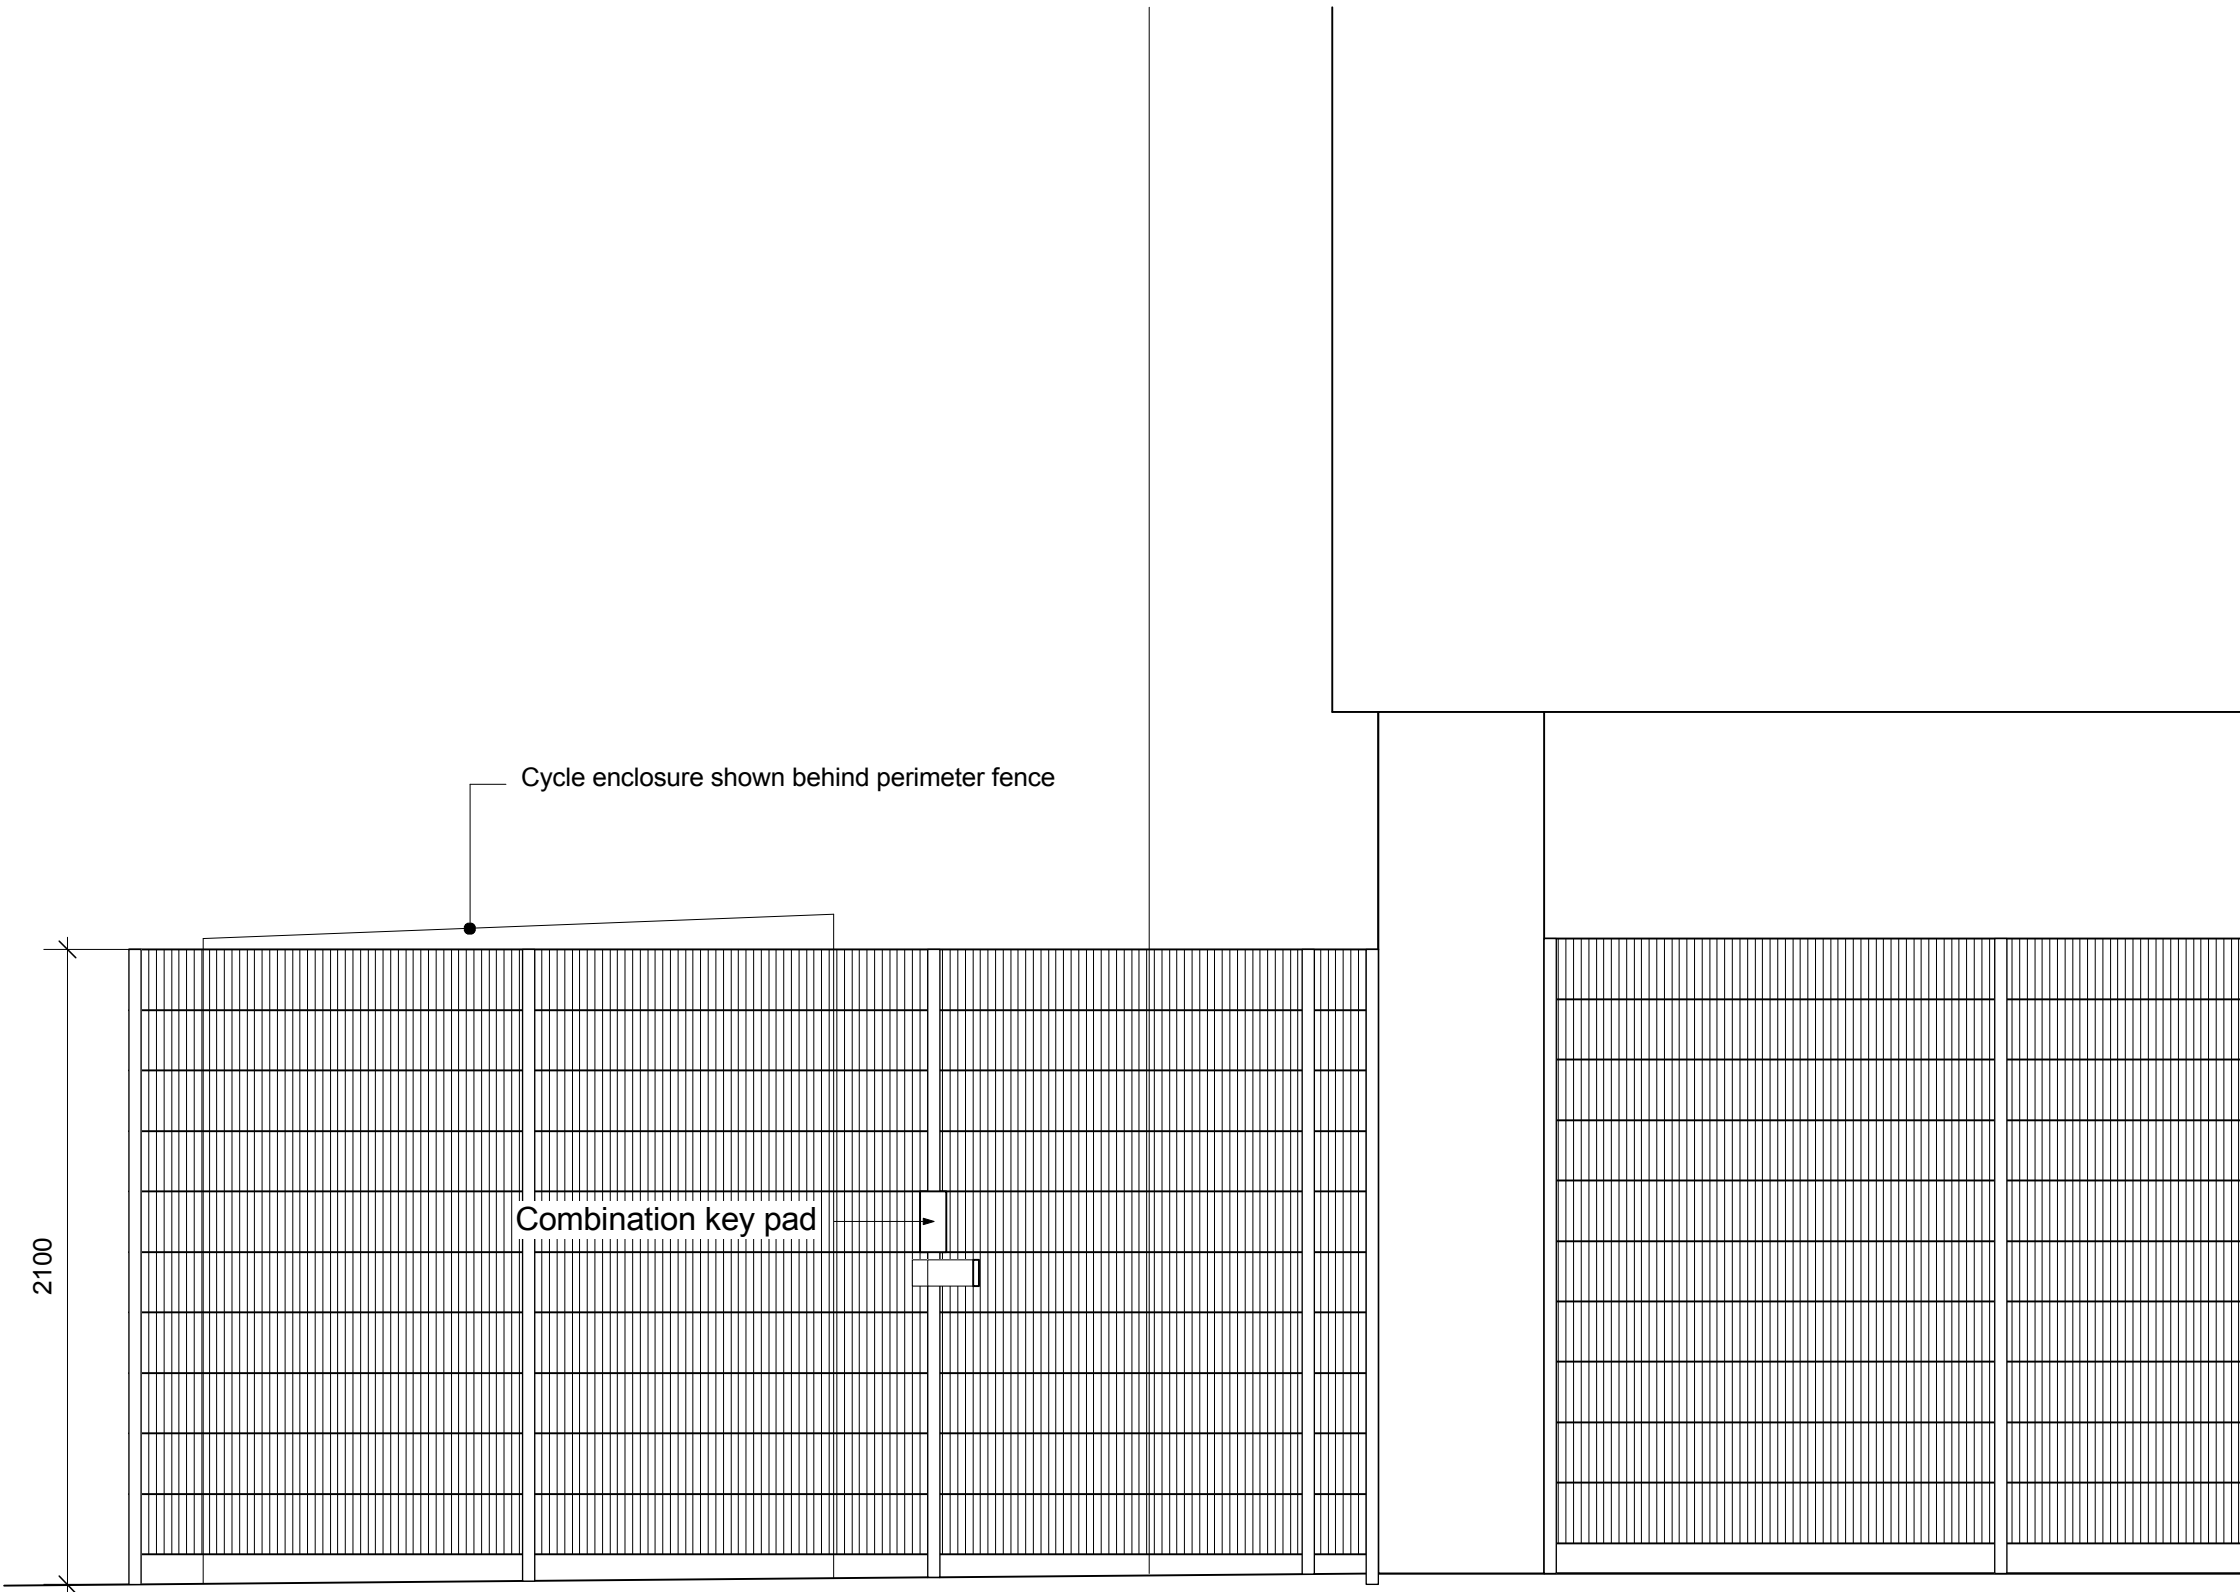

Elevation A-A'



construction

Notes		rev	description		date	by	PROJECT			SHEET CONTENTS			
1 This drawing is © copyright Hampshire County Council 2009. No unauthorised reproduction permitted. All rights reserved.	2 No dimensions are to be scaled from this drawing	C1	Construction issue		06.04.11	mr	Havant Borough Council Headquarters Refurbishment			Site Plan Havant Civic Campus Cycle compound			
								SCALE 1:25 @ A1 1:50 @ A3	DATE 10/06/09	DRAWN. mr	DRAWING No. E1484-L724	REVISION	
											FILE REF. E1484-L-720-DetailsCONSTRUCTION	C1	