



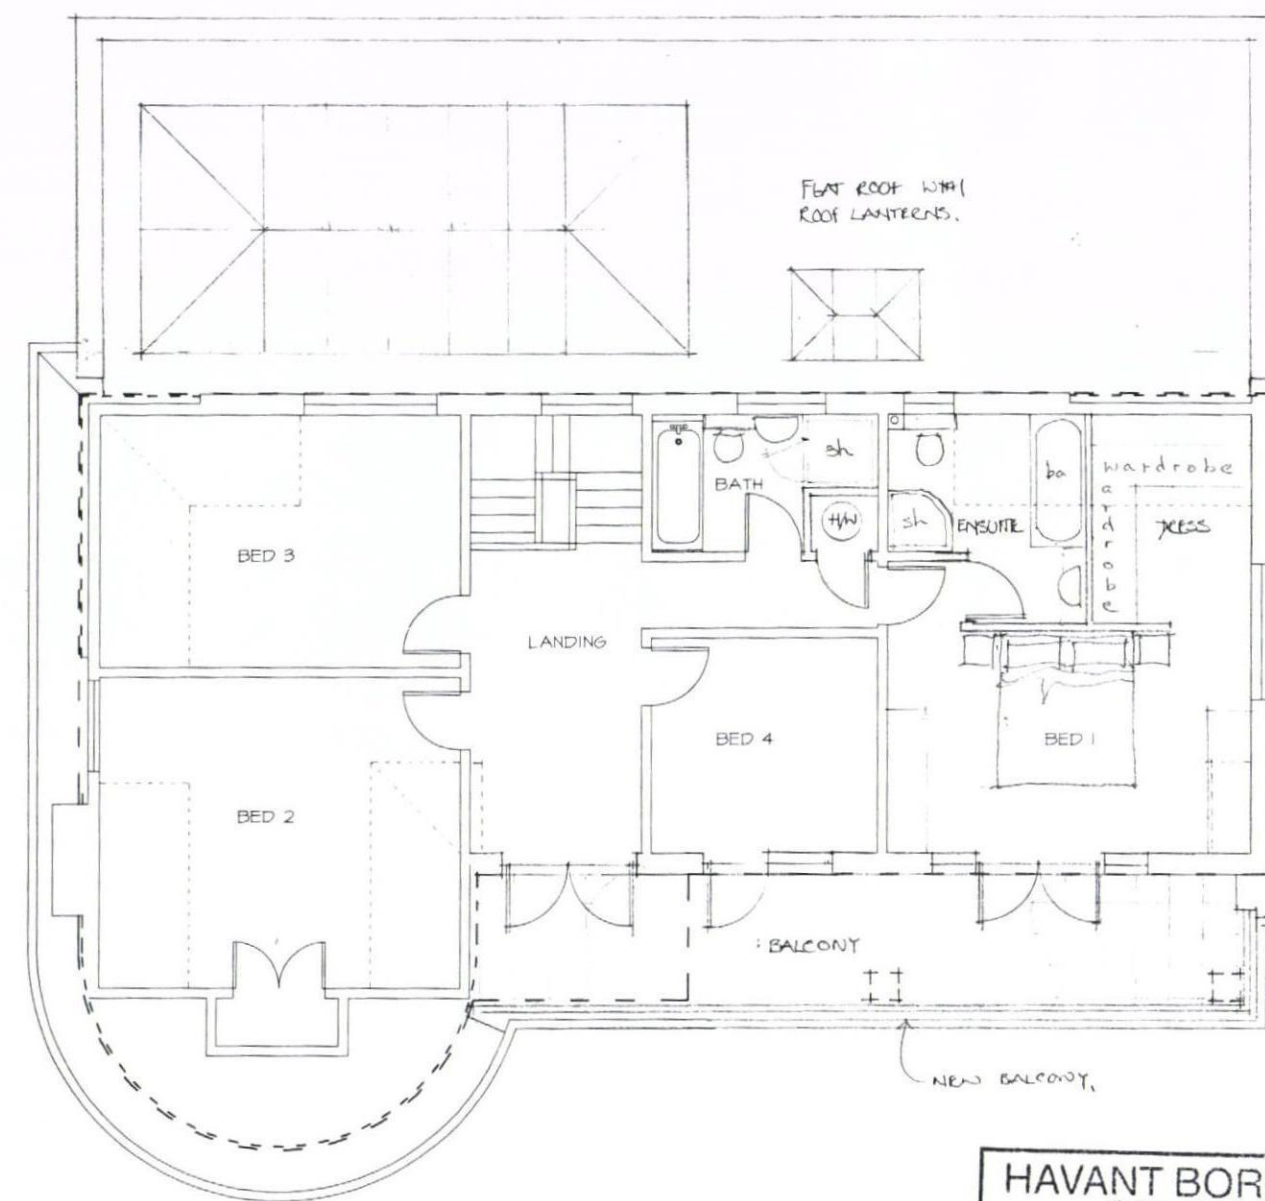

PROPOSED FLOOR PLANS EXTENSION AND ALTERATIONS - 202 Sea Front, Hayling Island. PO11 9HR

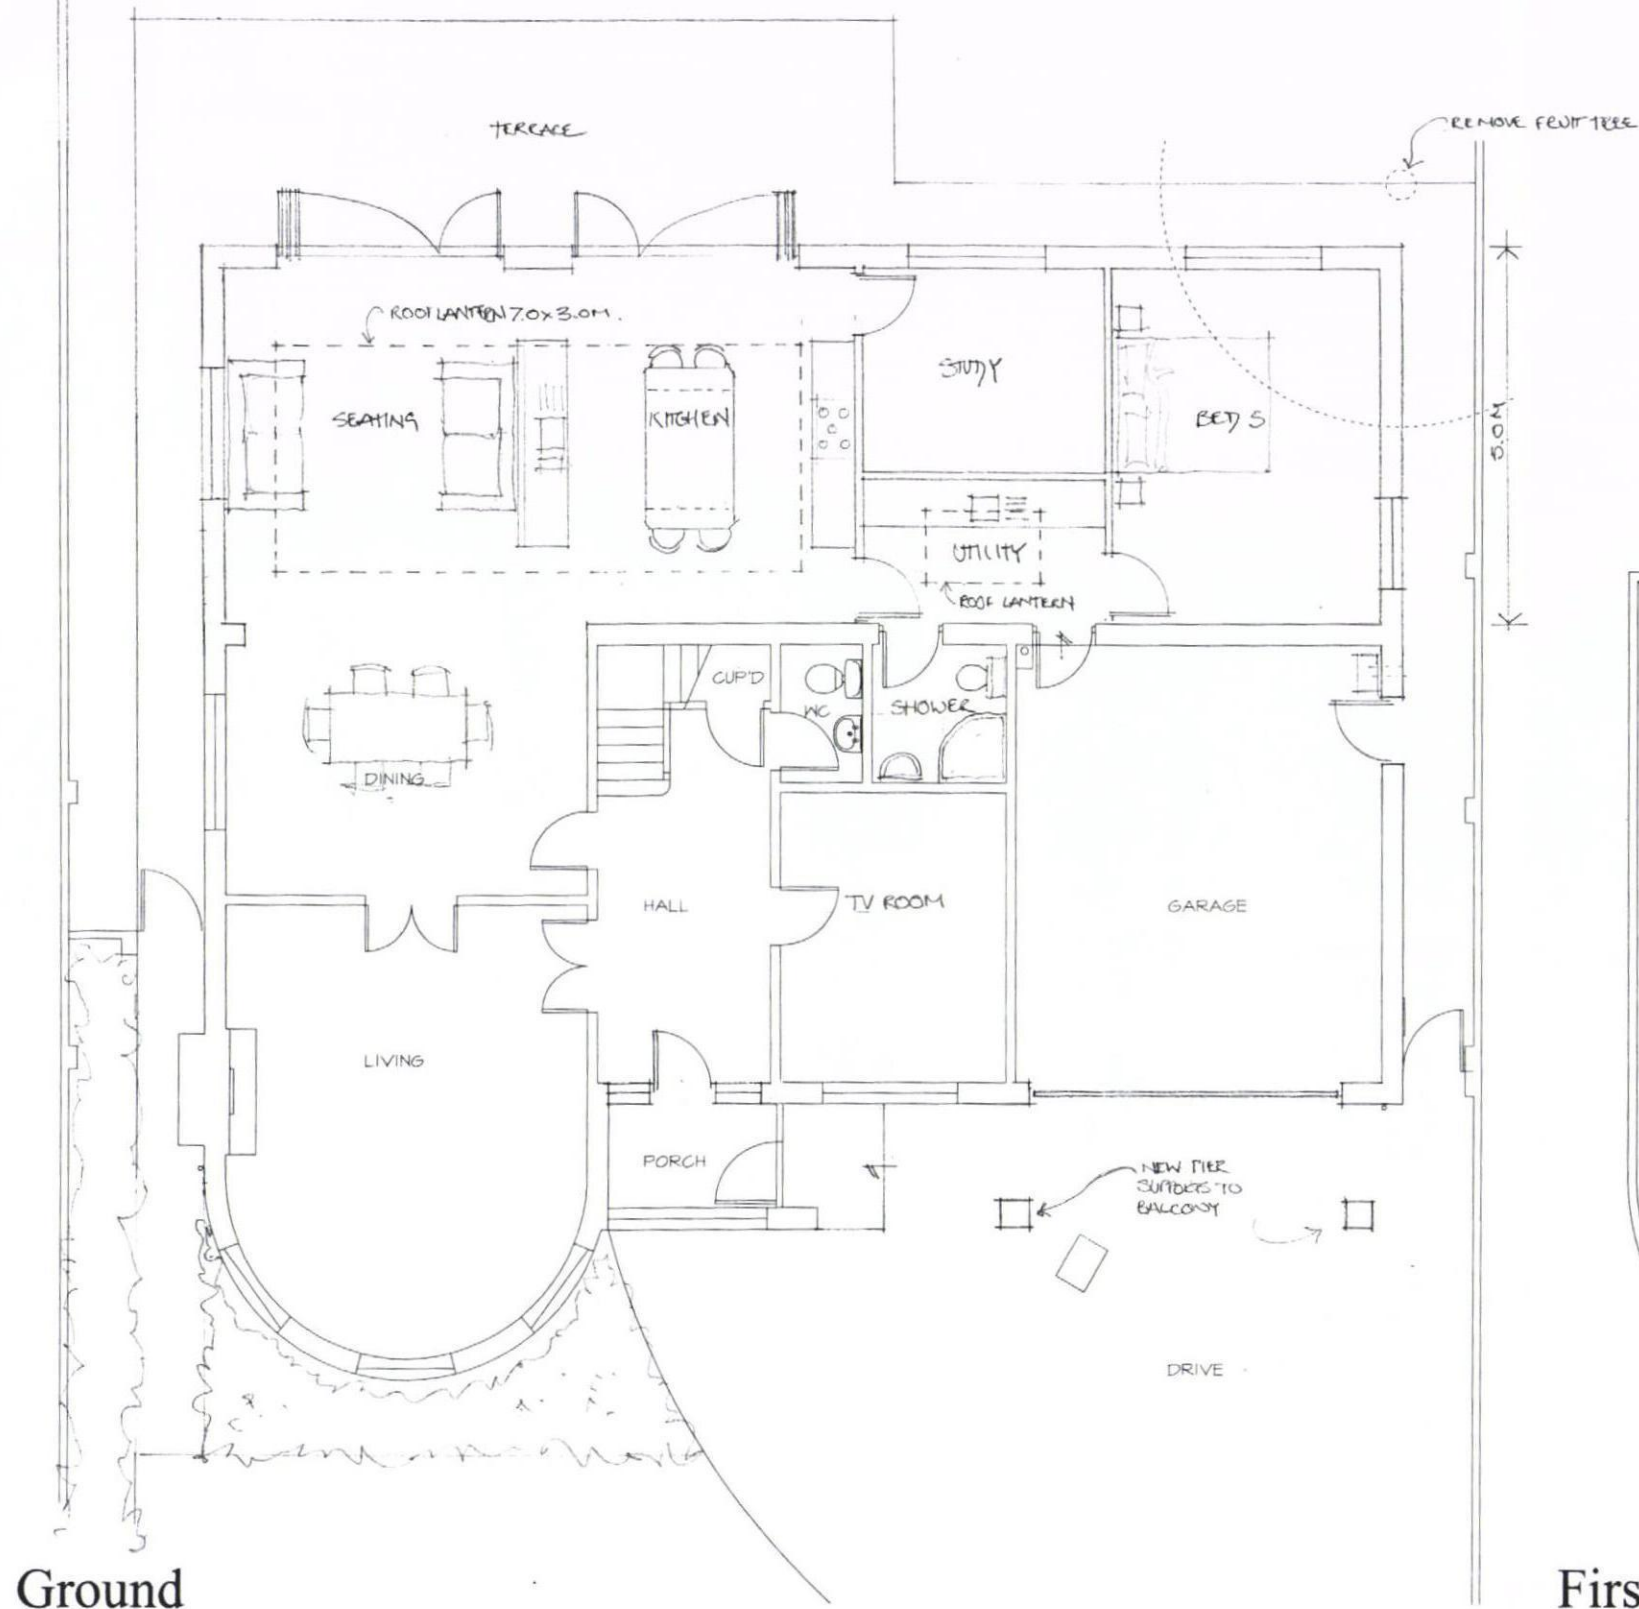

A:14-08-12 REVISED FICKS/GARAGE DOOR/BED 4 PENETRATION

mf designs ltd

Chartered Architects



12 Wensley Gardens • Emsworth • Hampshire • PO10 7RA U1 01243 377766

Director: Martin Farrer RIBA • Co Registration No.4507379 • admin@mfdesigns.org.uk

Date: Aug 2012

Scale: 1:100

Job No: 3052

Drg No: 010 A