


Permission is granted to scale from this drawing for the purpose of Local Authority Planning Approval only. In all other circumstances DO NOT scale from this drawing. Please contact this office for any additional information required.

Contractors, Sub Contractors and Suppliers are to check all relevant dimensions and levels of the site and building before commencing any stop drawings or building work. Any discrepancies should be recorded to the Architect.

Where applicable this drawing is to be read in conjunction with the Consultants' drawings.


This drawing is the copyright of Tetlow King Ltd ©. All rights reserved. Ordnance Survey Data © Crown Copyright. All rights reserved. Licence No. 100007359

REV	DESCRIPTION	DATE	AUTH	CHKD
-----	-------------	------	------	------

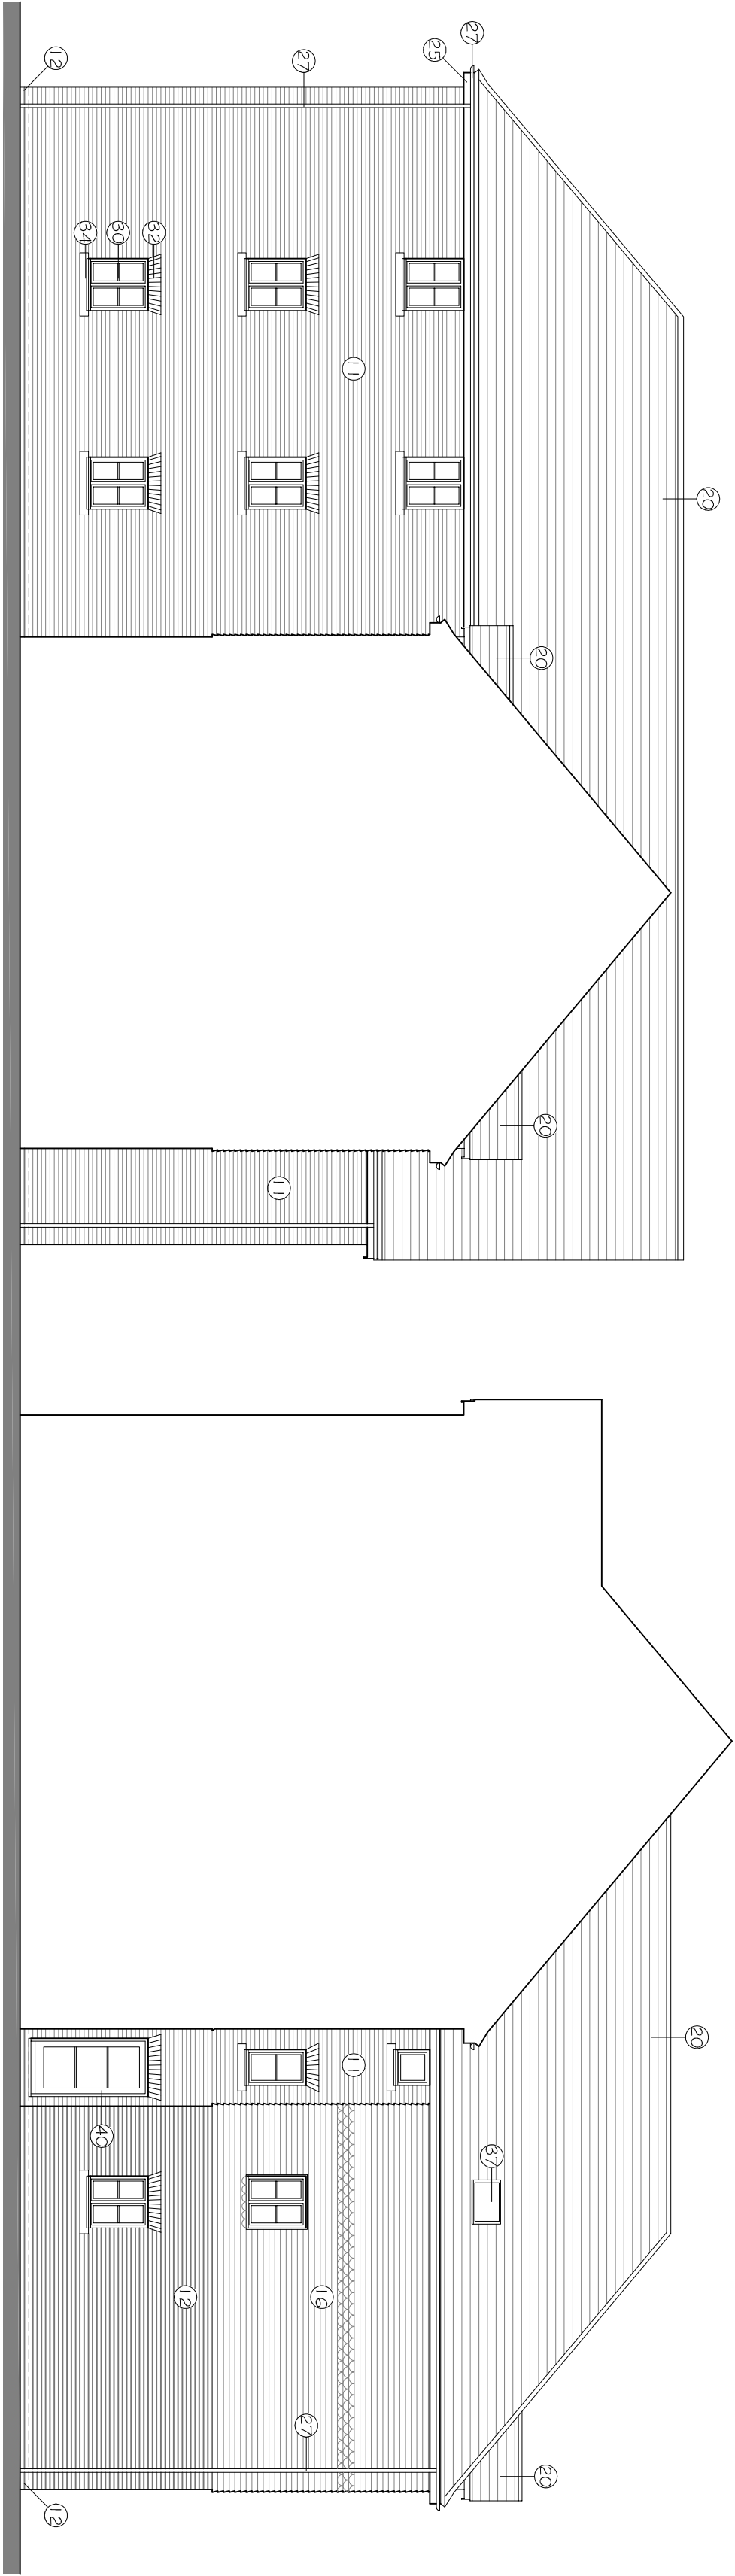

West Elevation of East Wing (Section D-D)

East Elevation of Central Wing (Section C-C)

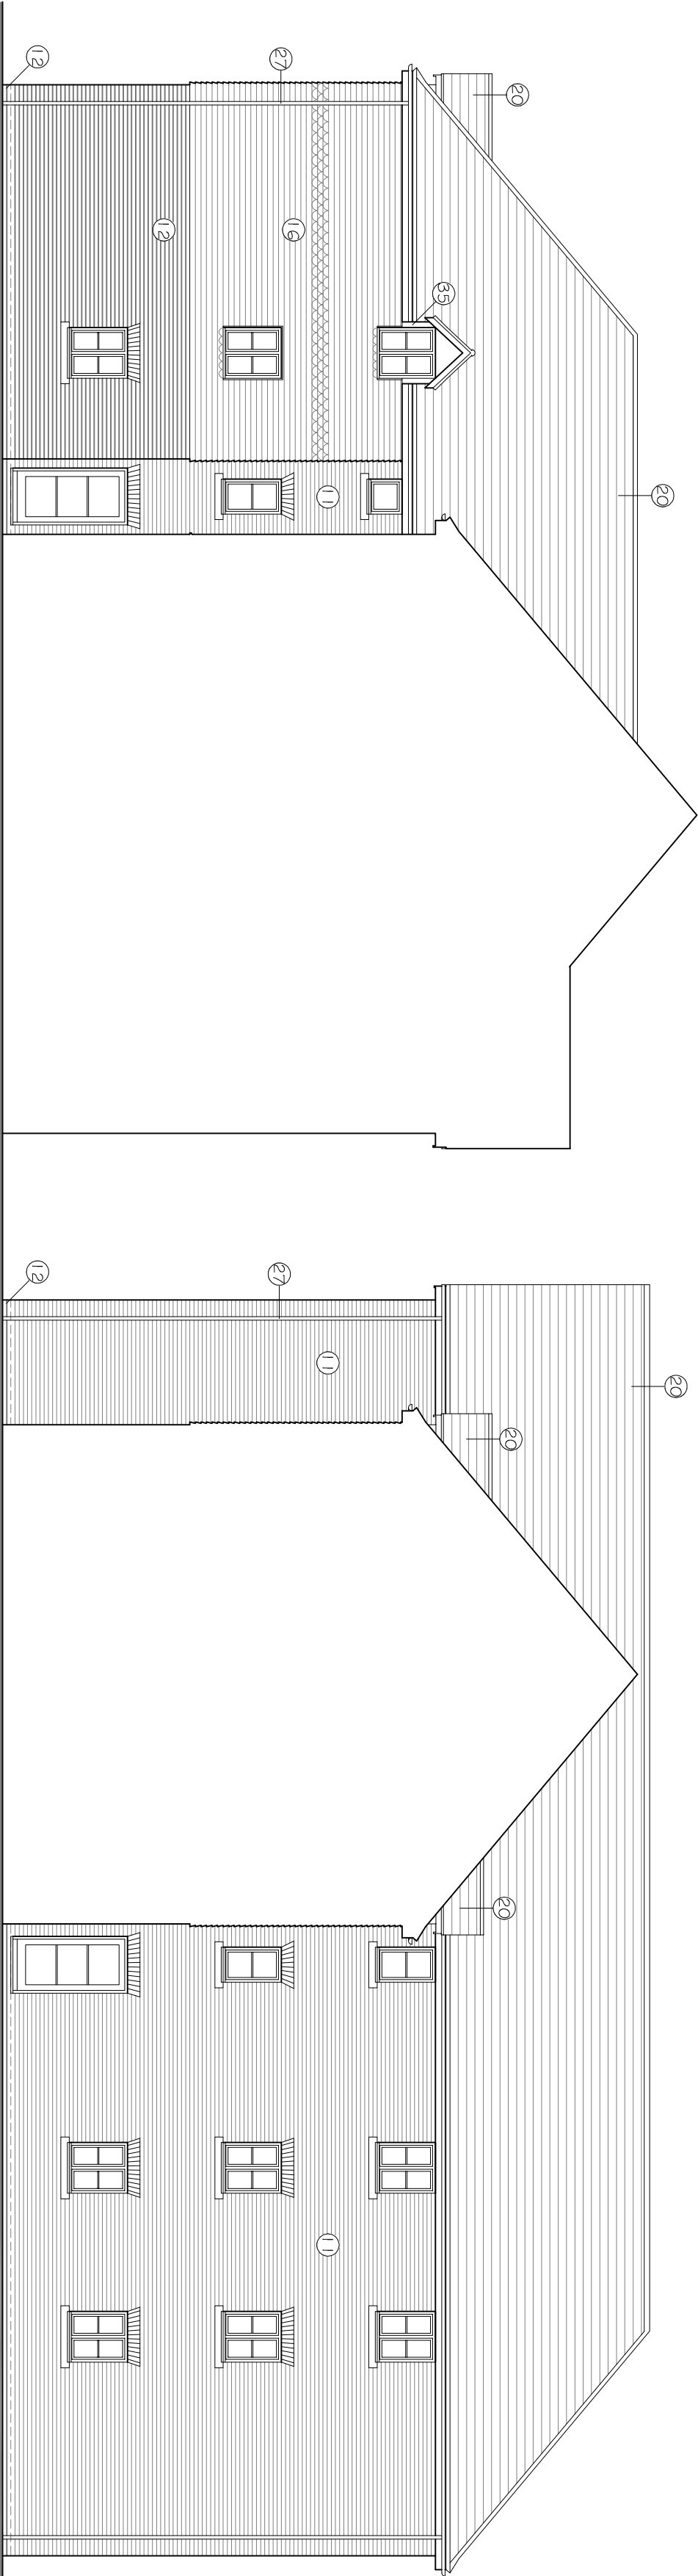

West Elevation of Central Wing (Section B-B)


East Elevation of West Wing (Section A-A)

MATERIALS KEY

- WALLS**
- 10 Facobrick Type 1 (pale buff mull) stretcher bond in natural colour mortar
 - 11 Facobrick Type 2 (light red/orange mull) stretcher bond in natural colour mortar
 - 12 Facobrick Type 3 (dark red/orange mull) stretcher bond in natural colour mortar
 - 13 Smooth render colour ivory
 - 14 Knapped flint faced block with facobrick detailing as shown to match mull facobrick
 - 15 Plain tile hanging Terracotta colour (with decorative tiles as shown)
 - 16 Decorative projecting string - also courses of creating tiles
 - 17 Decorative facobrick mull
- ROOFS/ROOFSCOFFS**
- 20 Roofing slabs (blackbit matching ridge + hip slates)
 - 21 Plain tiles (small format) Terracotta colour
 - 22 Flat-profile finelocking concrete tile
 - 23 Flat-profile metal slip pvc lagged and 4 x 8mm
 - 24 Plain tile roof with underlayment of projecting matching facobrick headers + matching facobrick central detail at eaves
 - 25 White pvc 225 projection fascia and soffit to eaves
 - 26 White pvc rainwater goods
 - 27 Grey single ply membrane to flat roof area

- WINDOWS/WINDOW HEADSCILLS**
- 30 White upec double glazed windows + glazed door screens to pattern style as shown (mull sash + casement)
 - 31 300 high black arch window head in matching facobrick (flat or radiused as shown)
 - 32 225 high black arch window head in matching facobrick (flat or radiused as shown)
 - 33 Sash window head in matching facobrick (flat or radiused as shown)
 - 34 Projecting rectangular stone window sill 150 high
 - 35 Projecting rectangular stone window sill 150 high
 - 36 Sash window screen with steel chains to detail
 - 37 Valour Type roof window

- SOLID DOORS/SCREENS/DOOR/PANELS**
- 40 Coloured profiled steel doors to house/apartment frontages
 - 41 Coloured profiled steel front door with glazed transill above
 - 42 Painted profiled doors and screens to stores etc
 - 43 Painted profiled doors and screens to stores etc
 - 44 Painted finish top glazed garage personal door
 - 45 Glazed panel above garage door
- PORCHES/OTHER JOINERY/GUARDRAILS/CHIMNEYS**
- 50 White painted finish framed pitched roof porch to main wing (roof and walling to mull + sash)
 - 51 White painted finish framed pitched roof porch to main wing (roof and walling to mull + sash)
 - 52 Black painted finish to mull + sash
 - 53 Clay chimney pots + facobrick clad chimney structures

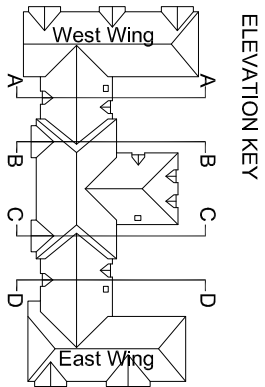

PLANNING

TETLOW KING

ARCHITECTS - URBAN DESIGNERS - SUSTAINABILITY CONSULTANTS

Building 300, The Garage, Romsey Road, Wickham, Hampshire, SO51 0AE
Tel: 01794 367703 Fax: 01794 515517 Web: www.tetlowking.co.uk

PROJECT
Hampshire Farm
Emsworth
for Bellway Homes and Bloor Homes

DRAWING

Plots 190-214

Elevations
Sheet 3 of 3

SCALE	DATE	AUTHOR	CHKD
1:100 @ A2	May 2012	MP	

JOB NO.	DRAWING NO.	REV
PL120418	P.190-214.e3	