




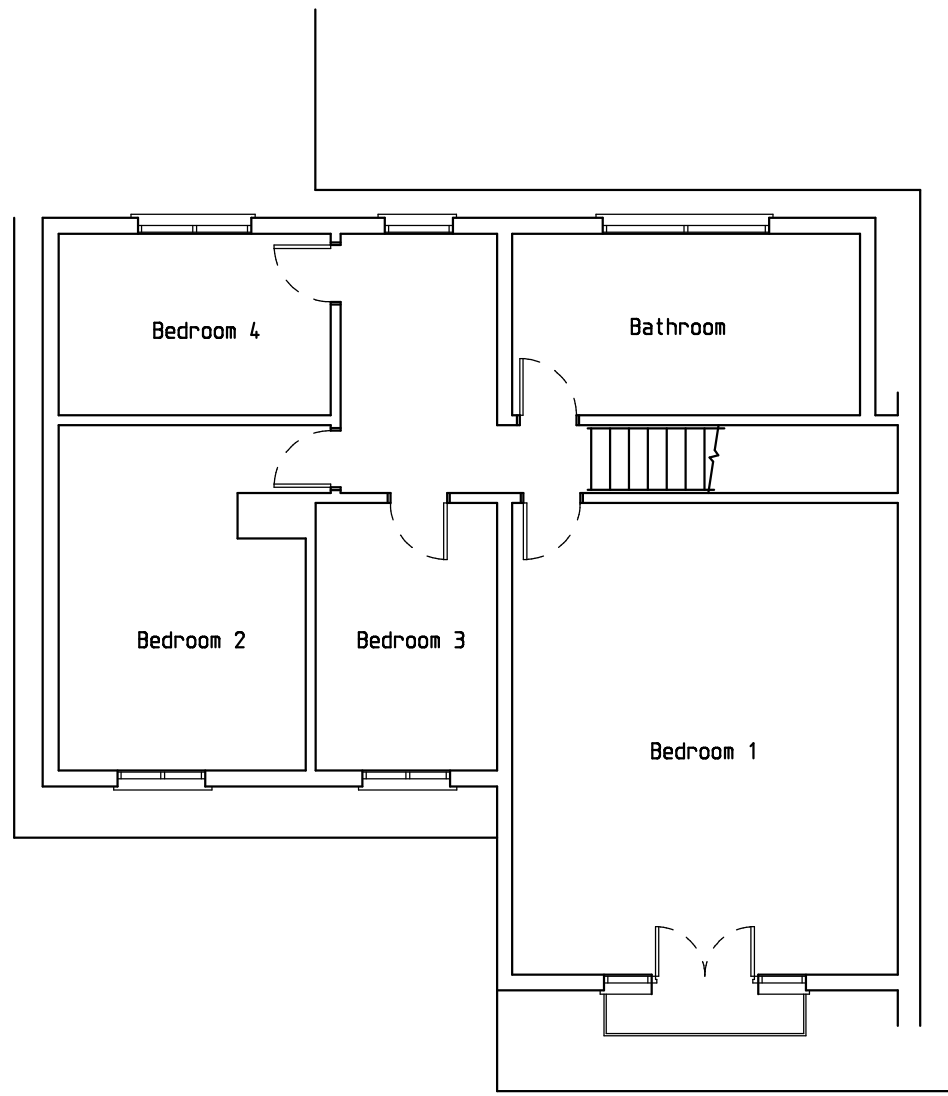


Existing First Floor Plan

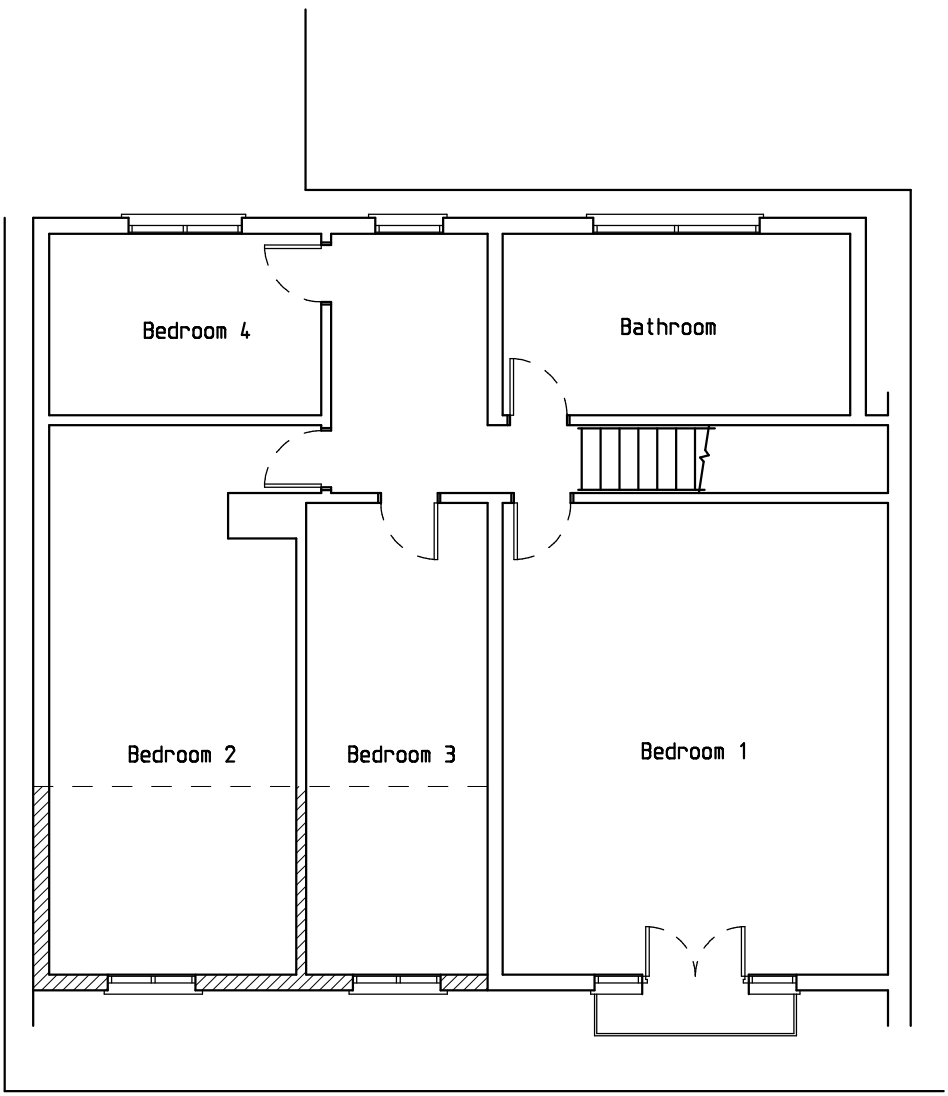


Proposed First Floor Plan

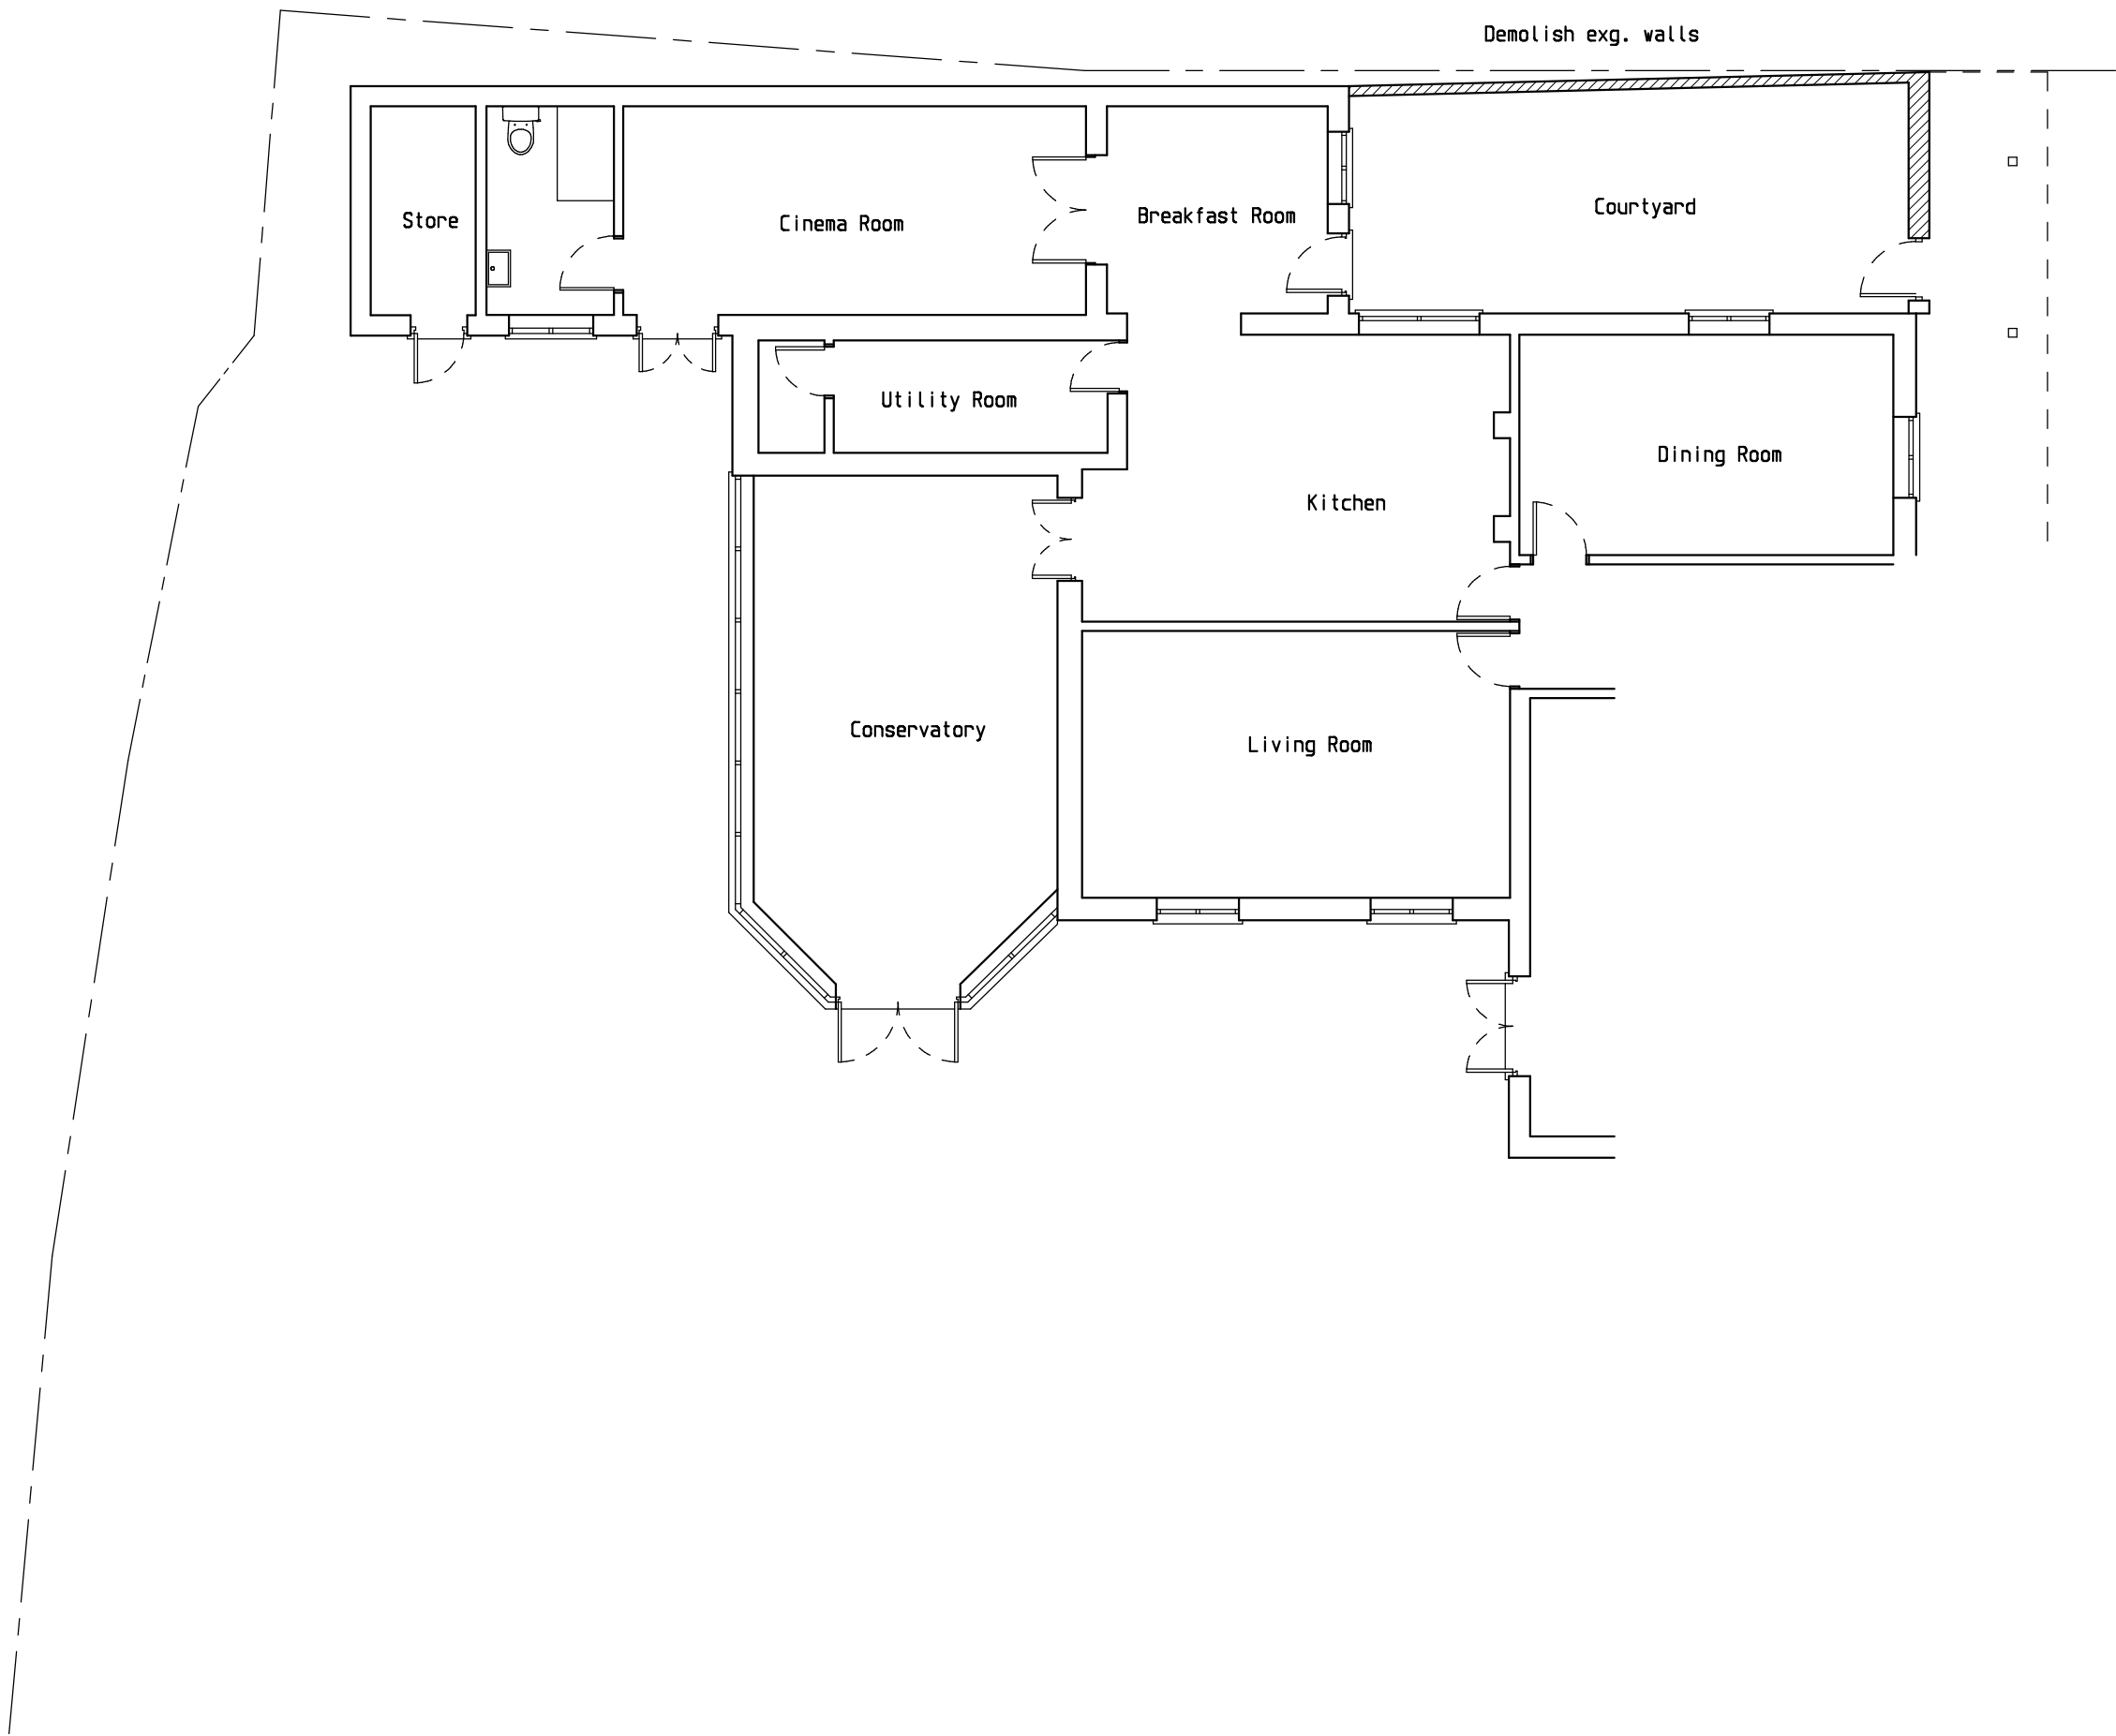

Existing Ground Floor Plan (Part)

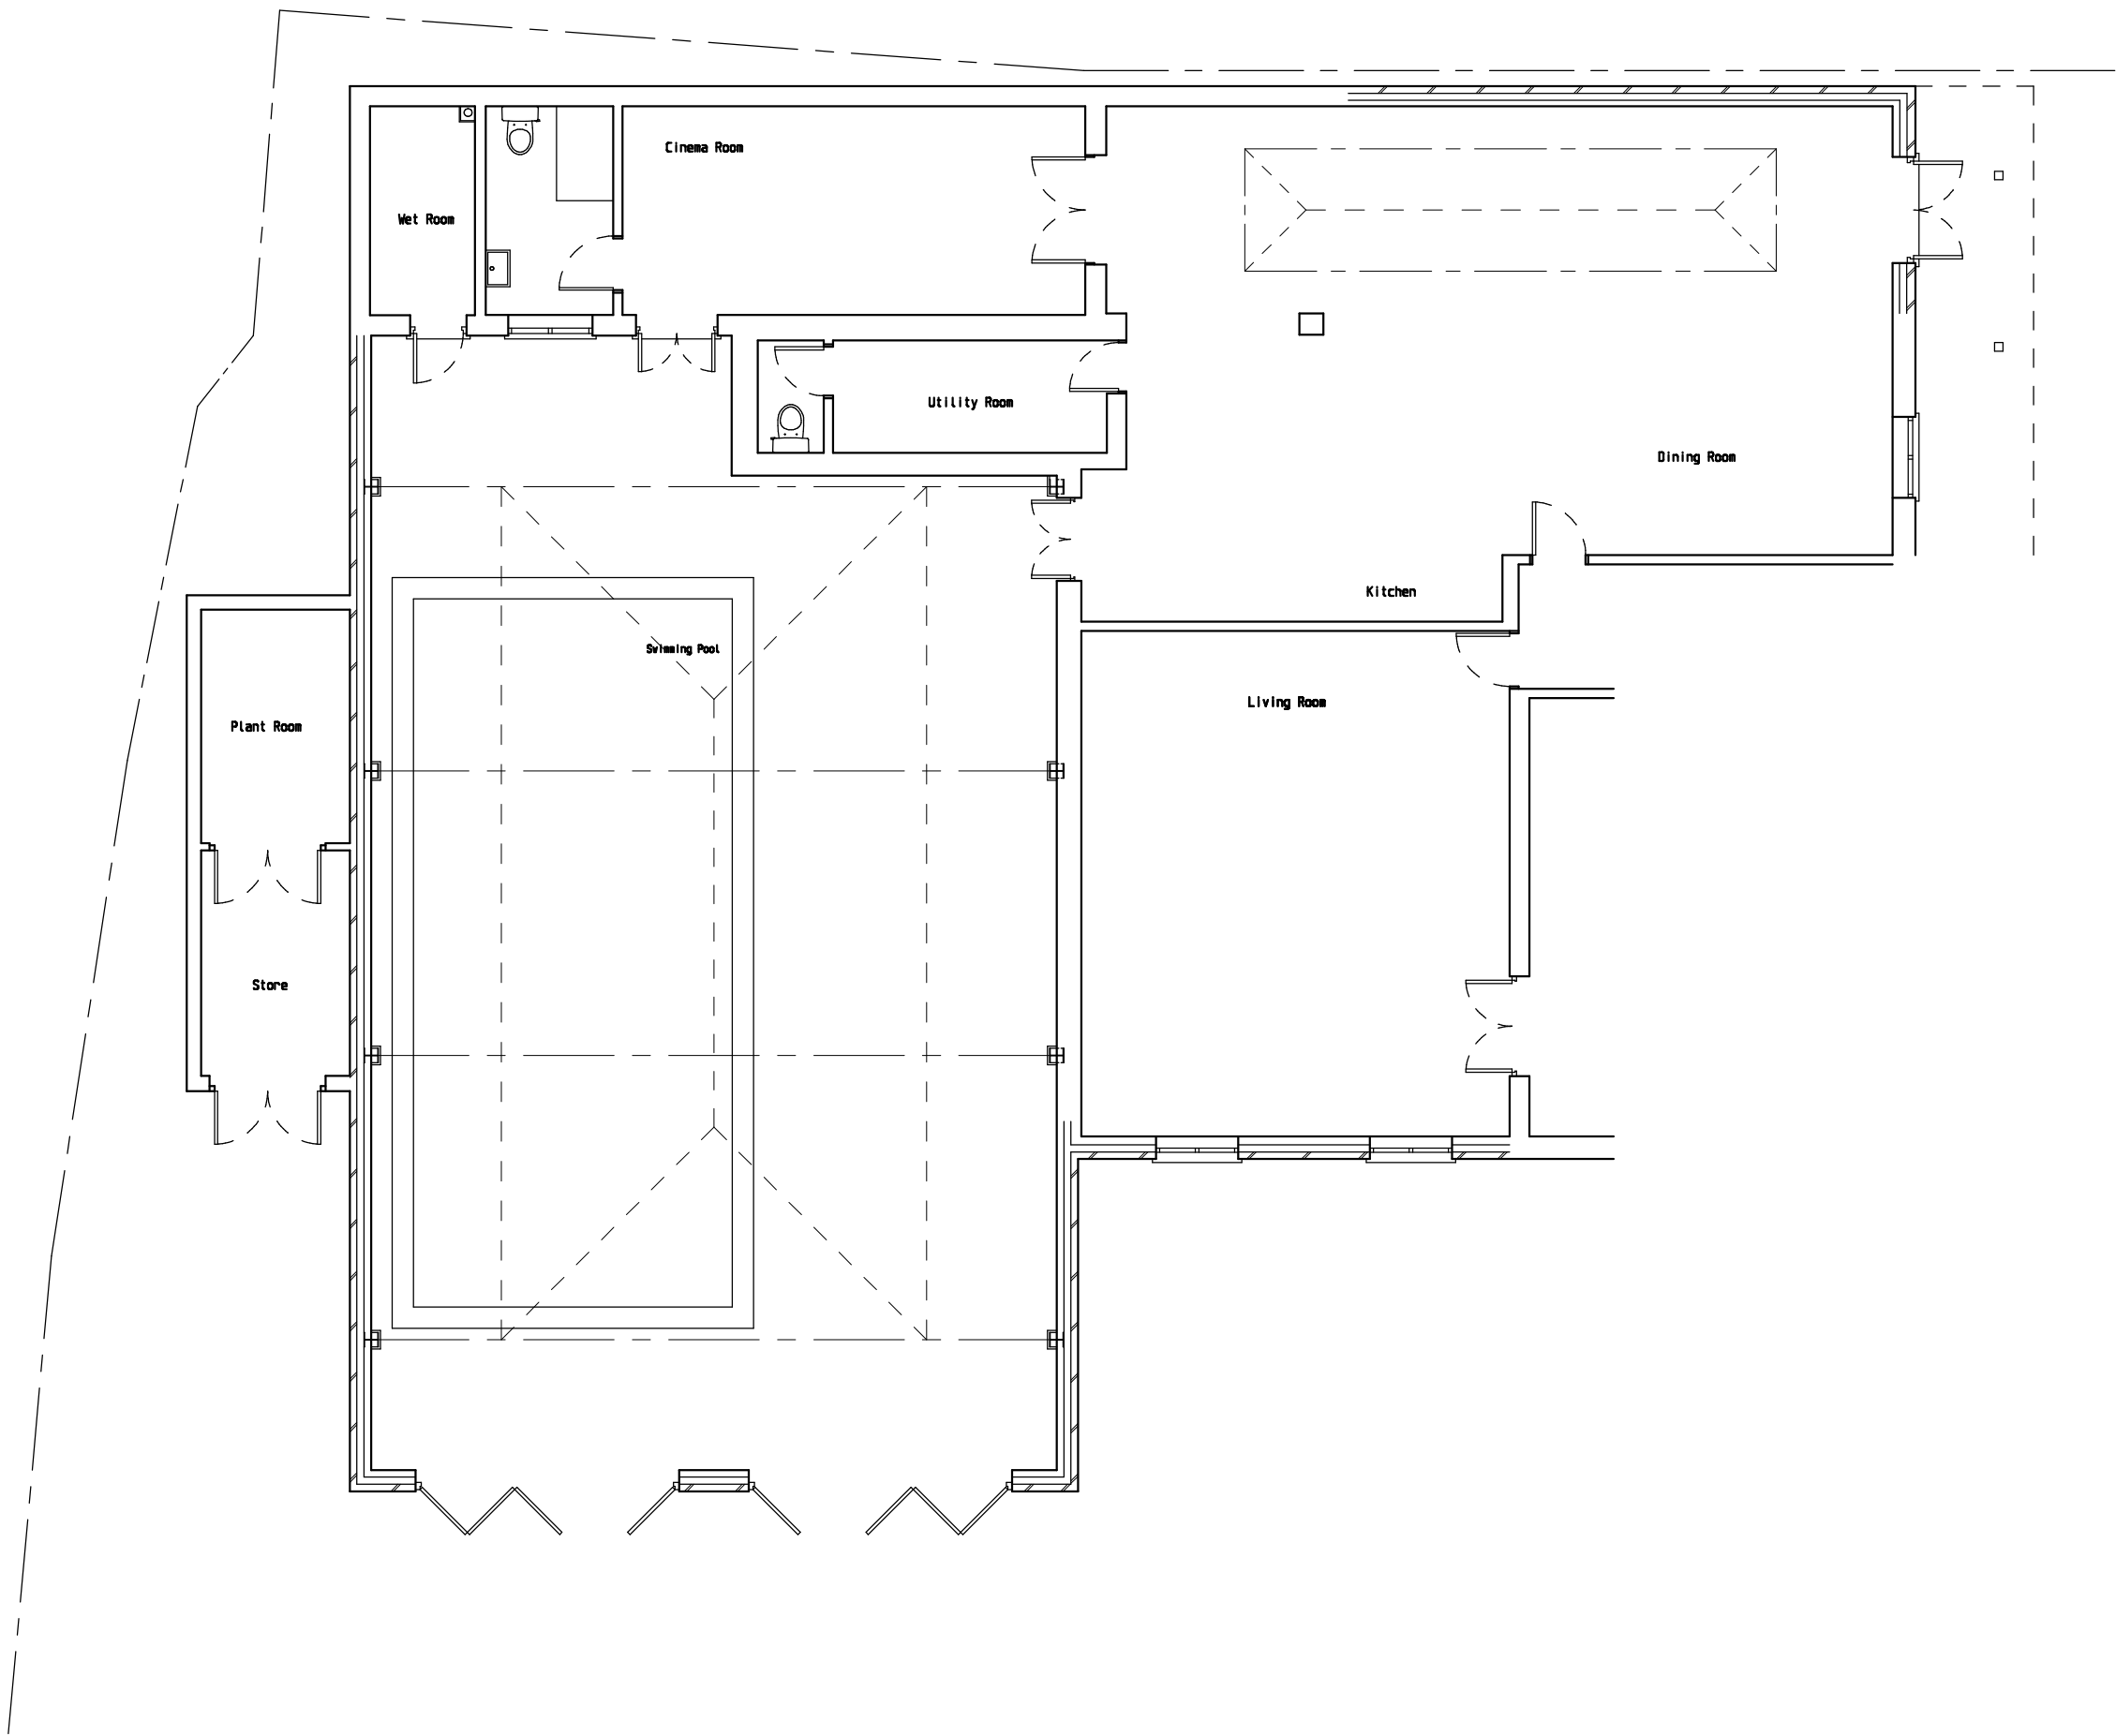


Proposed Ground Floor Plan (Part)

 

Revisions			
No.	Date		By

Project			
2, Marshall Road, Hayling Island.			
Drawing Title			
Existing and Proposed Plans			
Client			
Mr & Mrs C. Warne			
Scale			
1:100			
Date	19.10.11	Drawn	PDR
Drawing No.		Checked	
11/24/5		Rev.	

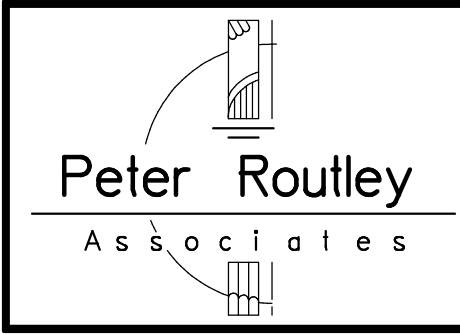

Peter Routley
Associates

Chartered
Building
Surveyors

Galsborough House
High Street
Canleigh
GU6 8RL
(01483) 272338