

PERMIT




EXISTING FRONT ELEVATION @ 1:100

EXISTING SIDE ELEVATION


EXISTING BACK ELEVATION

EXISTING SIDE ELEVATION


Existing boundary screening retained

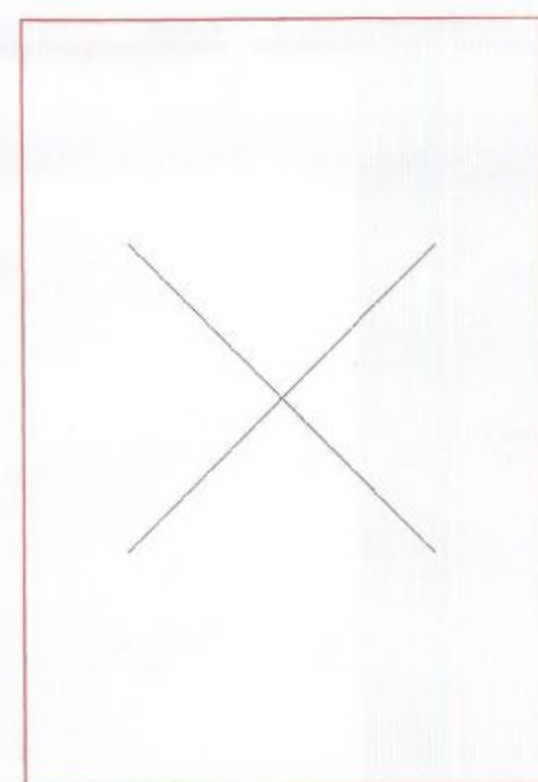

Existing garage to be demolished

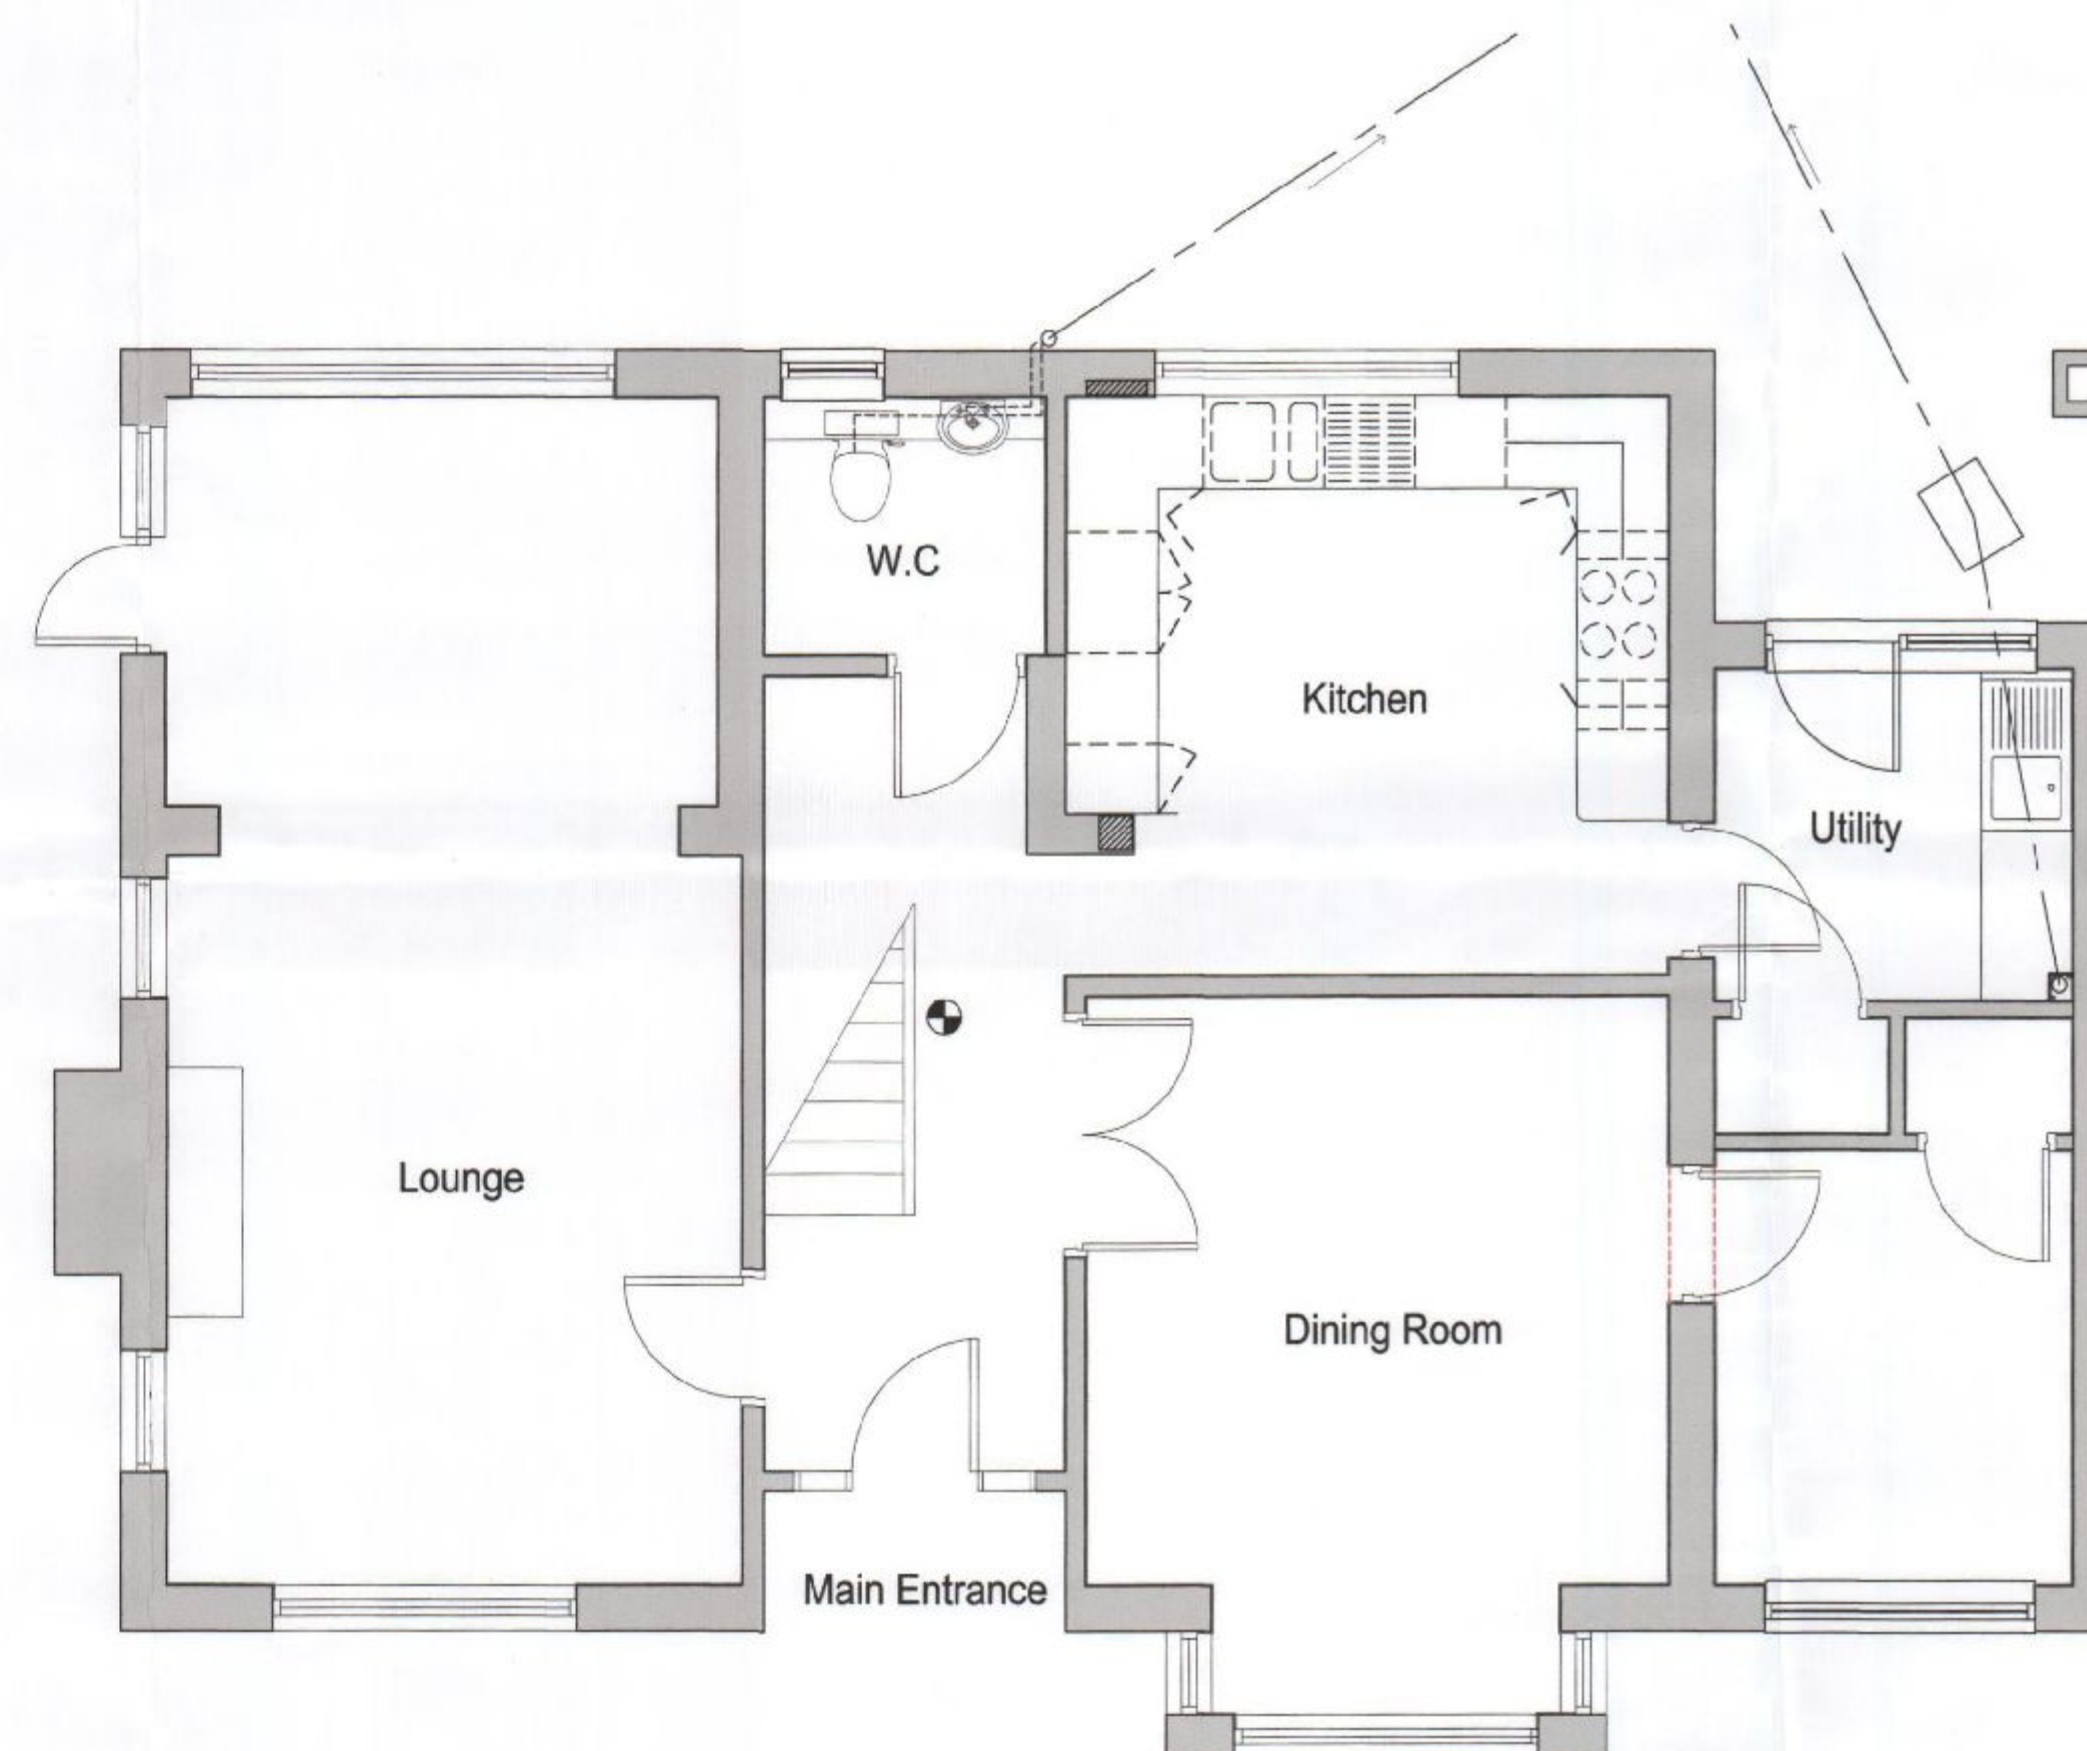

EXISTING GROUND FLOOR PLAN @ 1:50

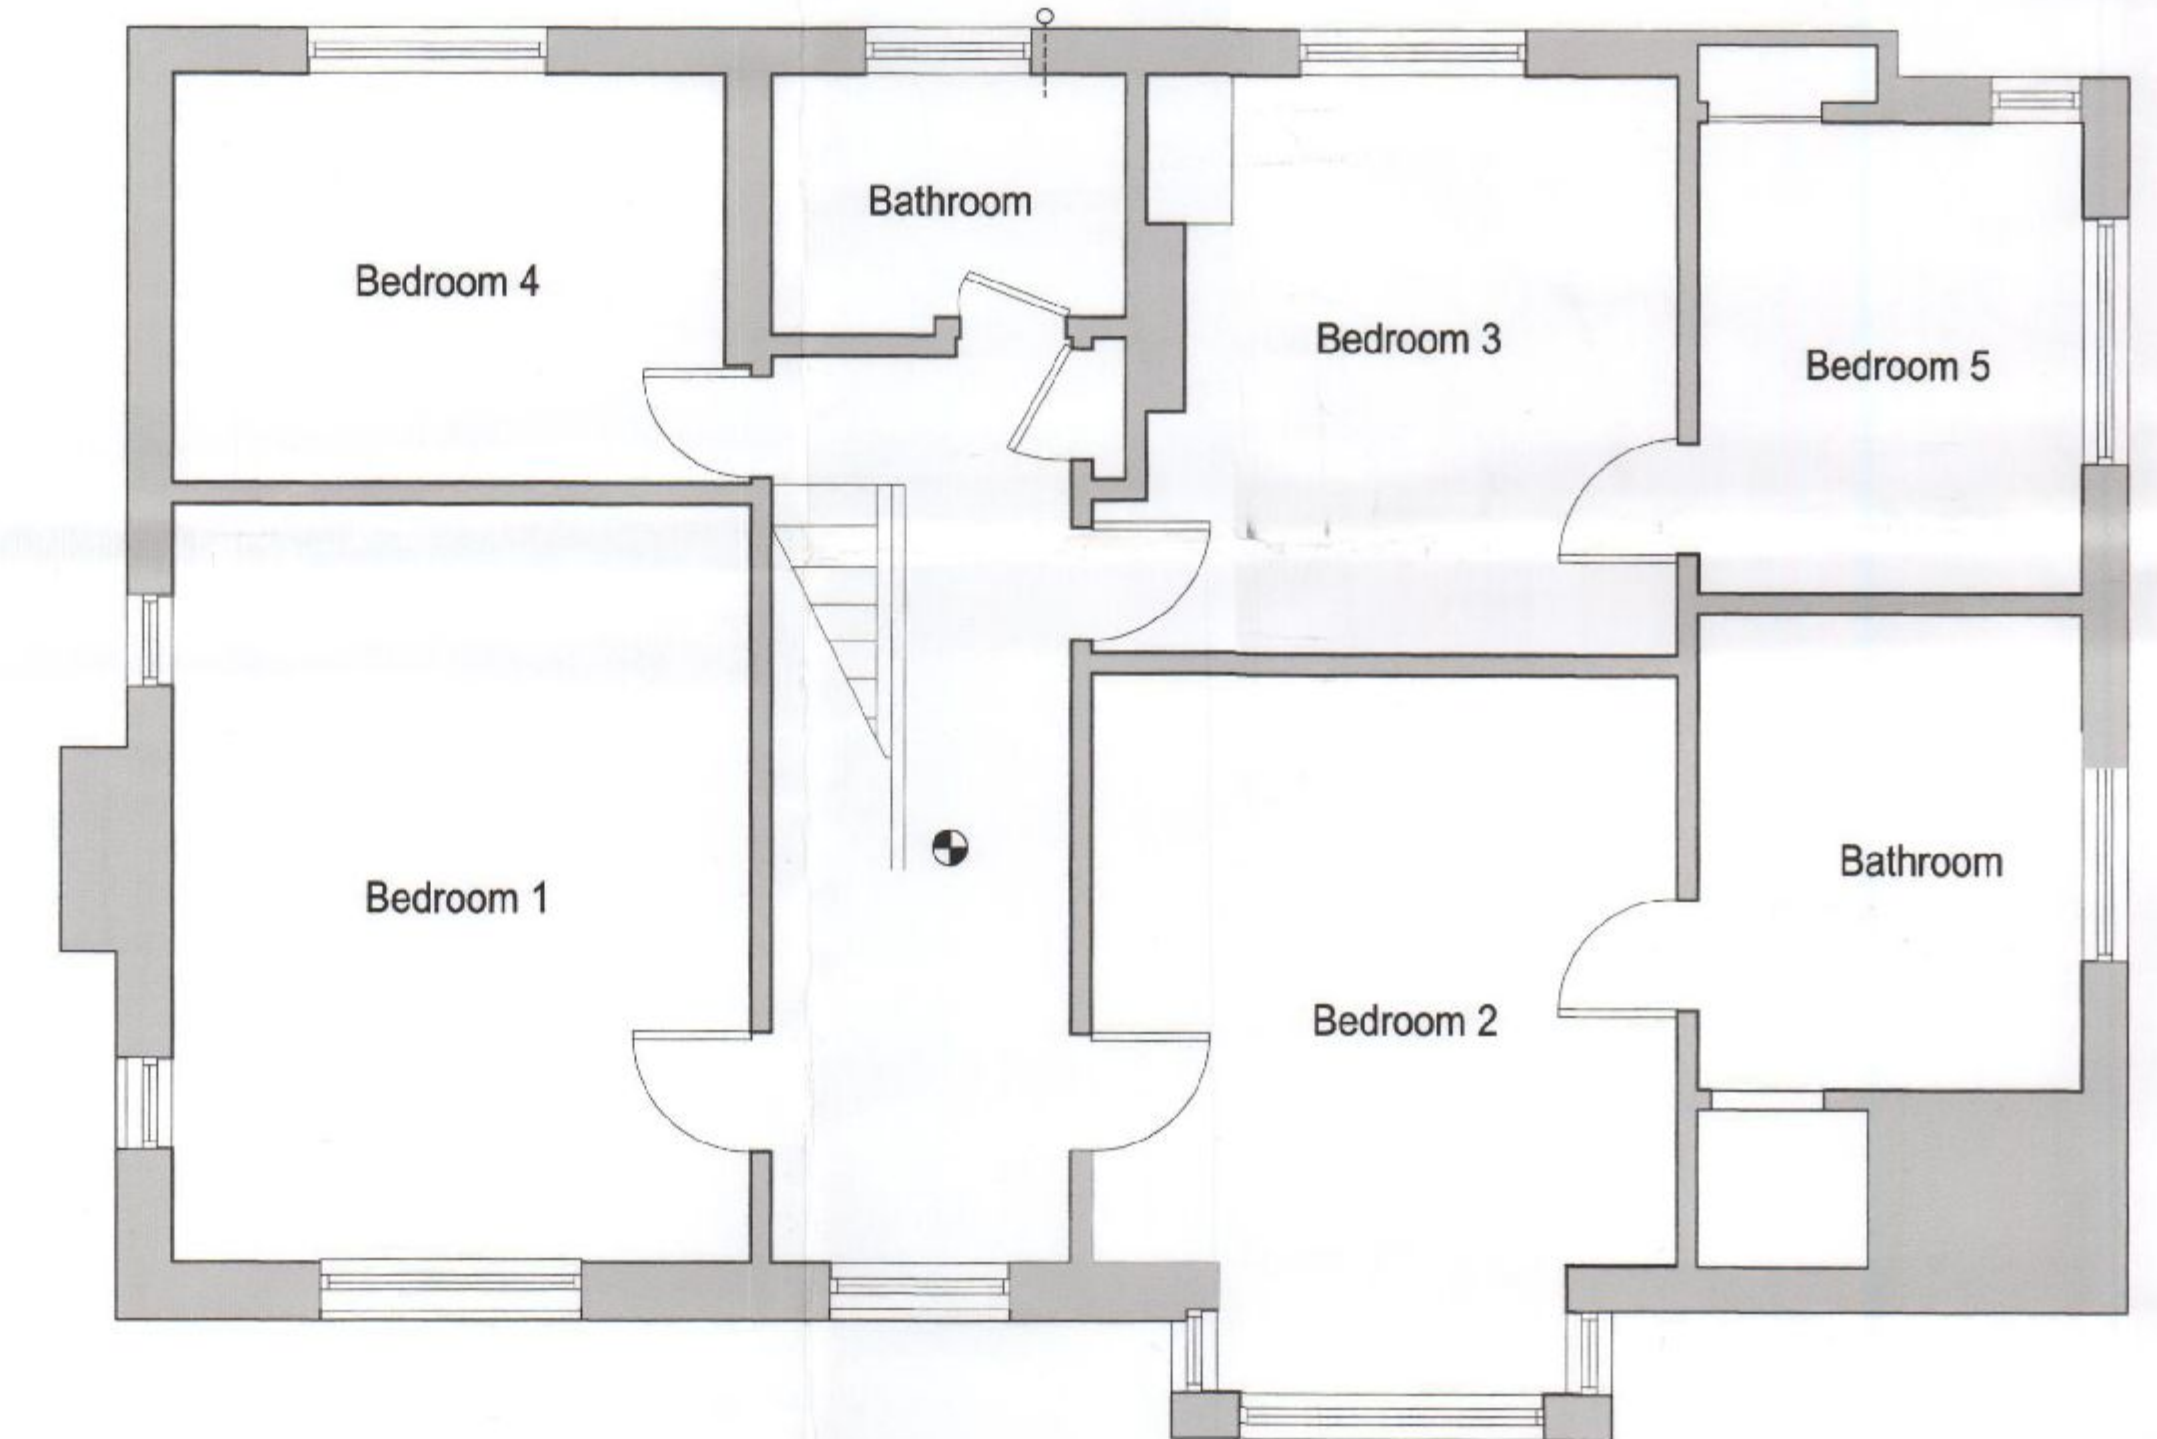

EXISTING FIRST FLOOR PLAN @ 1:50

client	Mr & Mrs M & W Willenbruch	revision	notes	date	drawn	check	revision	notes	date	drawn	check	revision	notes	date	drawn	check	notes

this drawing is the copyright of the **pdp architecture llp** and must not be reproduced in whole or part or used for the execution of works without their permission.

all dimensions to be checked on site prior to commencement of construction works and the architect notified of any discrepancy.

figured dimensions are to be used in preference to scaled dimensions.

no deviation from this drawing will be permitted without prior consent of the architect.

all drawings are prepared subject to a full measured and structural survey of the buildings and site.

all structural work is subject to the appointment of a structural engineer to confirm and agree the structural proposals.

os promap licence no. 100020449.



pdp architecture llp

chartered architects town planning
interior design consultants

2 beechworth road, havant
hampshire po9 1ax
tel: 023 9248 1100
fax: 023 9247 5050
email: pdp@pdp-architects.co.uk
www.pdp-architects.co.uk

project	Northwood, Copse Lane Northney Hayling Island	drawn	DJS	checked	MBW
		date	May 11	status	Planning
detail	Existing Plans & Elevations	a1 scale	1:50	a3 scale	1:100
					2011 -01 A