



Existing Floor Plans

REFUSE


GROUND FLOOR

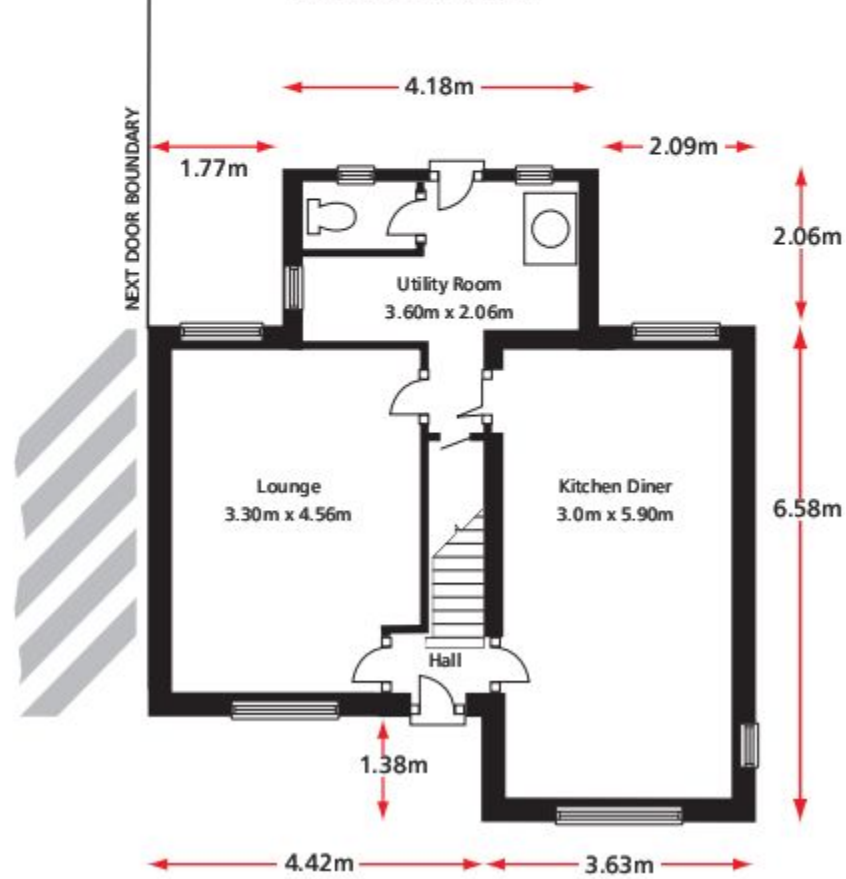

FIRST FLOOR

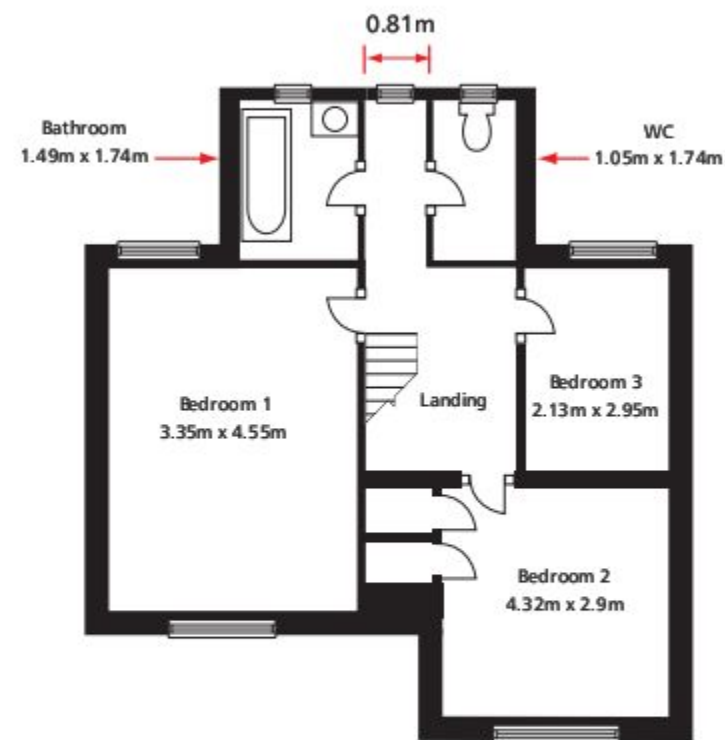


Existing Elevations

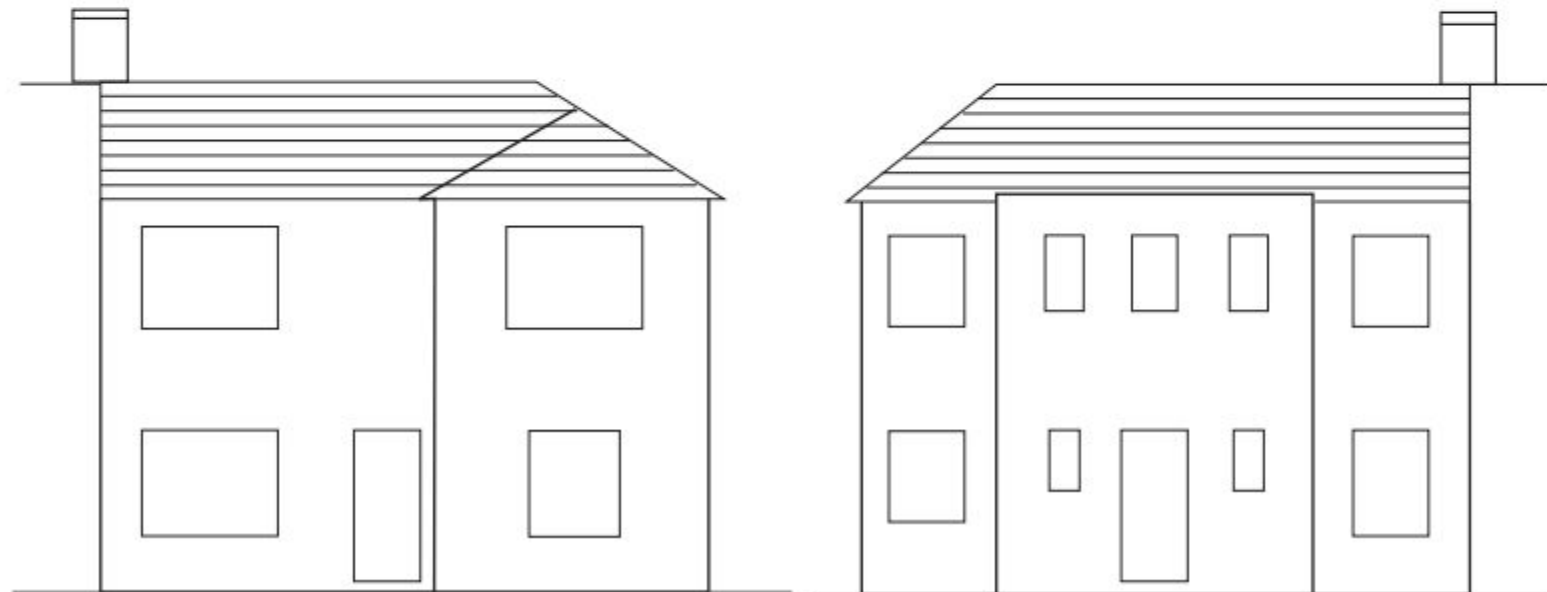

Existing Front Elevation

Existing Rear Elevation

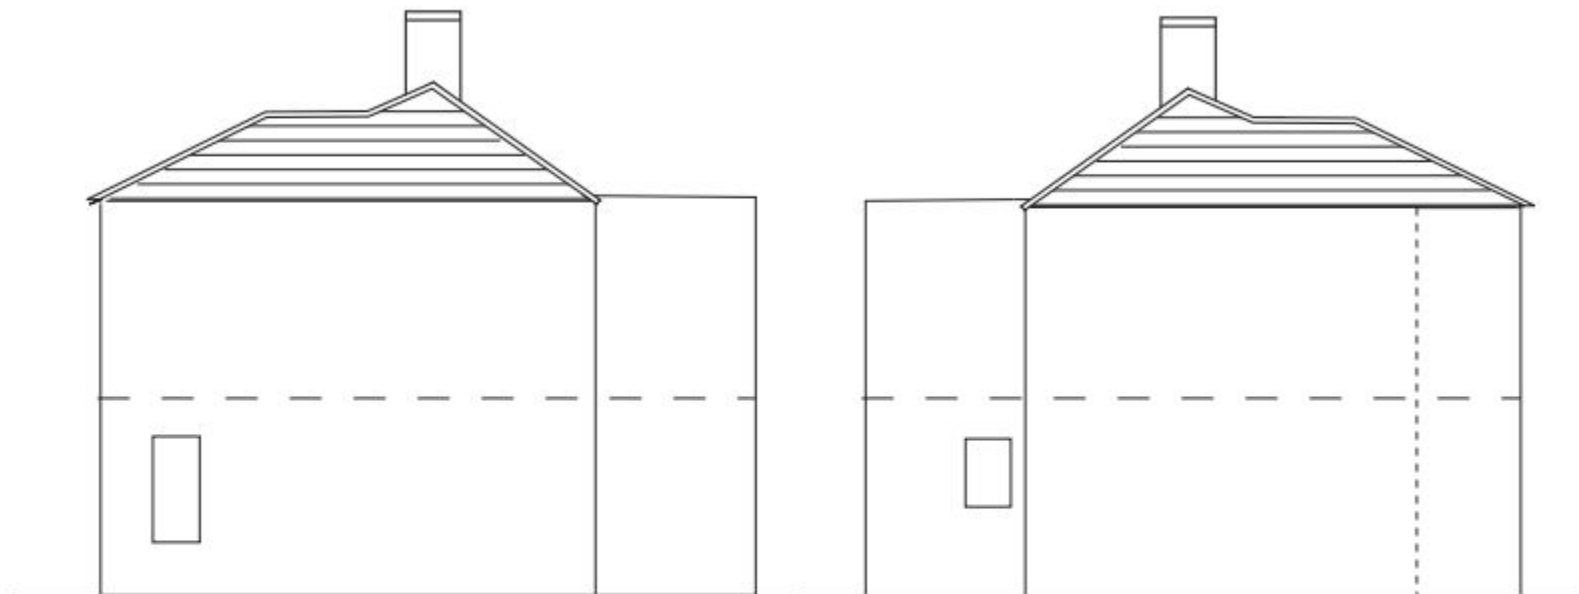

Existing Side Elevation

Existing Side Elevation

15 New Road Existing Plans DRAWINGS TO SCALE 1:100	
16-08-2011	JOHN HOLLINGSWORTH 07787 903261