


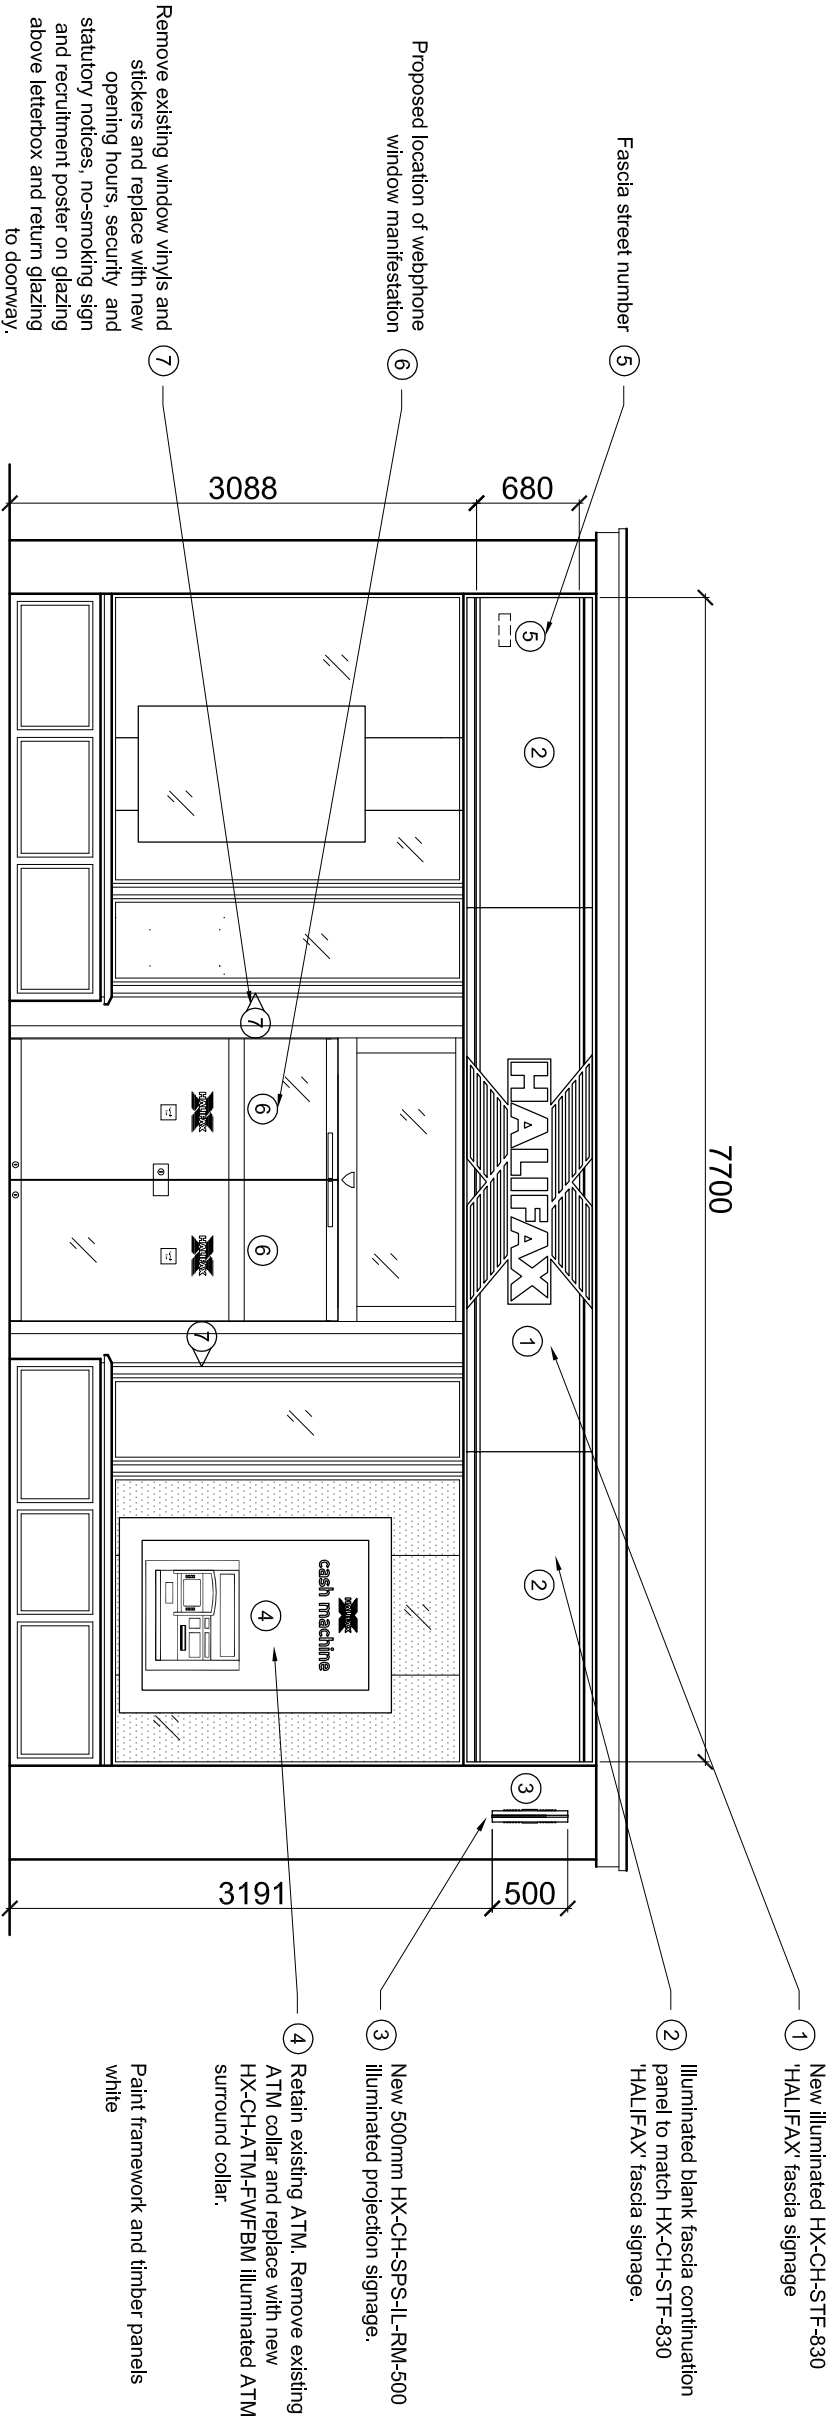

Proposed Front Elevation

PROJECT		HBOS Havant - Refresh	
MAIN CONTRACTOR		ISG P.L.C.	
CONTRACT		JOB #	
DESIGN ARCHITECT		ISG P.L.C.	
CLIENT ARCHITECT		DRAWN BY	
P.P.P		CHECKED BY	
SCALE		DATE	
1:50 @ A1		June 2012	

SITE ADDRESS		HBOS Havant 26 West Street Havant, Hampshire PO9 1TG	
DRAWING NO.		50061502	
PROJECT NO.		XXXXXXXXXX	
TITLE		HBOS Havant - Front Elevation as Proposed	
DRAWING		50061502-xxxxxxx--AR01-EL-A1-1101	
REV		DATE	
00/00/0000		- / - -	
DRAWN		COMMENTS	

PROPOSED