



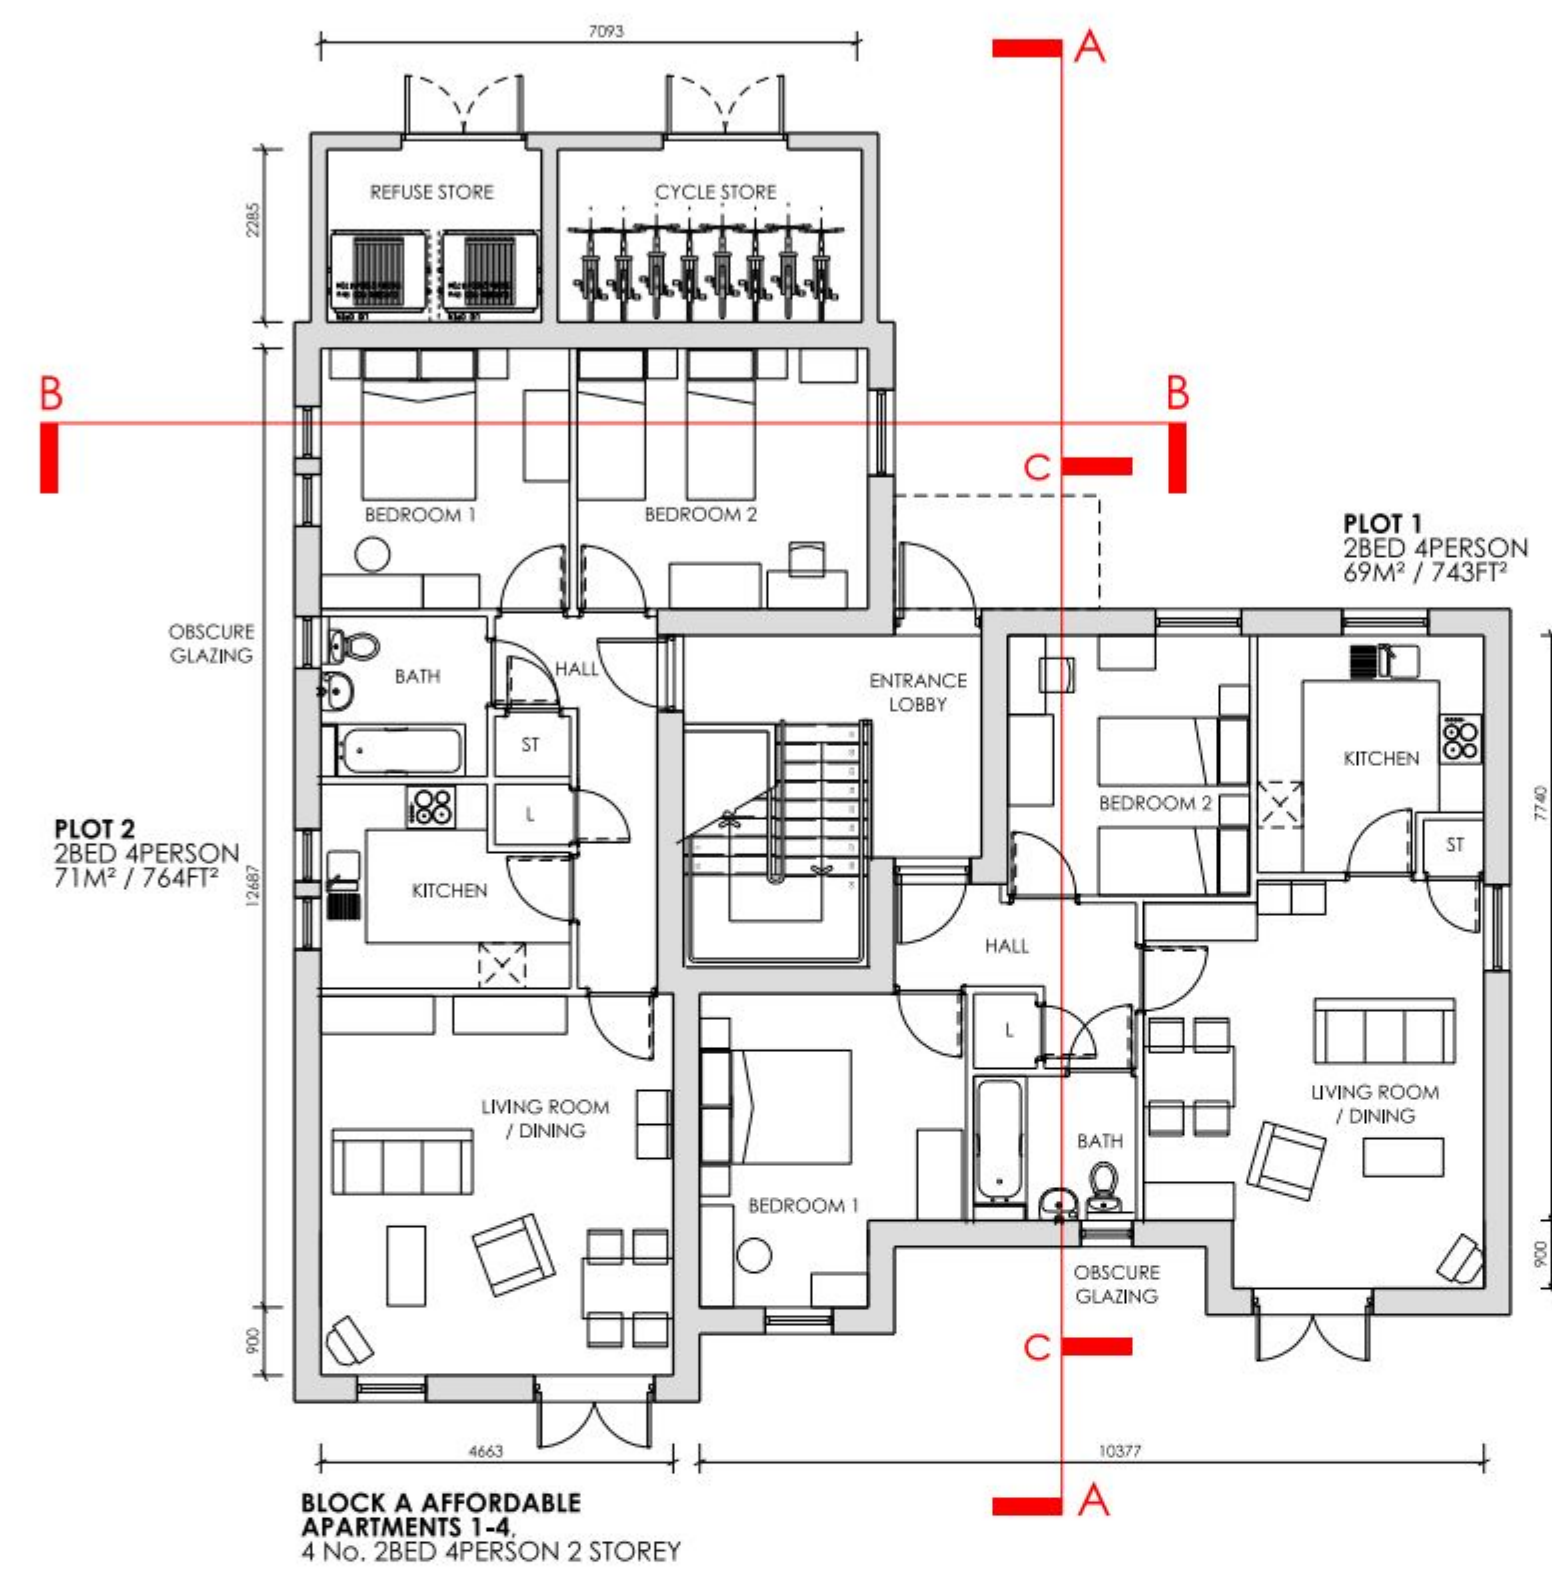



GROUND FLOOR PLAN
1:100 SCALE @ A1

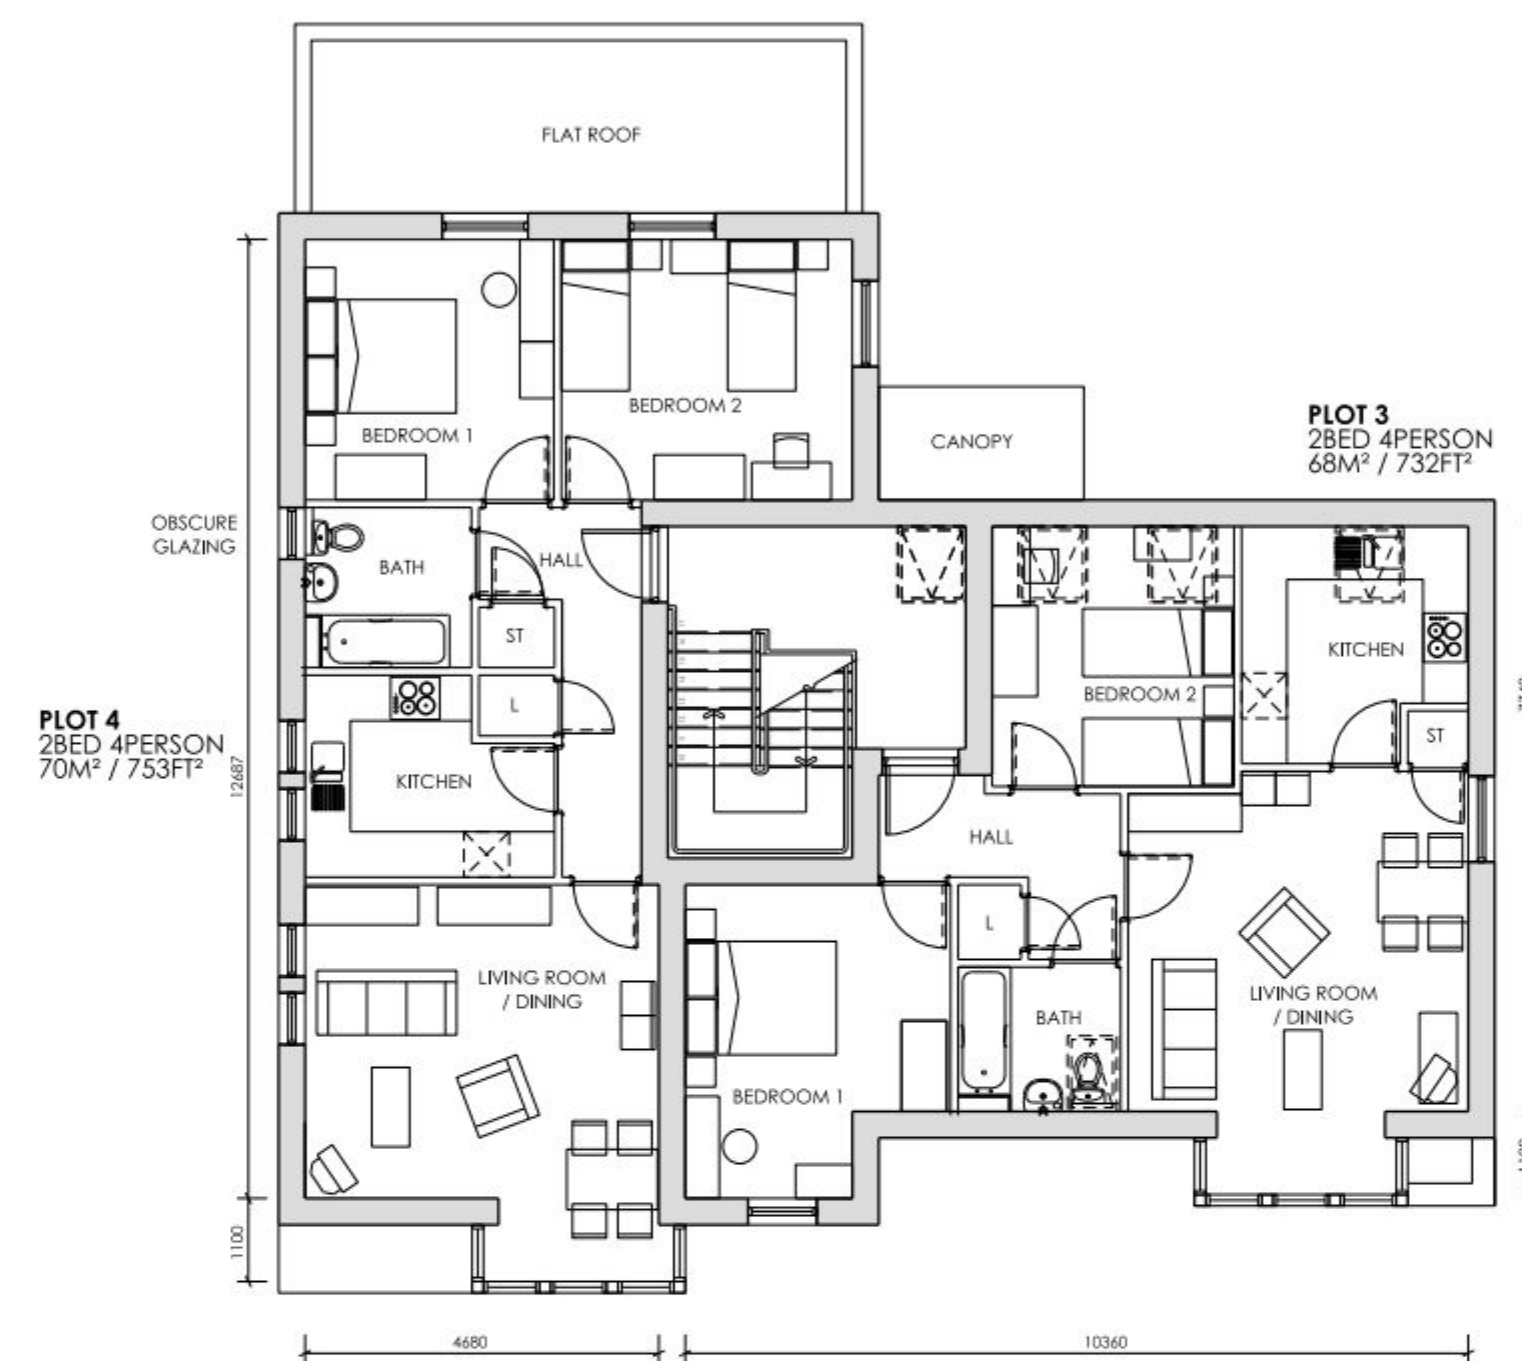

FIRST FLOOR PLAN



ROOF PLAN

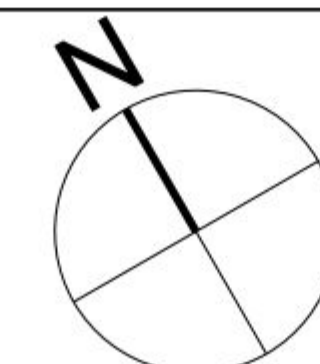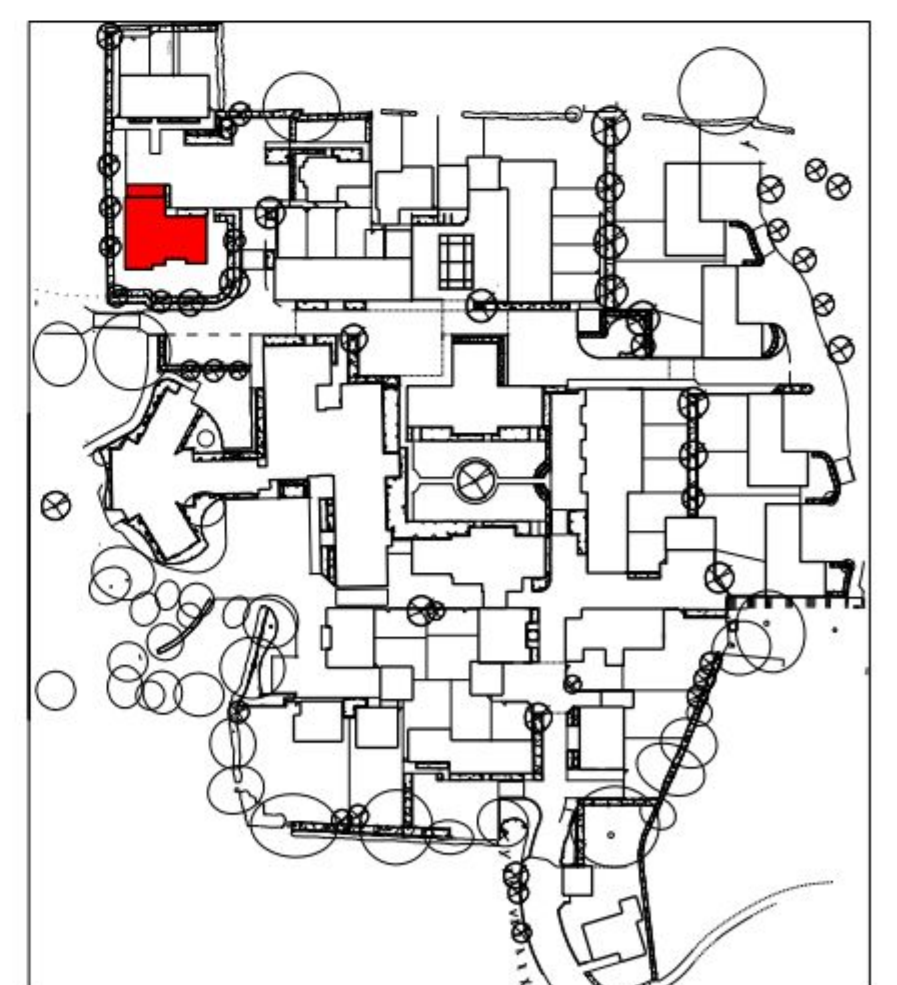

IMPORTANT NOTE FOR USE OF THIS DRAWING: THIS DRAWING HAS BEEN PRODUCED SPECIFICALLY FOR USE ON THIS PROJECT. POPE PRIESTLEY ARCHITECTS CANNOT BE HELD RESPONSIBLE FOR RE-USE OF THIS INFORMATION BY OTHERS FOR ANY PURPOSE OTHER THAN FOR WHICH IT IS SPECIFICALLY INTENDED. THIS DRAWING REFLECTS STANDARDS AGREED FOR THIS PROJECT AND CURRENT AT THE TIME OF PRODUCTION AND WILL NOT BE UPDATED IN ACCORDANCE WITH CHANGING LEGISLATION AND/OR OTHER REQUIREMENTS.

SCALE BAR = 10mm INTERVALS AT TRUE SCALE

POPE PRIESTLEY ARCHITECTS					
ARCHITECTURE TOWN PLANNING URBAN DESIGN					
FERRY HOUSE, CANUTE ROAD, SOUTHAMPTON, HAMPSHIRE, SO14 3PJ. T: +44 (0)23 80332288 F: +44 (0)23 80632886 E: info@popespriestley.co.uk					
CONTRACTORS MUST CHECK ALL DIMENSIONS ON SITE. ON THE DRAWING DIMENSIONS ARE TO BE HONORED FROM ARCHITECTS' MEASUREMENTS. DIMENSIONS SHALL BE PROVIDED IN METRIC AND IMPERIAL. DIMENSIONS SHOWN IN OTHER FORMATS MAY DIFFER. REFER TO ORIGINAL DRAWING FOR FULL DETAILS. THE DRAWING IS COPYRIGHT ©					
ST MICHAELS CONVENT LONDON ROAD WATERLOOVILLE HAMPSHIRE			BLOCK A AFFORDABLE APARTMENTS PLOTS 1-4 PLANS		
PLANNING ISSUE	SCALE @ A1 1:100	DATE MAY 2012	AUTHOR -	CHECK -	DRAWING NO. PP1144/ 120-00
					REVISION P1