



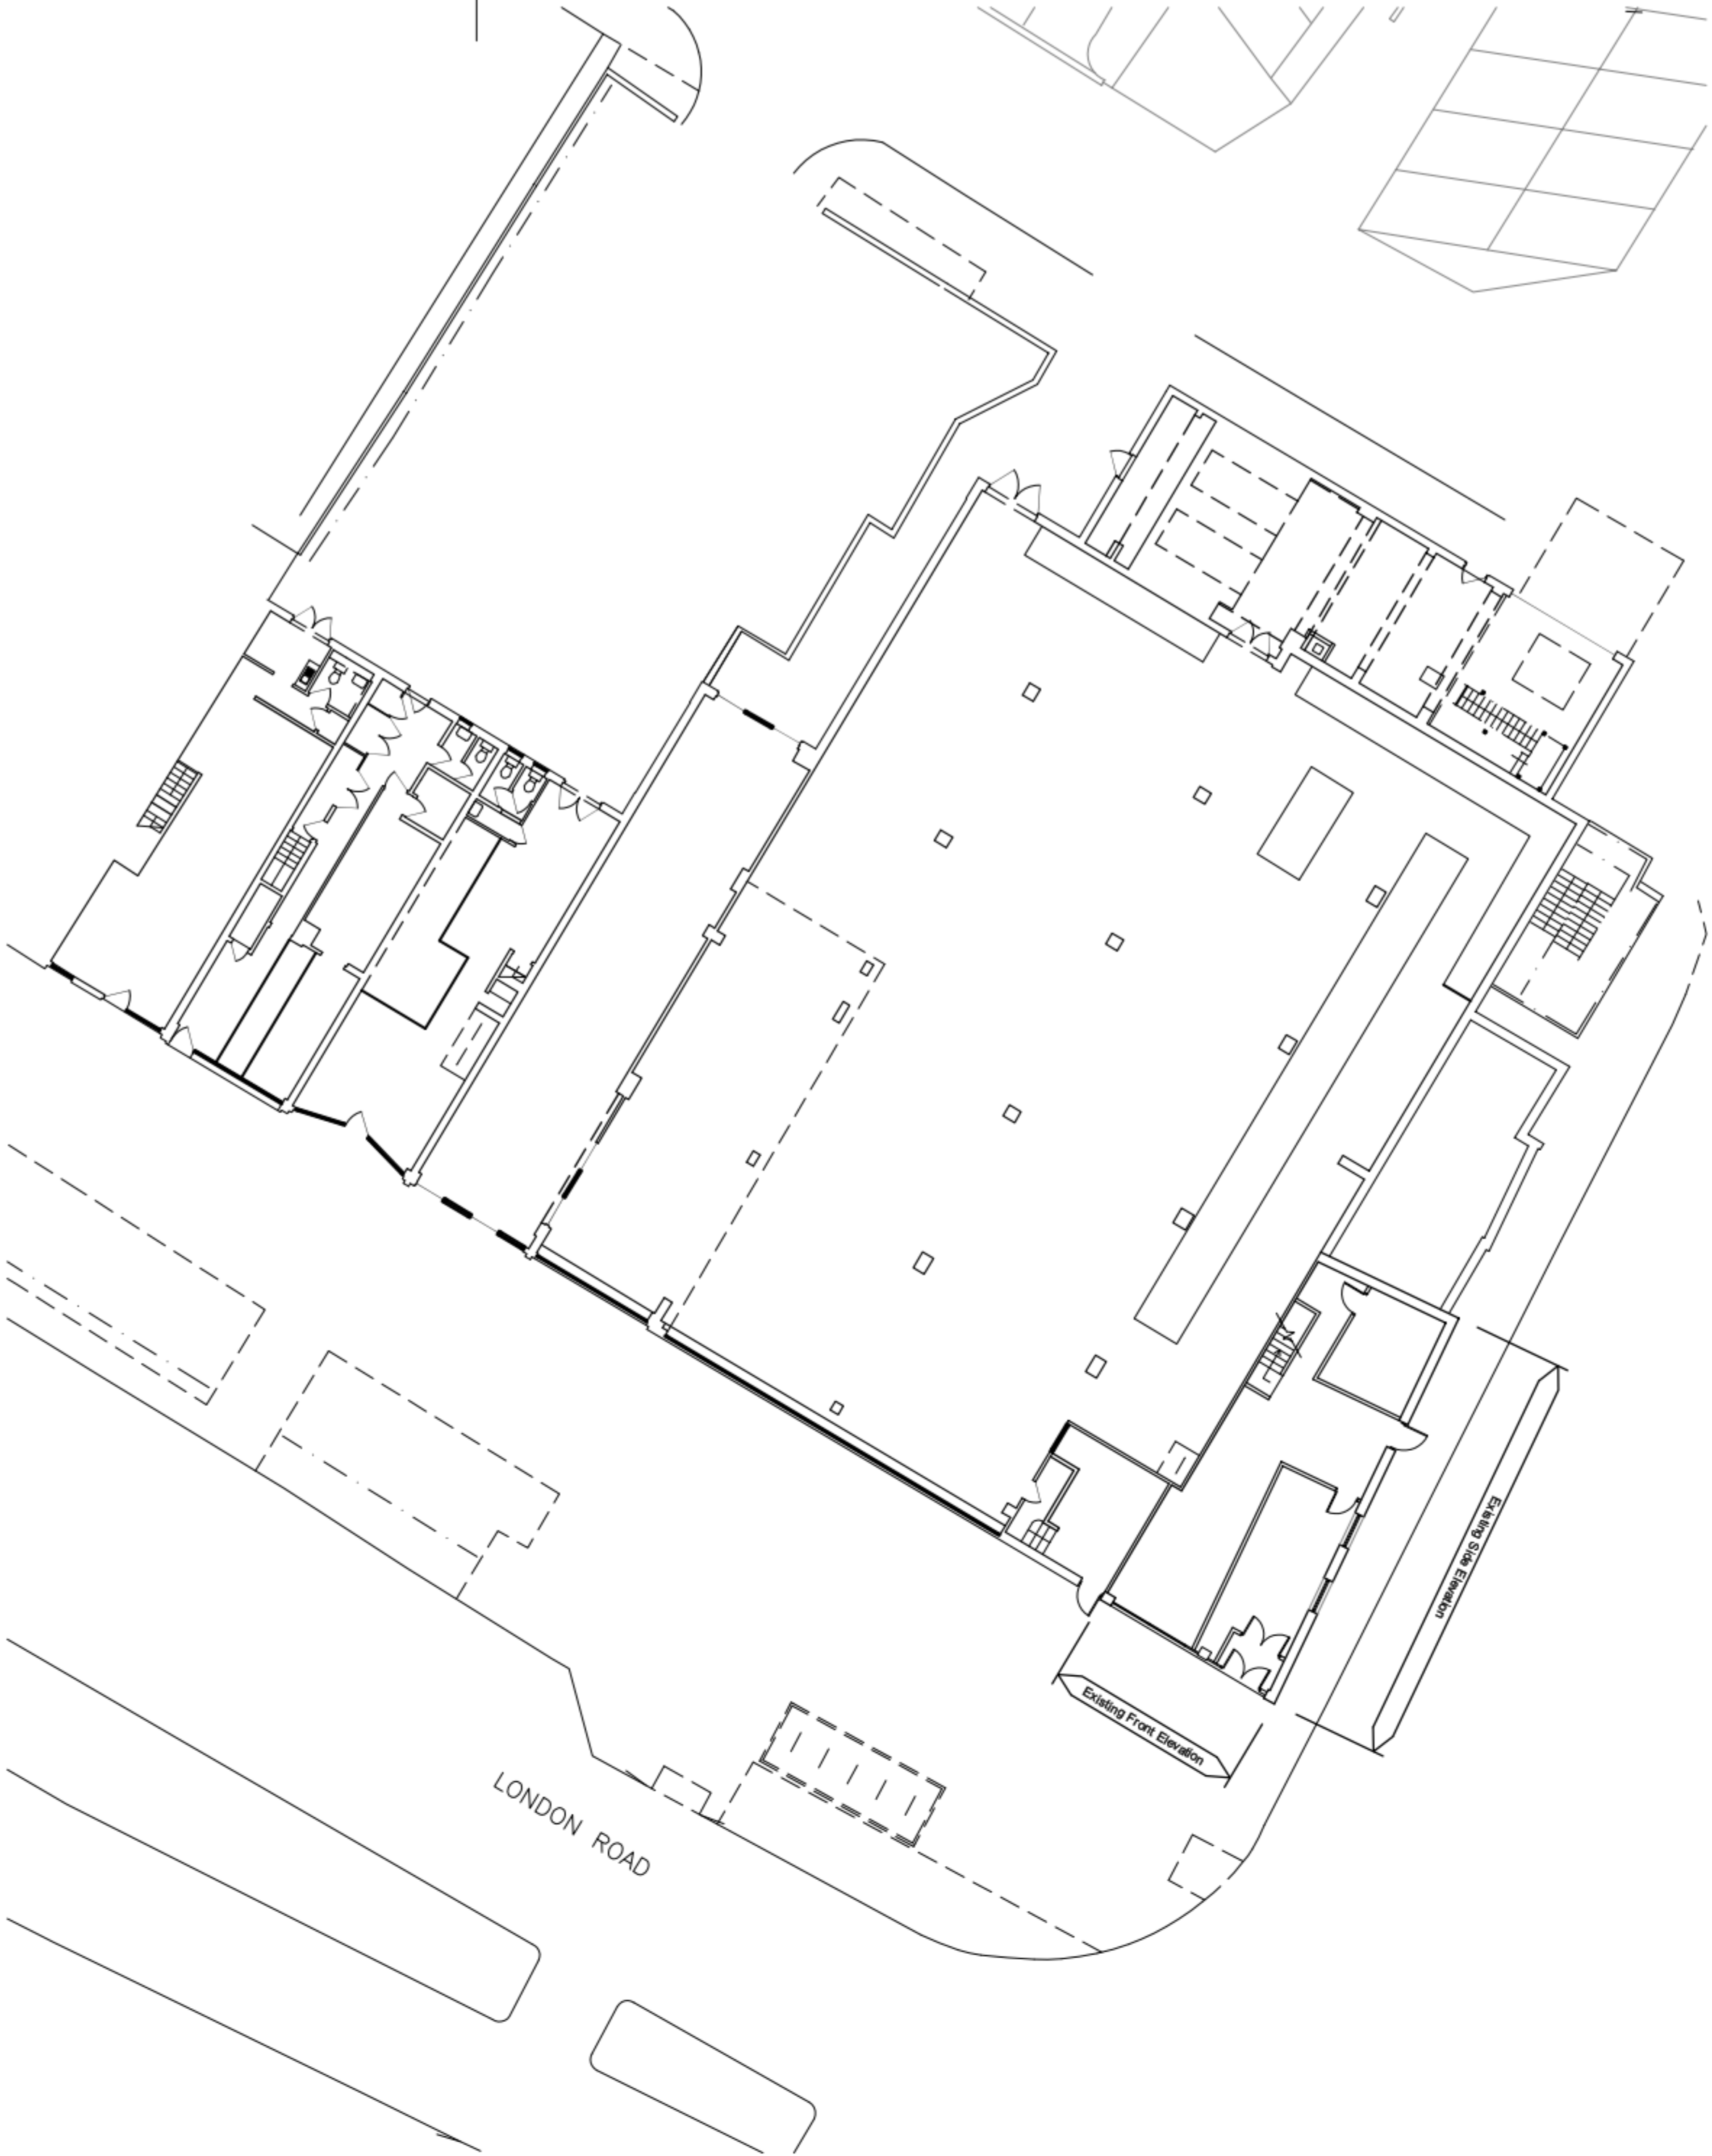

Existing Site Layout - scale 1:200

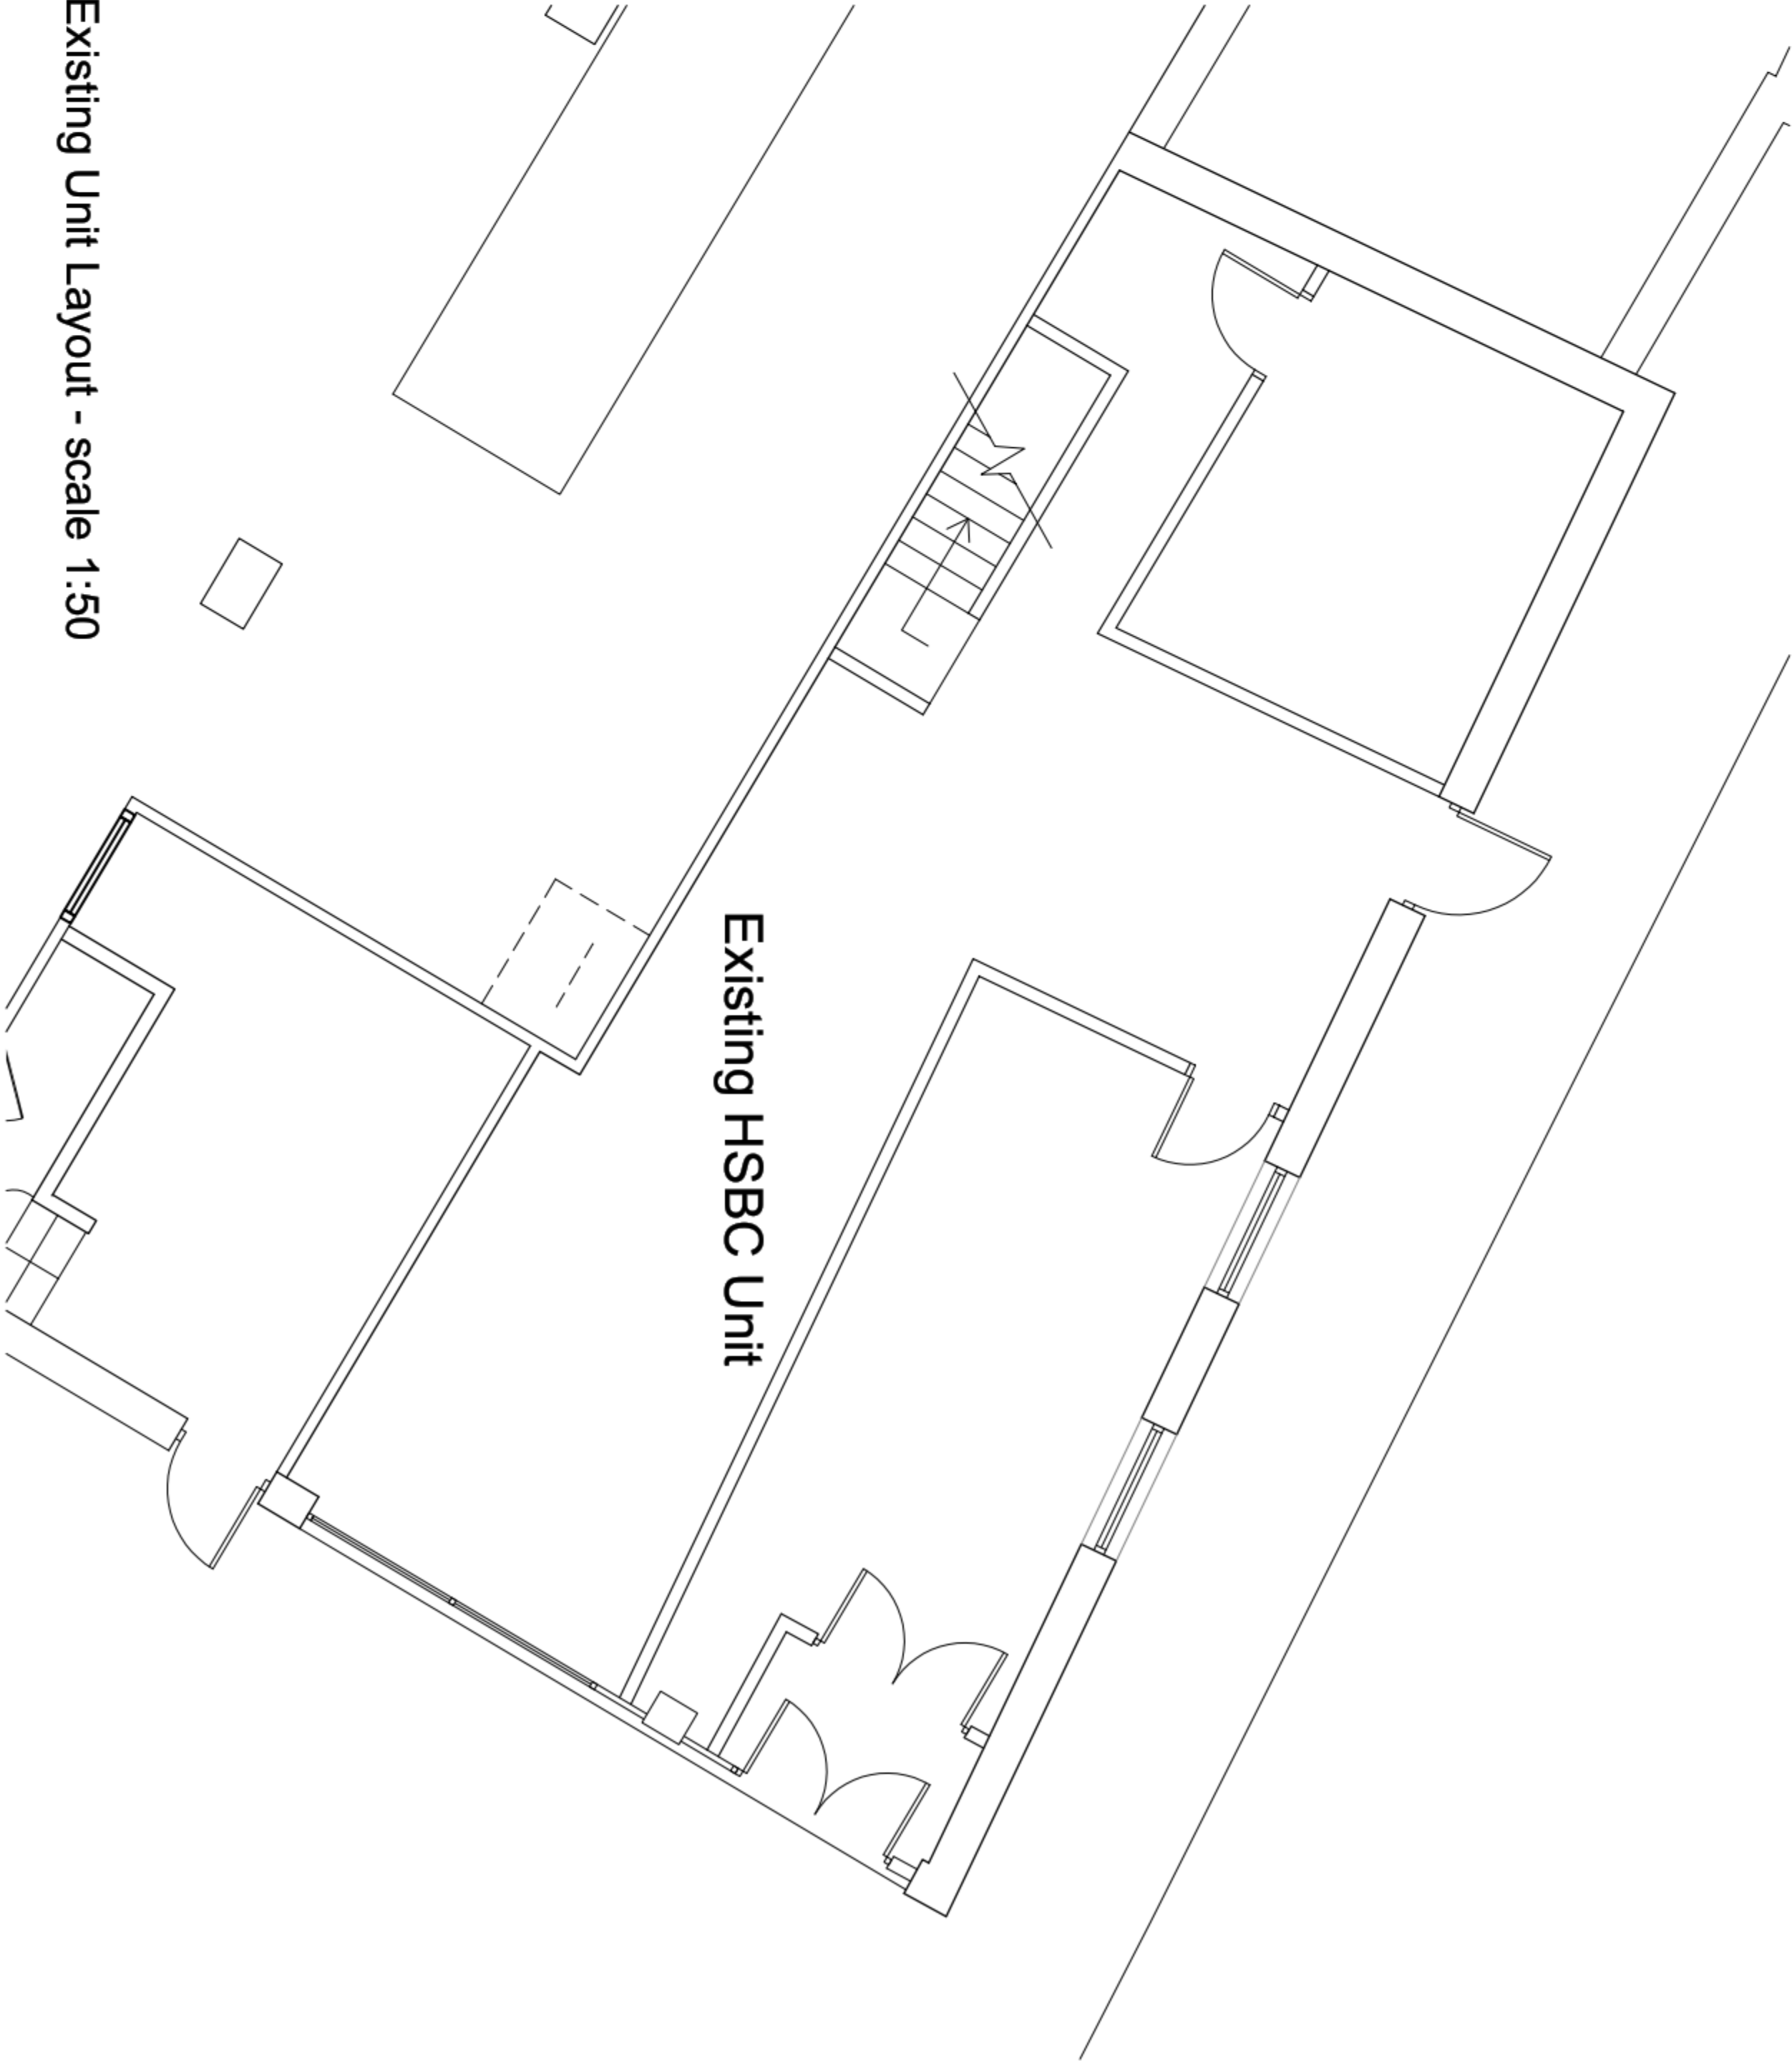

Existing Unit Layout - scale 1:50

PO Preliminary Issue

SG TL 26.01.11

Rev Description

By Check Date

househamhenderson architects

5 Quinceston Avenue, Shingay Gardens, Winchester, Hampshire SO22 8SR
T 01962 635500 F 01962 635501 winchester@hhaarchitects.co.uk

Client

Lidl UK GmbH

Project

Lidl Complain

Alterations

Drawing

Site plan as Existing

Scale	Date	Author	Checked
1:200 1:50	26/01/11	SG	TL
Project No	Drawing No	Revision	
3636	D001	P0	

PERMIT