




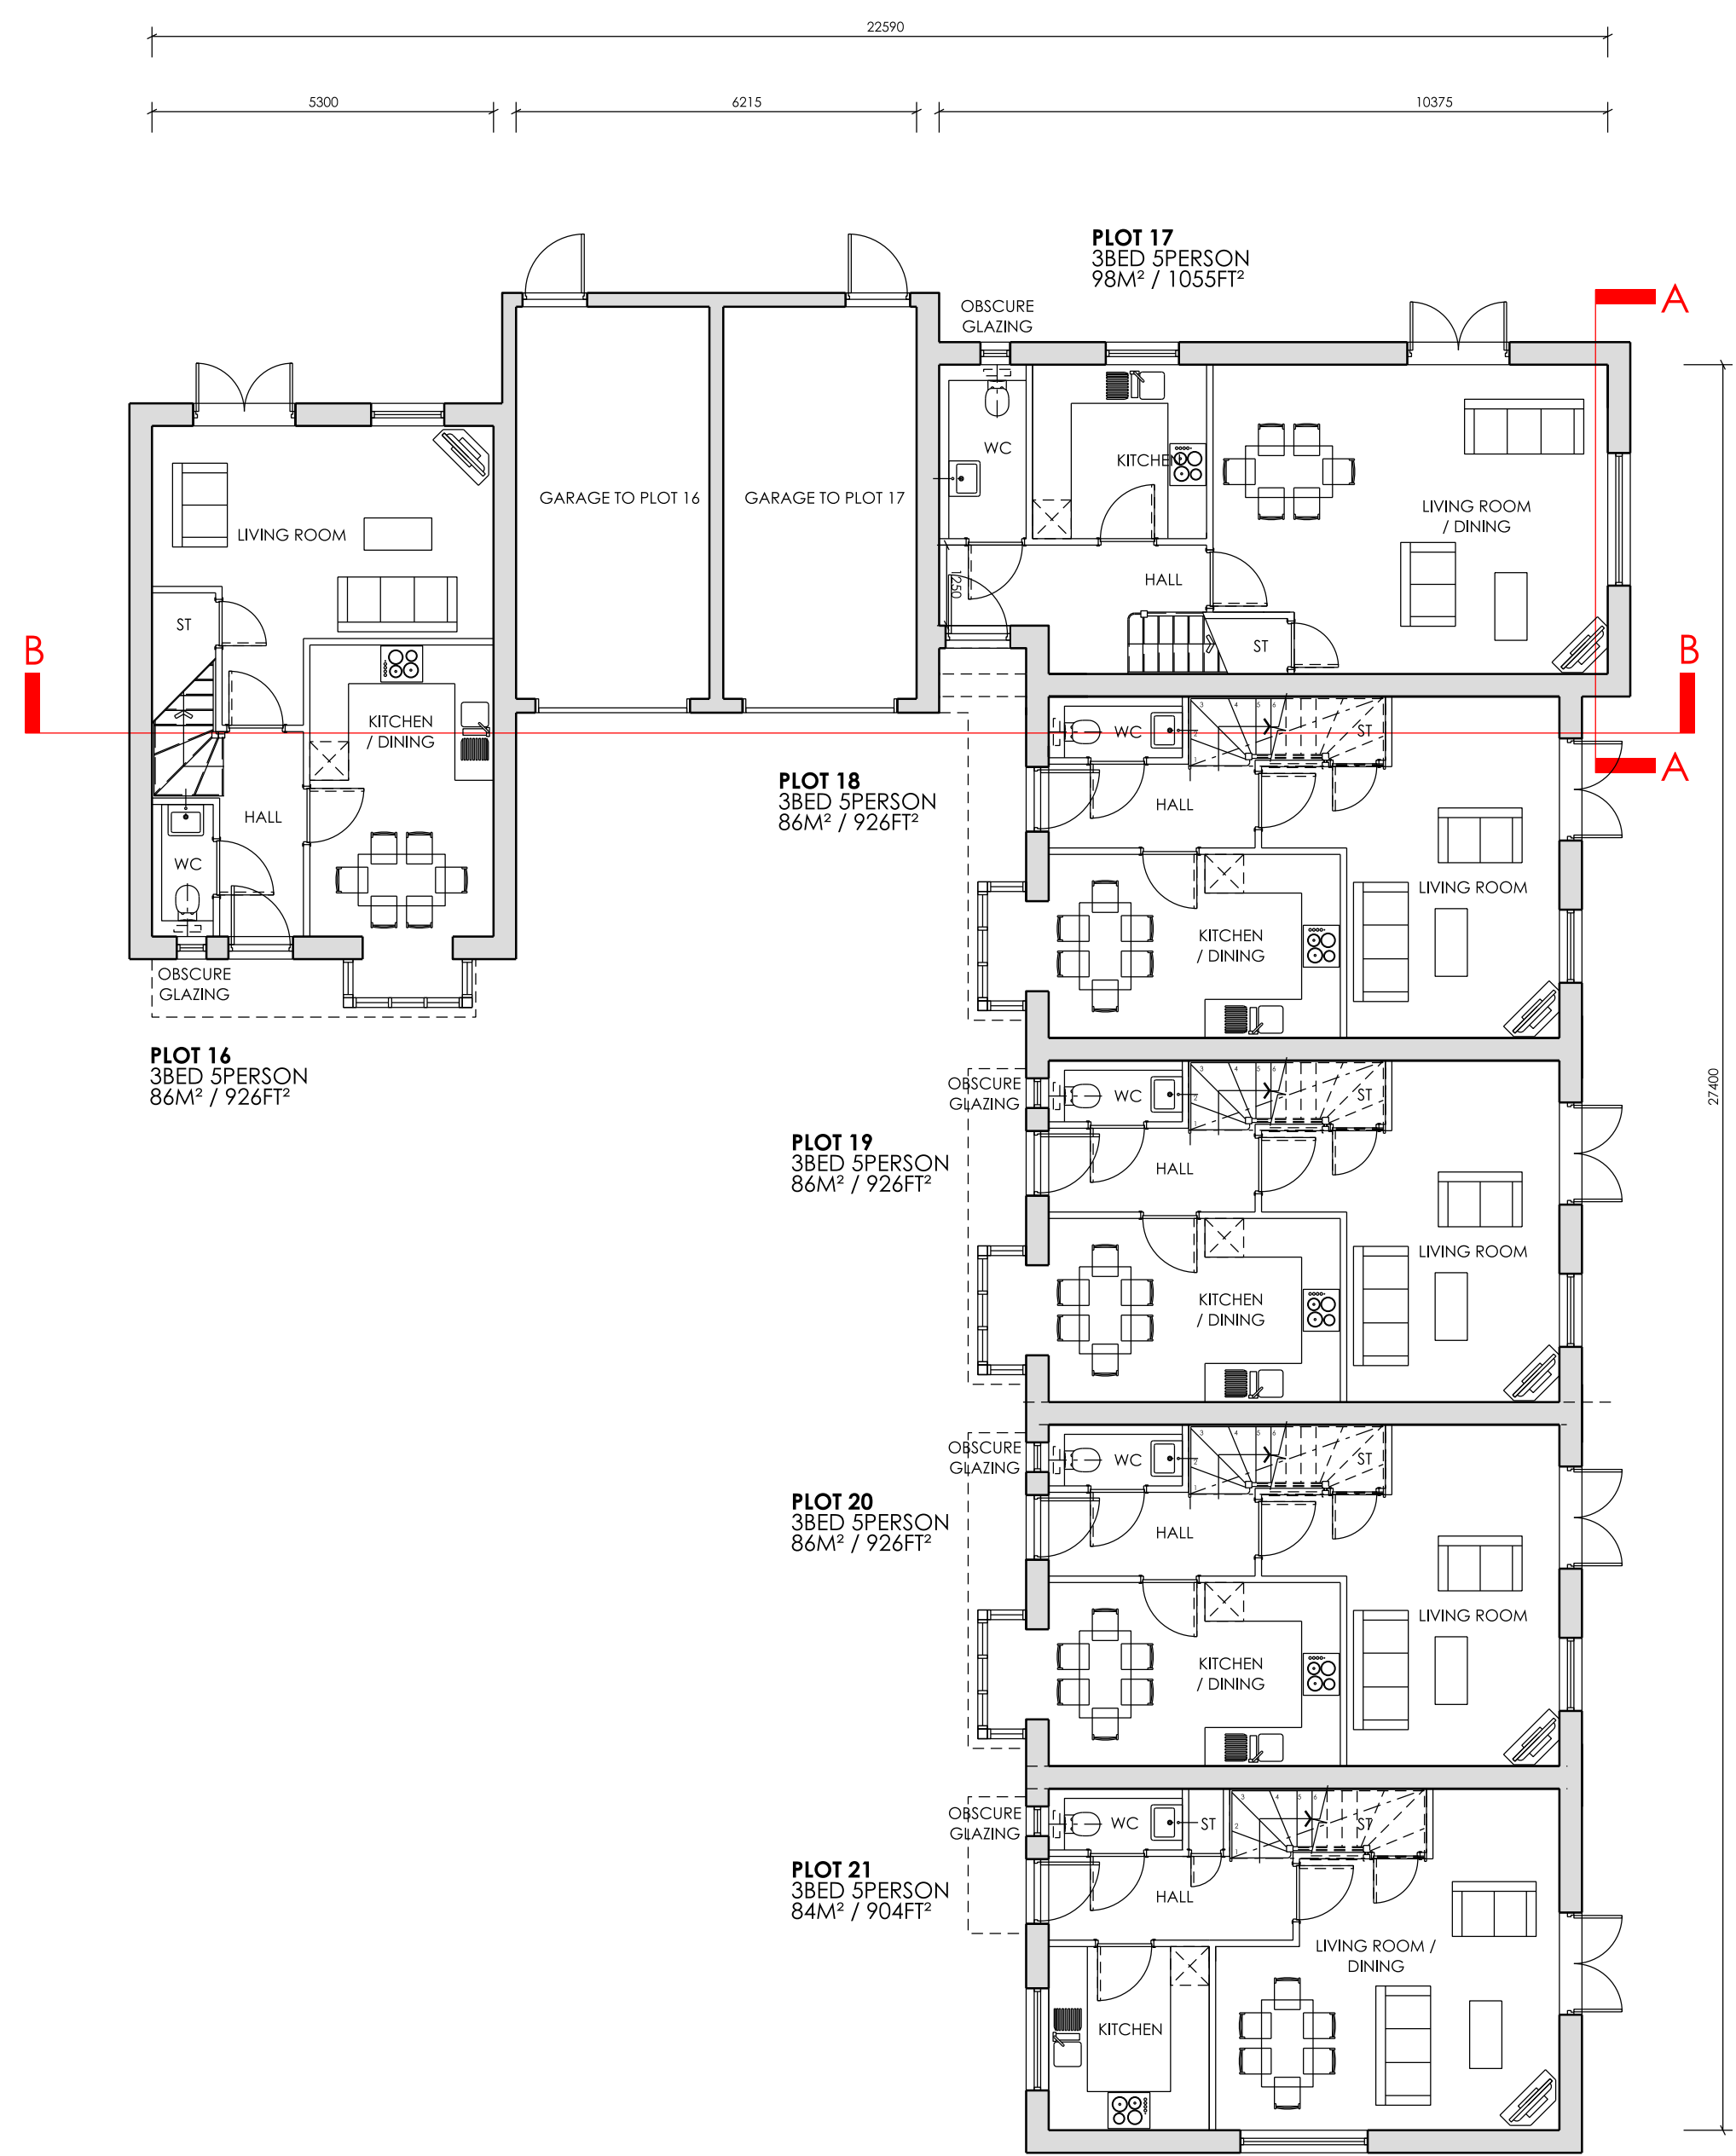


GROUND FLOOR PLAN
1:100 SCALE @ A1

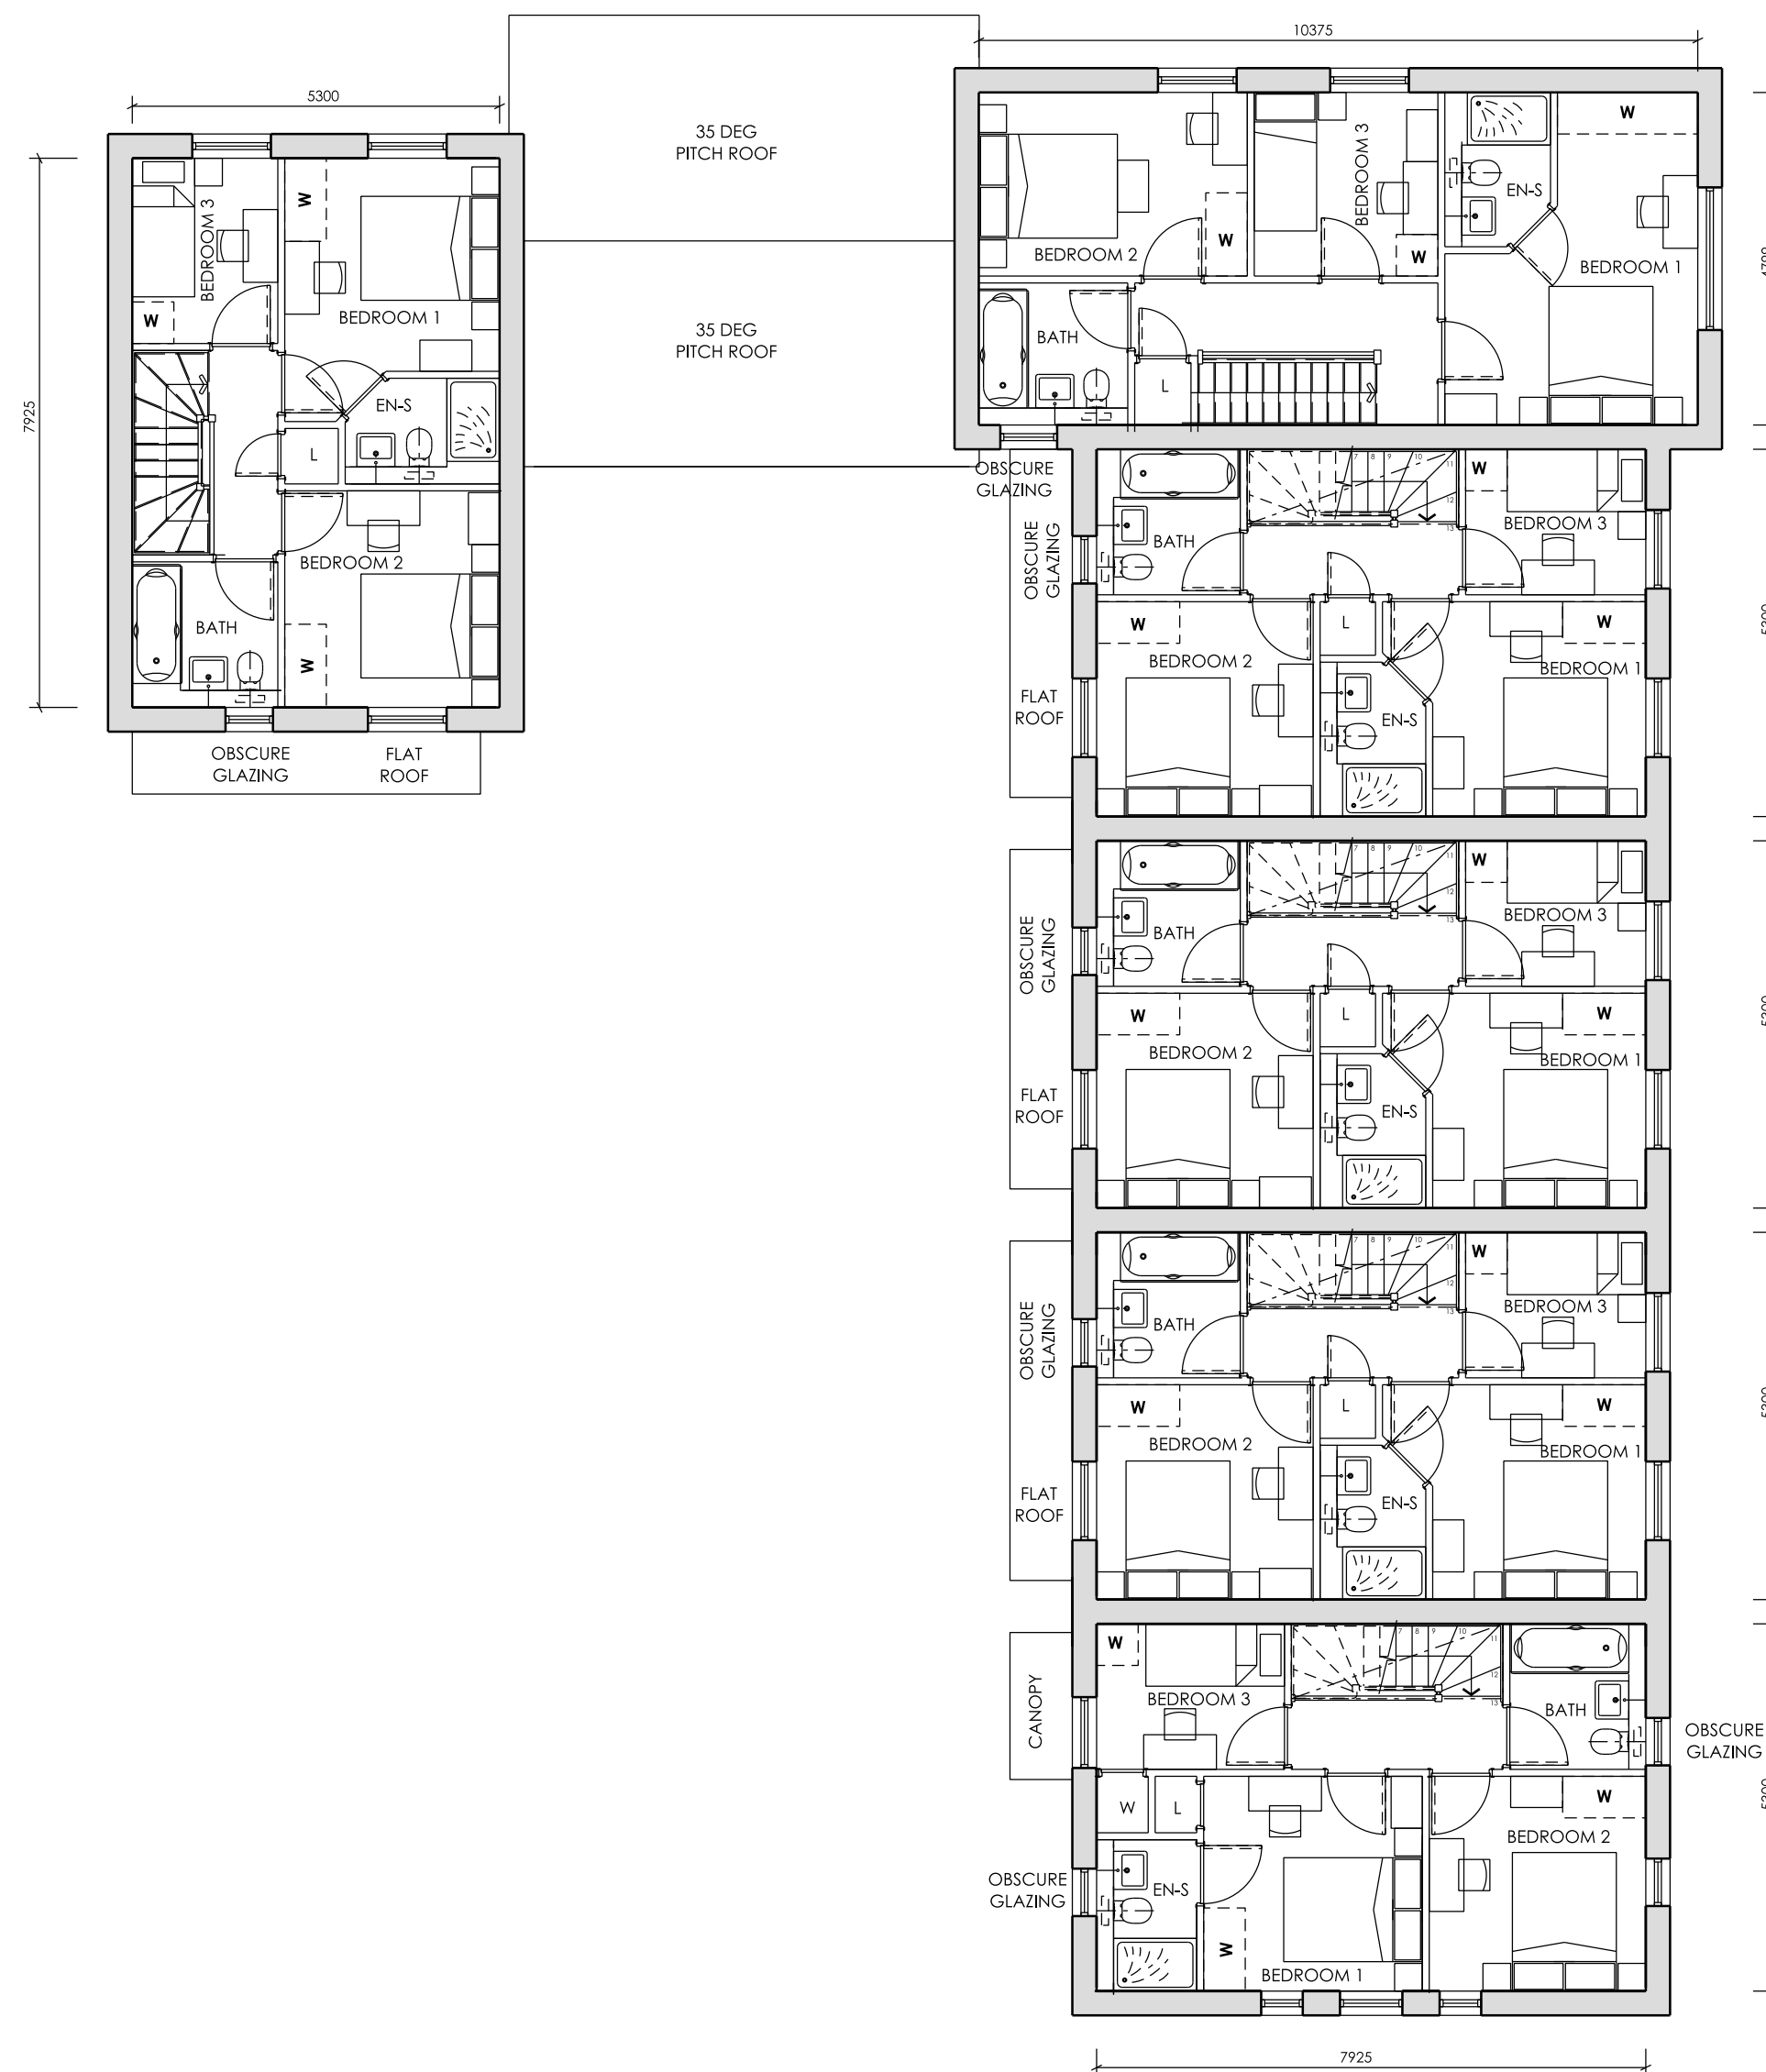


FIRST FLOOR PLAN

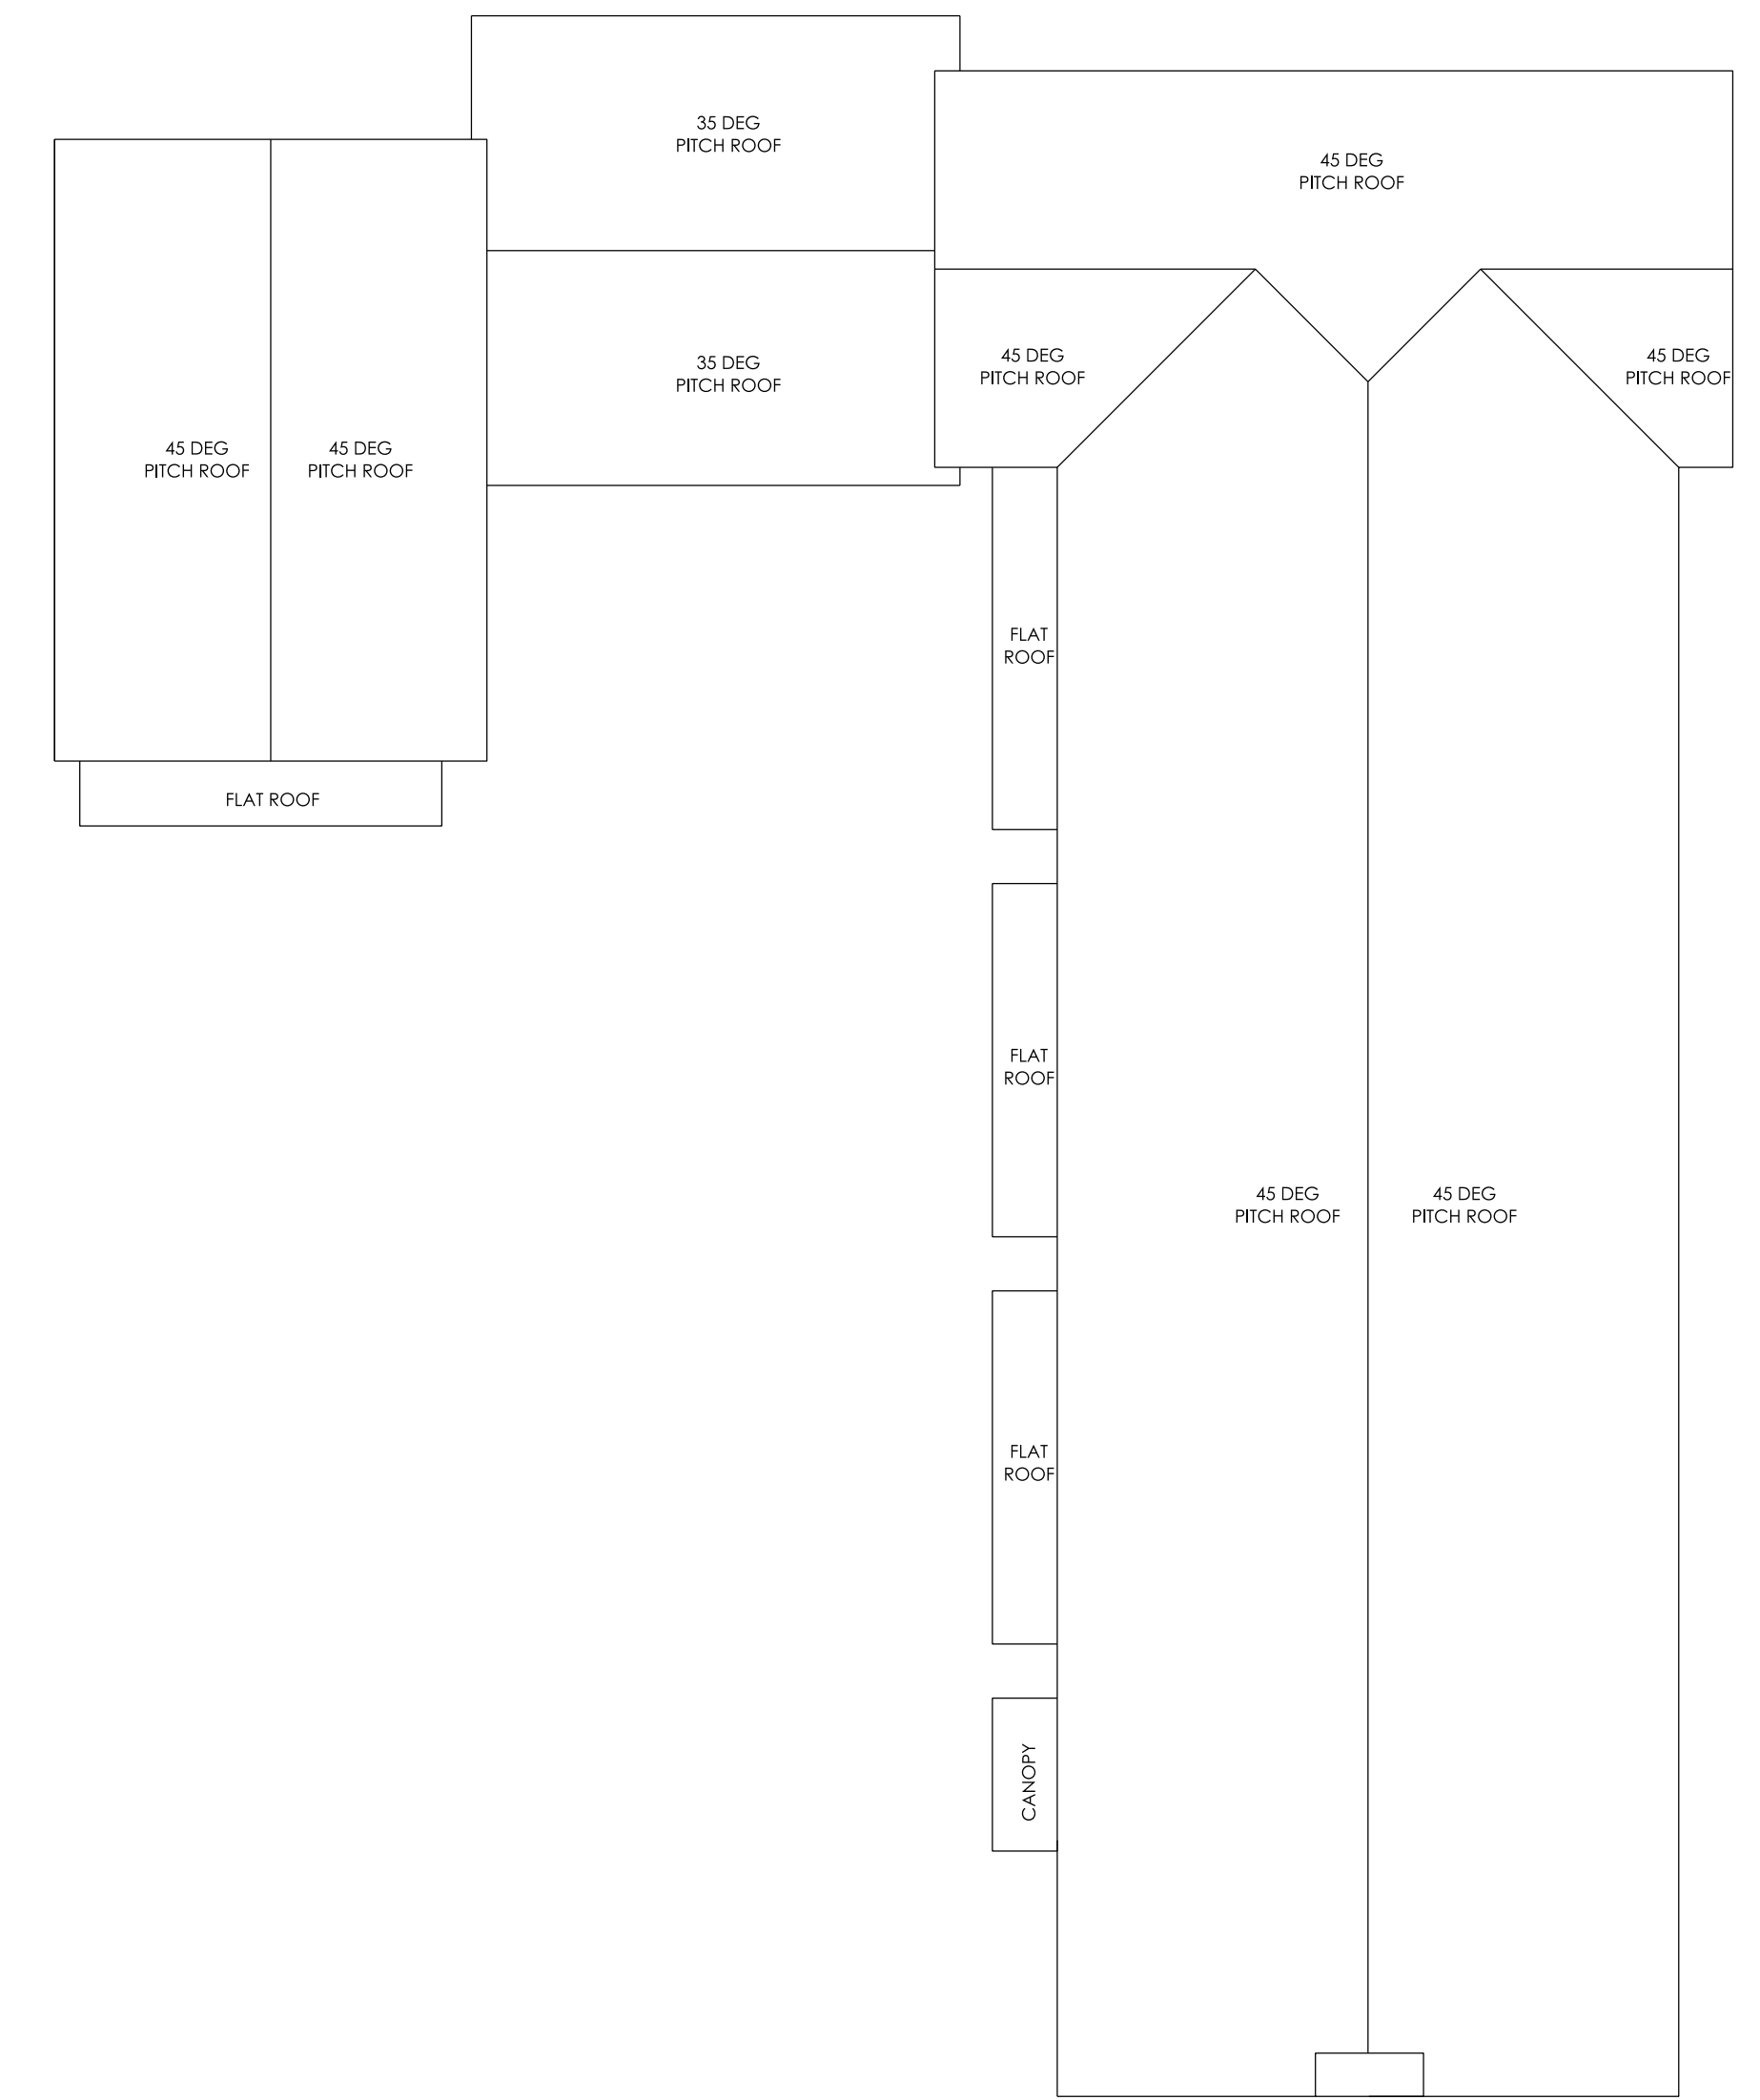

ROOF PLAN

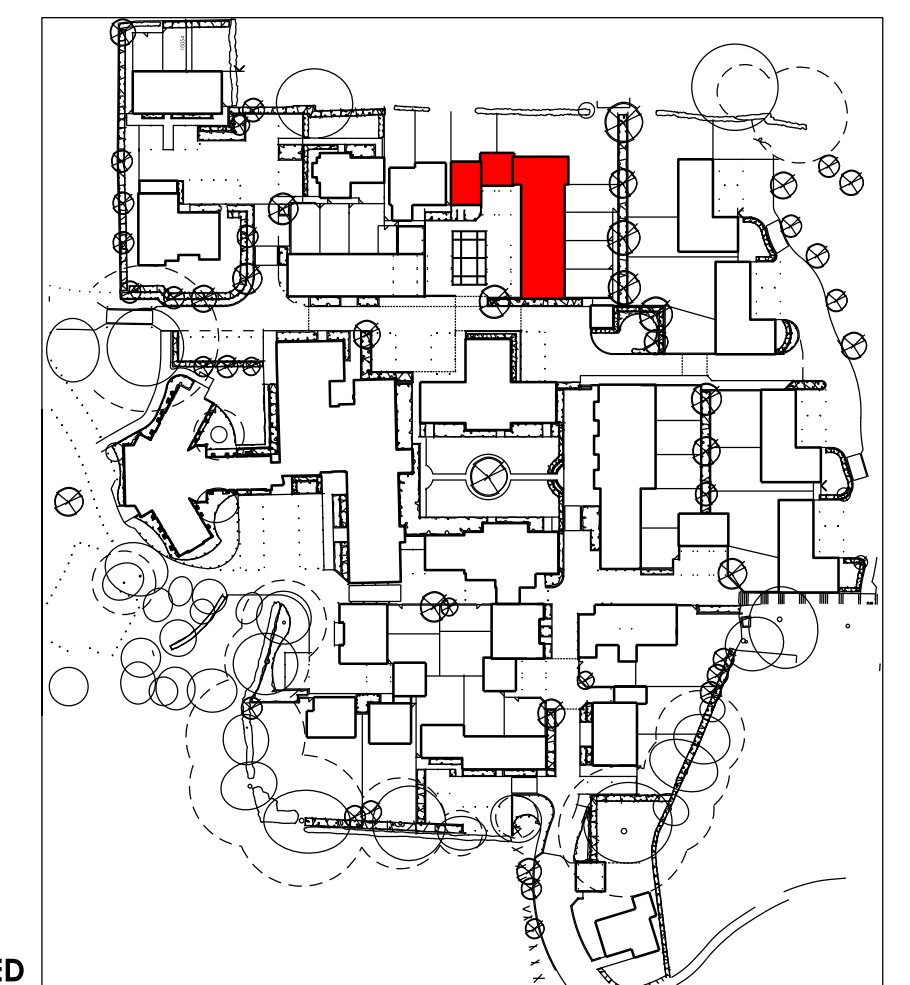

P2 - MG - JULY 2012 - PLOT 21 INTERNAL LAYOUT AMENDED

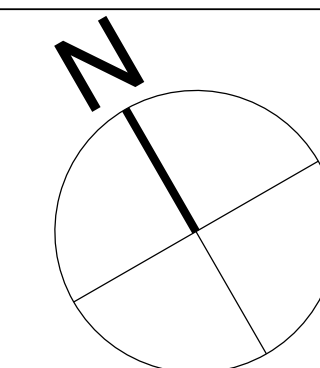

POPE PRIESTLEY ARCHITECTS				
ARCHITECTURE TOWN PLANNING URBAN DESIGN				
FERRY HOUSE, CANUTE ROAD, SOUTHAMPTON, HAMPSHIRE, SO14 3FJ. T: +44 (0)23 80335228 F: +44 (0)23 80632886 E: info@popepriestley.co.uk				
CONTRACTORS MUST CHECK ALL DIMENSIONS ON SITE. ONLY PEASANT DIMENSIONS ARE TO BE WORKED FROM. DIMENSIONS MUST BE REPORTED TO THE ARCHITECT BEFORE PROCEEDING. DRAWING HAS BEEN PREPARED IN ACCORDANCE WITH THE DIMENSIONS OF THE ORIGINAL DRAWING. THE DIMENSIONS OF THE ORIGINAL DRAWING ARE TO BE USED FOR THE ORIGINAL DRAWING. THE DIMENSIONS OF THE ORIGINAL DRAWING ARE TO BE USED FOR THE ORIGINAL DRAWING.				
S1 MICHAEL'S CONVENT LONDON ROAD WATERLOOVILLE HAMPSHIRE		BLOCK F PRIVATE PLANS PLOTS 17 TO 21		
SCALE 1:100	DATE MAY 2012	AUTHOR -	CHECK -	DRAWING NO. PP1144/ 125-00
				REVISION P2

IMPORTANT NOTE FOR USE OF THIS DRAWING: THIS DRAWING HAS BEEN PRODUCED SPECIFICALLY FOR USE ON THIS PROJECT. POPE PRIESTLEY ARCHITECTS CANNOT BE HELD RESPONSIBLE FOR RE-USE OF THIS INFORMATION BY OTHERS FOR ANY PURPOSE OTHER THAN FOR WHICH IT IS SPECIFICALLY INTENDED. THIS DRAWING REFLECTS STANDARDS AGREED FOR THIS PROJECT AND CURRENT AT THE TIME OF PRODUCTION AND WILL NOT BE UPDATED IN ACCORDANCE WITH CHANGING LEGISLATION AND/ OR OTHER REQUIREMENTS.

SCALE BAR = 10m IN INTERVALS AT TRUE SCALE