
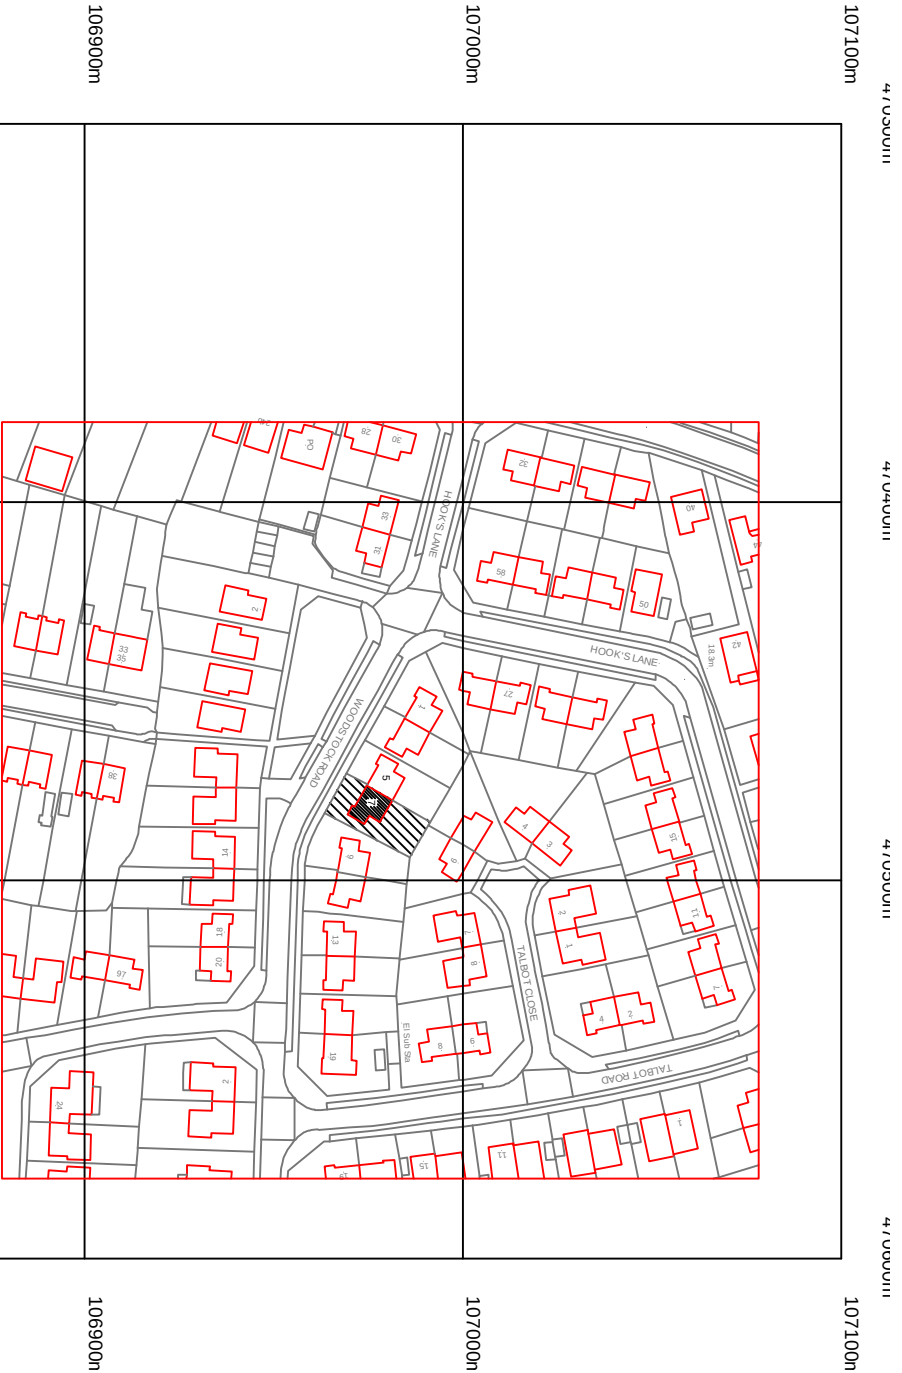


Scale 1:100

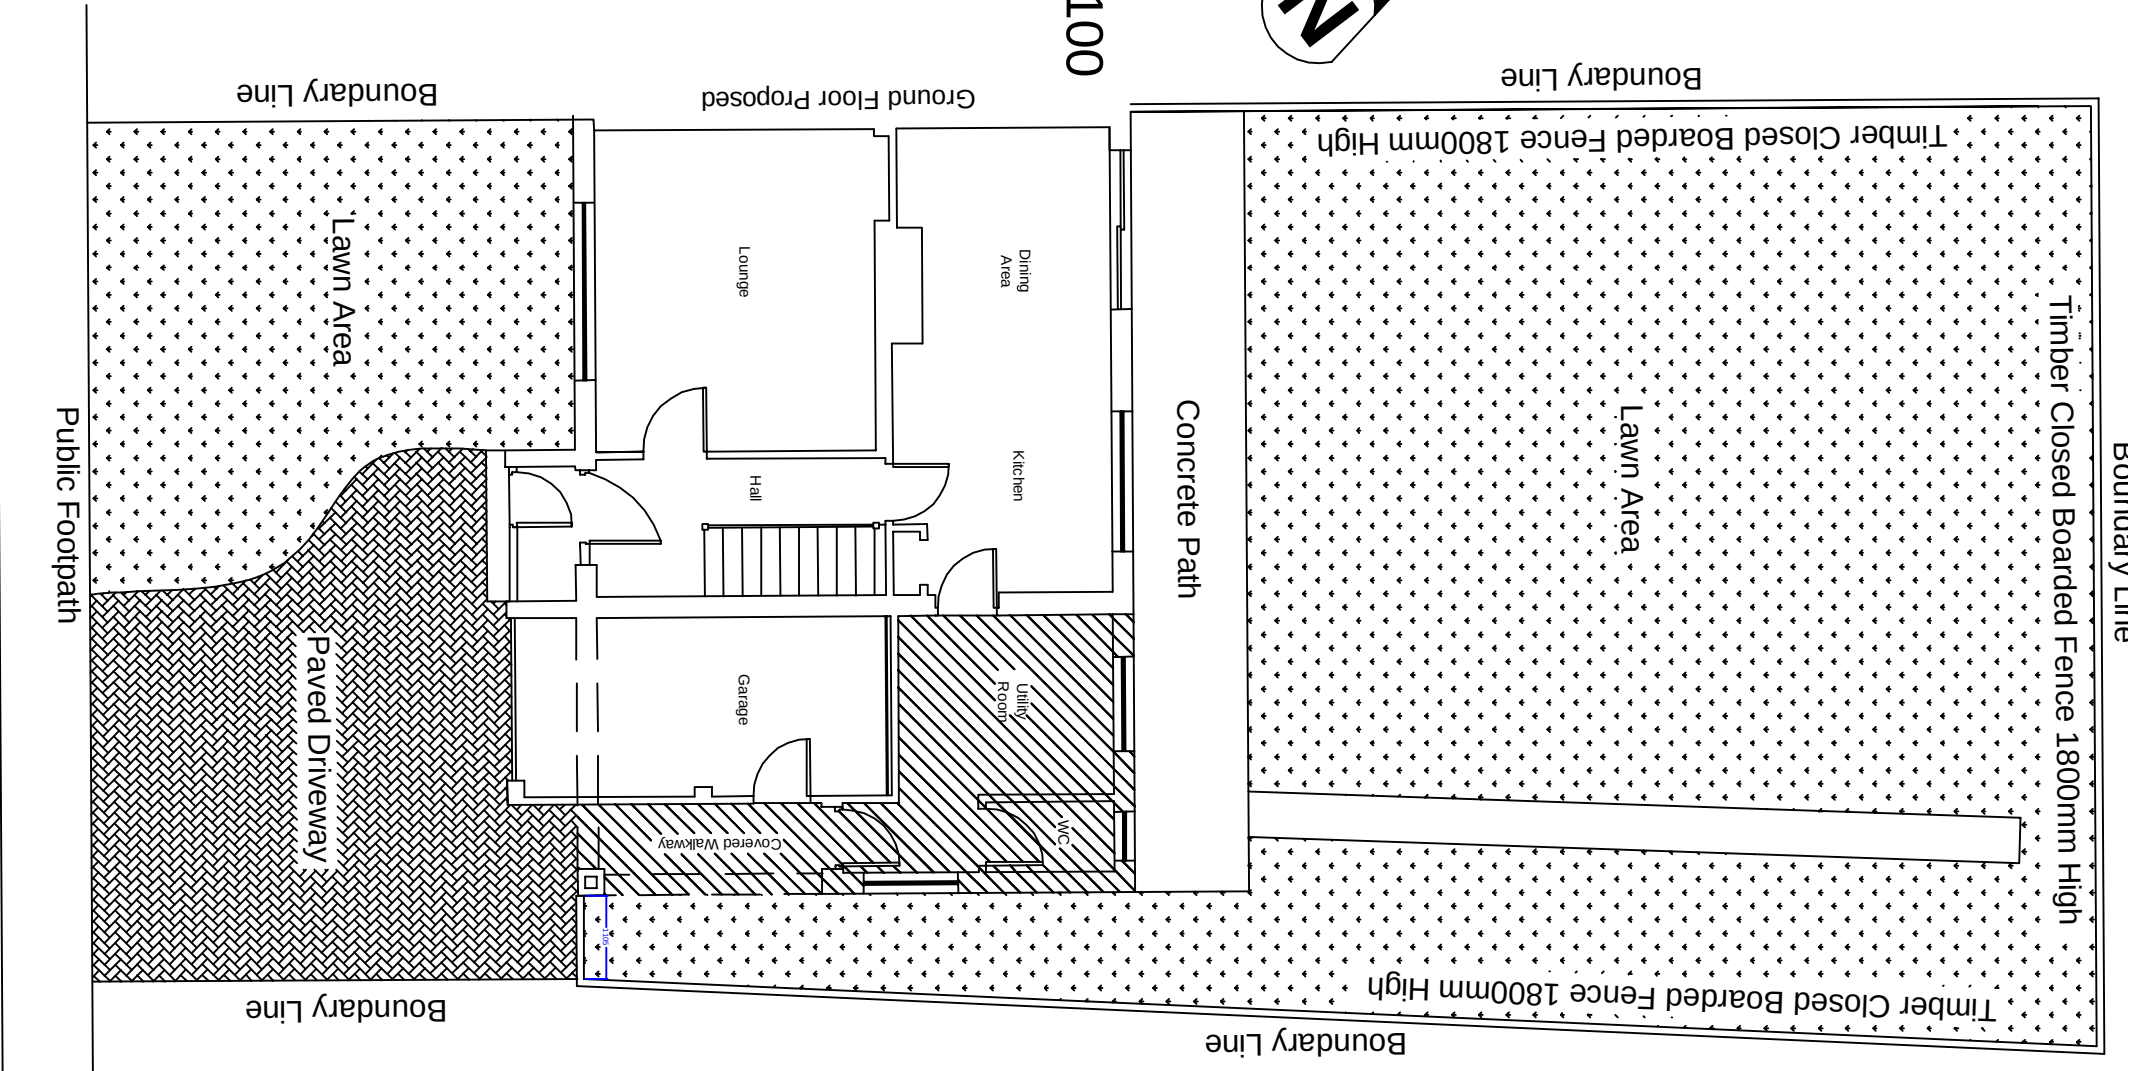

©Crown Copyright. All rights reserved. Licence no. 100019980

Scale 1:2

PLANNING BY DESIGN www.planningbydesign.co.uk E-mail: dave-cms@live.co.uk Mobile: 07970 046996
PROJECT: Extension to existing dwelling
Mr & Mrs Gillman 7 Woodstock Road Bedhampton Havant PO9 3HX
SCALE: A3 @ 1:2 & 1:100
DATE: 14th May 2012
DRAWING NO'S: CMS/304
Title: <i>Boundary & Site Plan</i>