



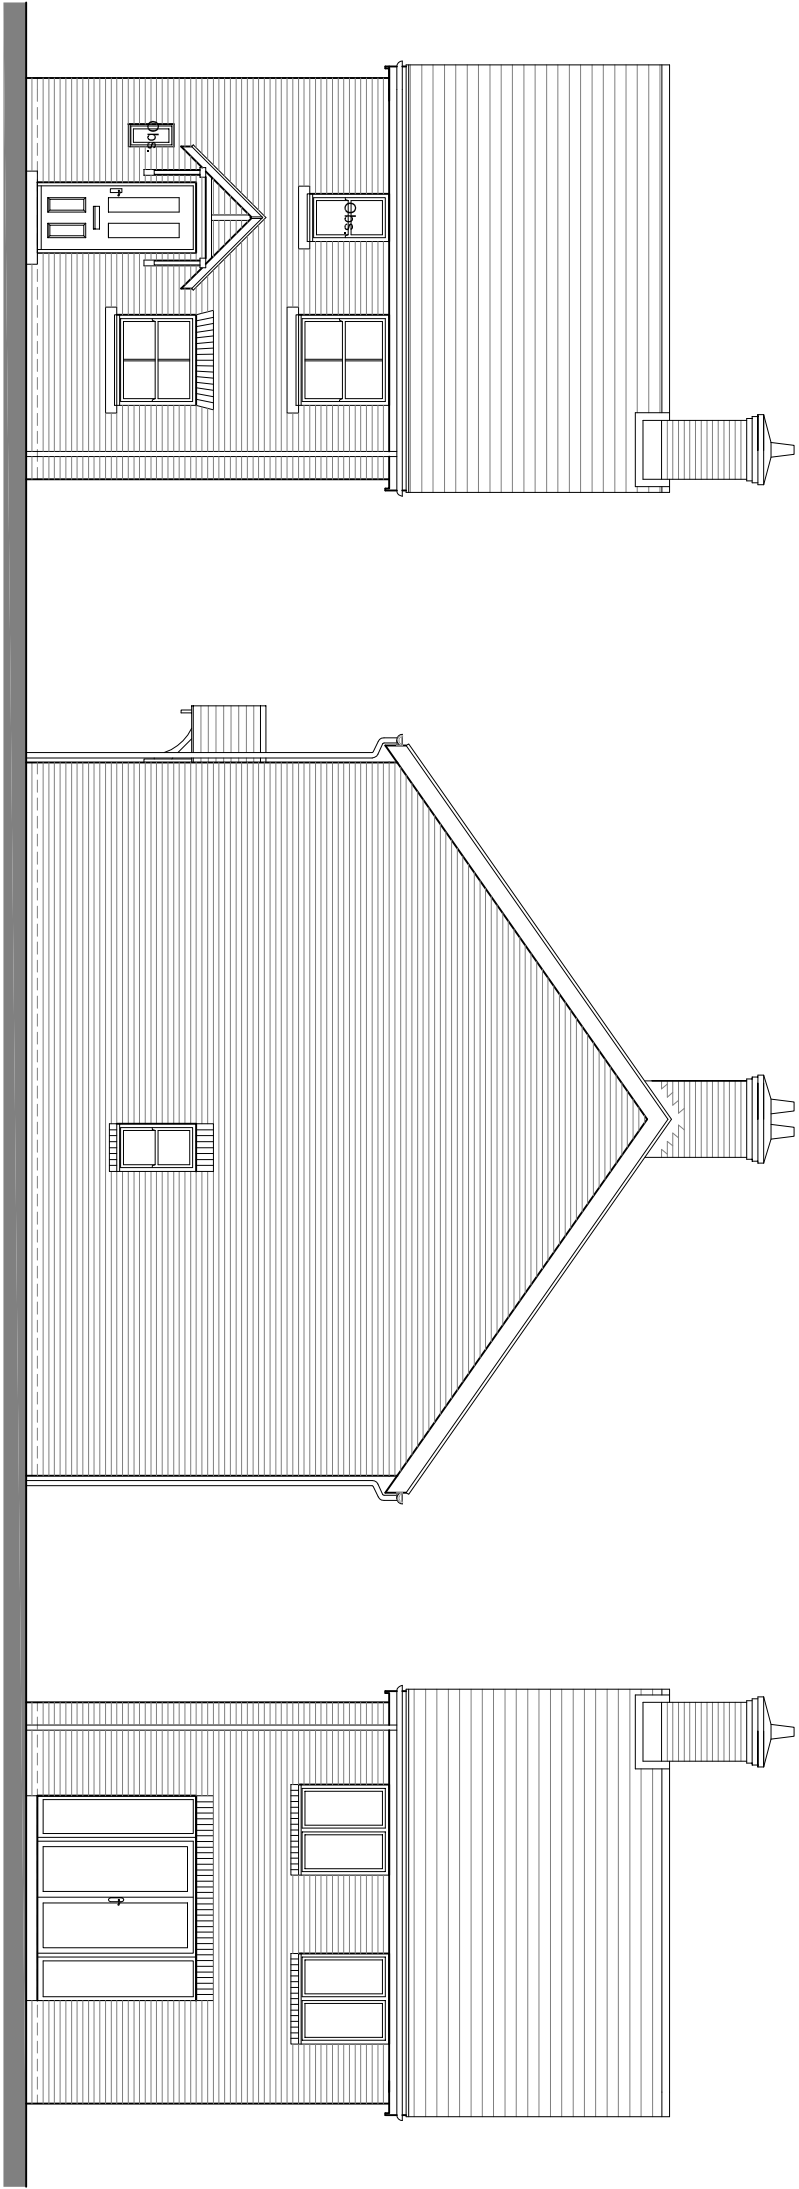


Front Elevation

Side Elevation


Rear Elevation

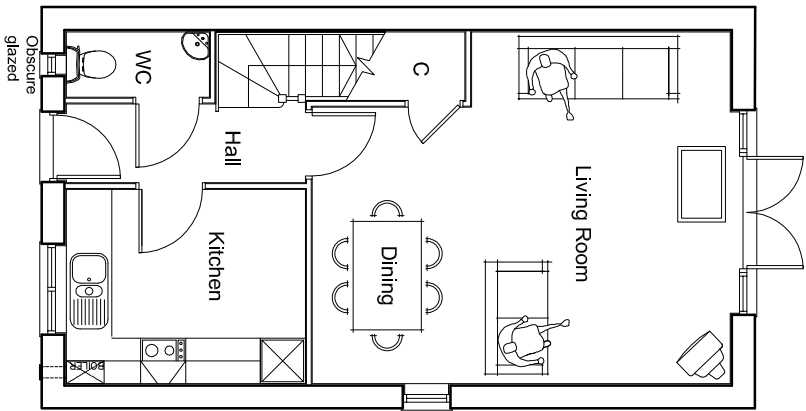

Ground Floor Plan

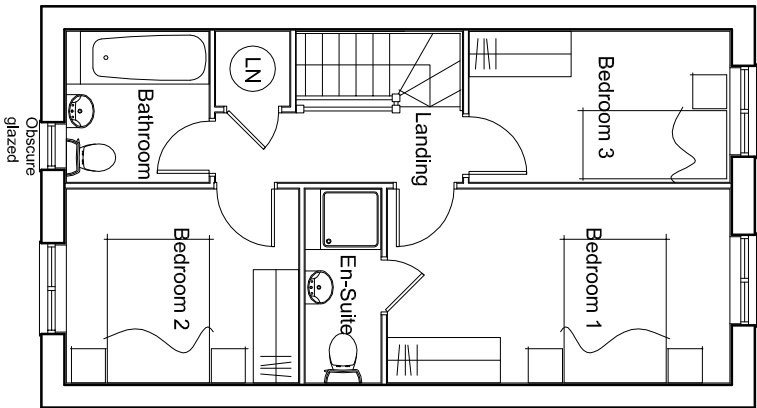

First Floor Plan

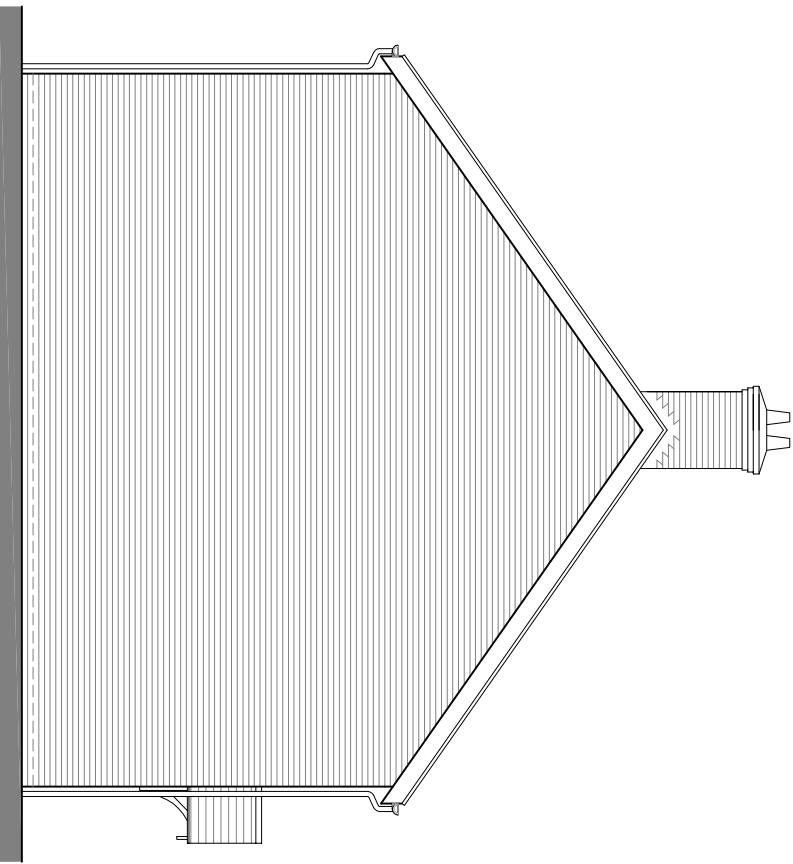

Side Elevation

HouseType	3BH-7	Variation	B
Bedrooms	3	Persons	5
Sq.ft	889	Sq.m	82.59

PLOT No.
As Drawn - 240
Handed -

PLANNING				
ARCHITECTS : URBAN DESIGNERS : SUSTAINABILITY CONSULTANTS Building 300, The Grange, Fromsey Road, Michelmarsh, Fromsey, Hampshire, SO51 0AE tel: 01794 357703 fax: 01794 515317 Web: www.tetlowking.co.uk				
PROJECT				
Hampshire Farm				
Emsworth				
for Bellway Homes and Bloor Homes				
DRAWING				
House type 3BH-7 - Variation D				
Floor Plans & Elevations				
SCALE	DATE	AUTHOR	CHKD	
1:100 @ A3	May 2012	MP/VJ	RT	
JOB NO.	DRAWING NO.	REV		
PL120418	HT.3BH-7-D,pe	A		

NOTES

Permission is granted to scale from this drawing for the purpose of Local Authority Planning Approval only. In all other circumstances DO NOT scale from this drawing. Please contact this office for any additional information required.

Contractors, Sub Contractors and Suppliers are to check all relevant dimensions and levels of the site and building before commencing any shop drawings or building work. Any discrepancies should be recorded to the Architect.

Where applicable this drawing is to be read in conjunction with the Consultants' drawings.

This drawing is the copyright of Tetlow King Ltd @. All rights reserved.

Ordinance Survey Data @ Crown Copyright. All rights reserved. Licence No. 100007359

REV	DESCRIPTION	DATE	AUTH	CHKD
A	Living room window and door updated to door and sidelights; rear calls changed to brick.	07/08/12	MP	