


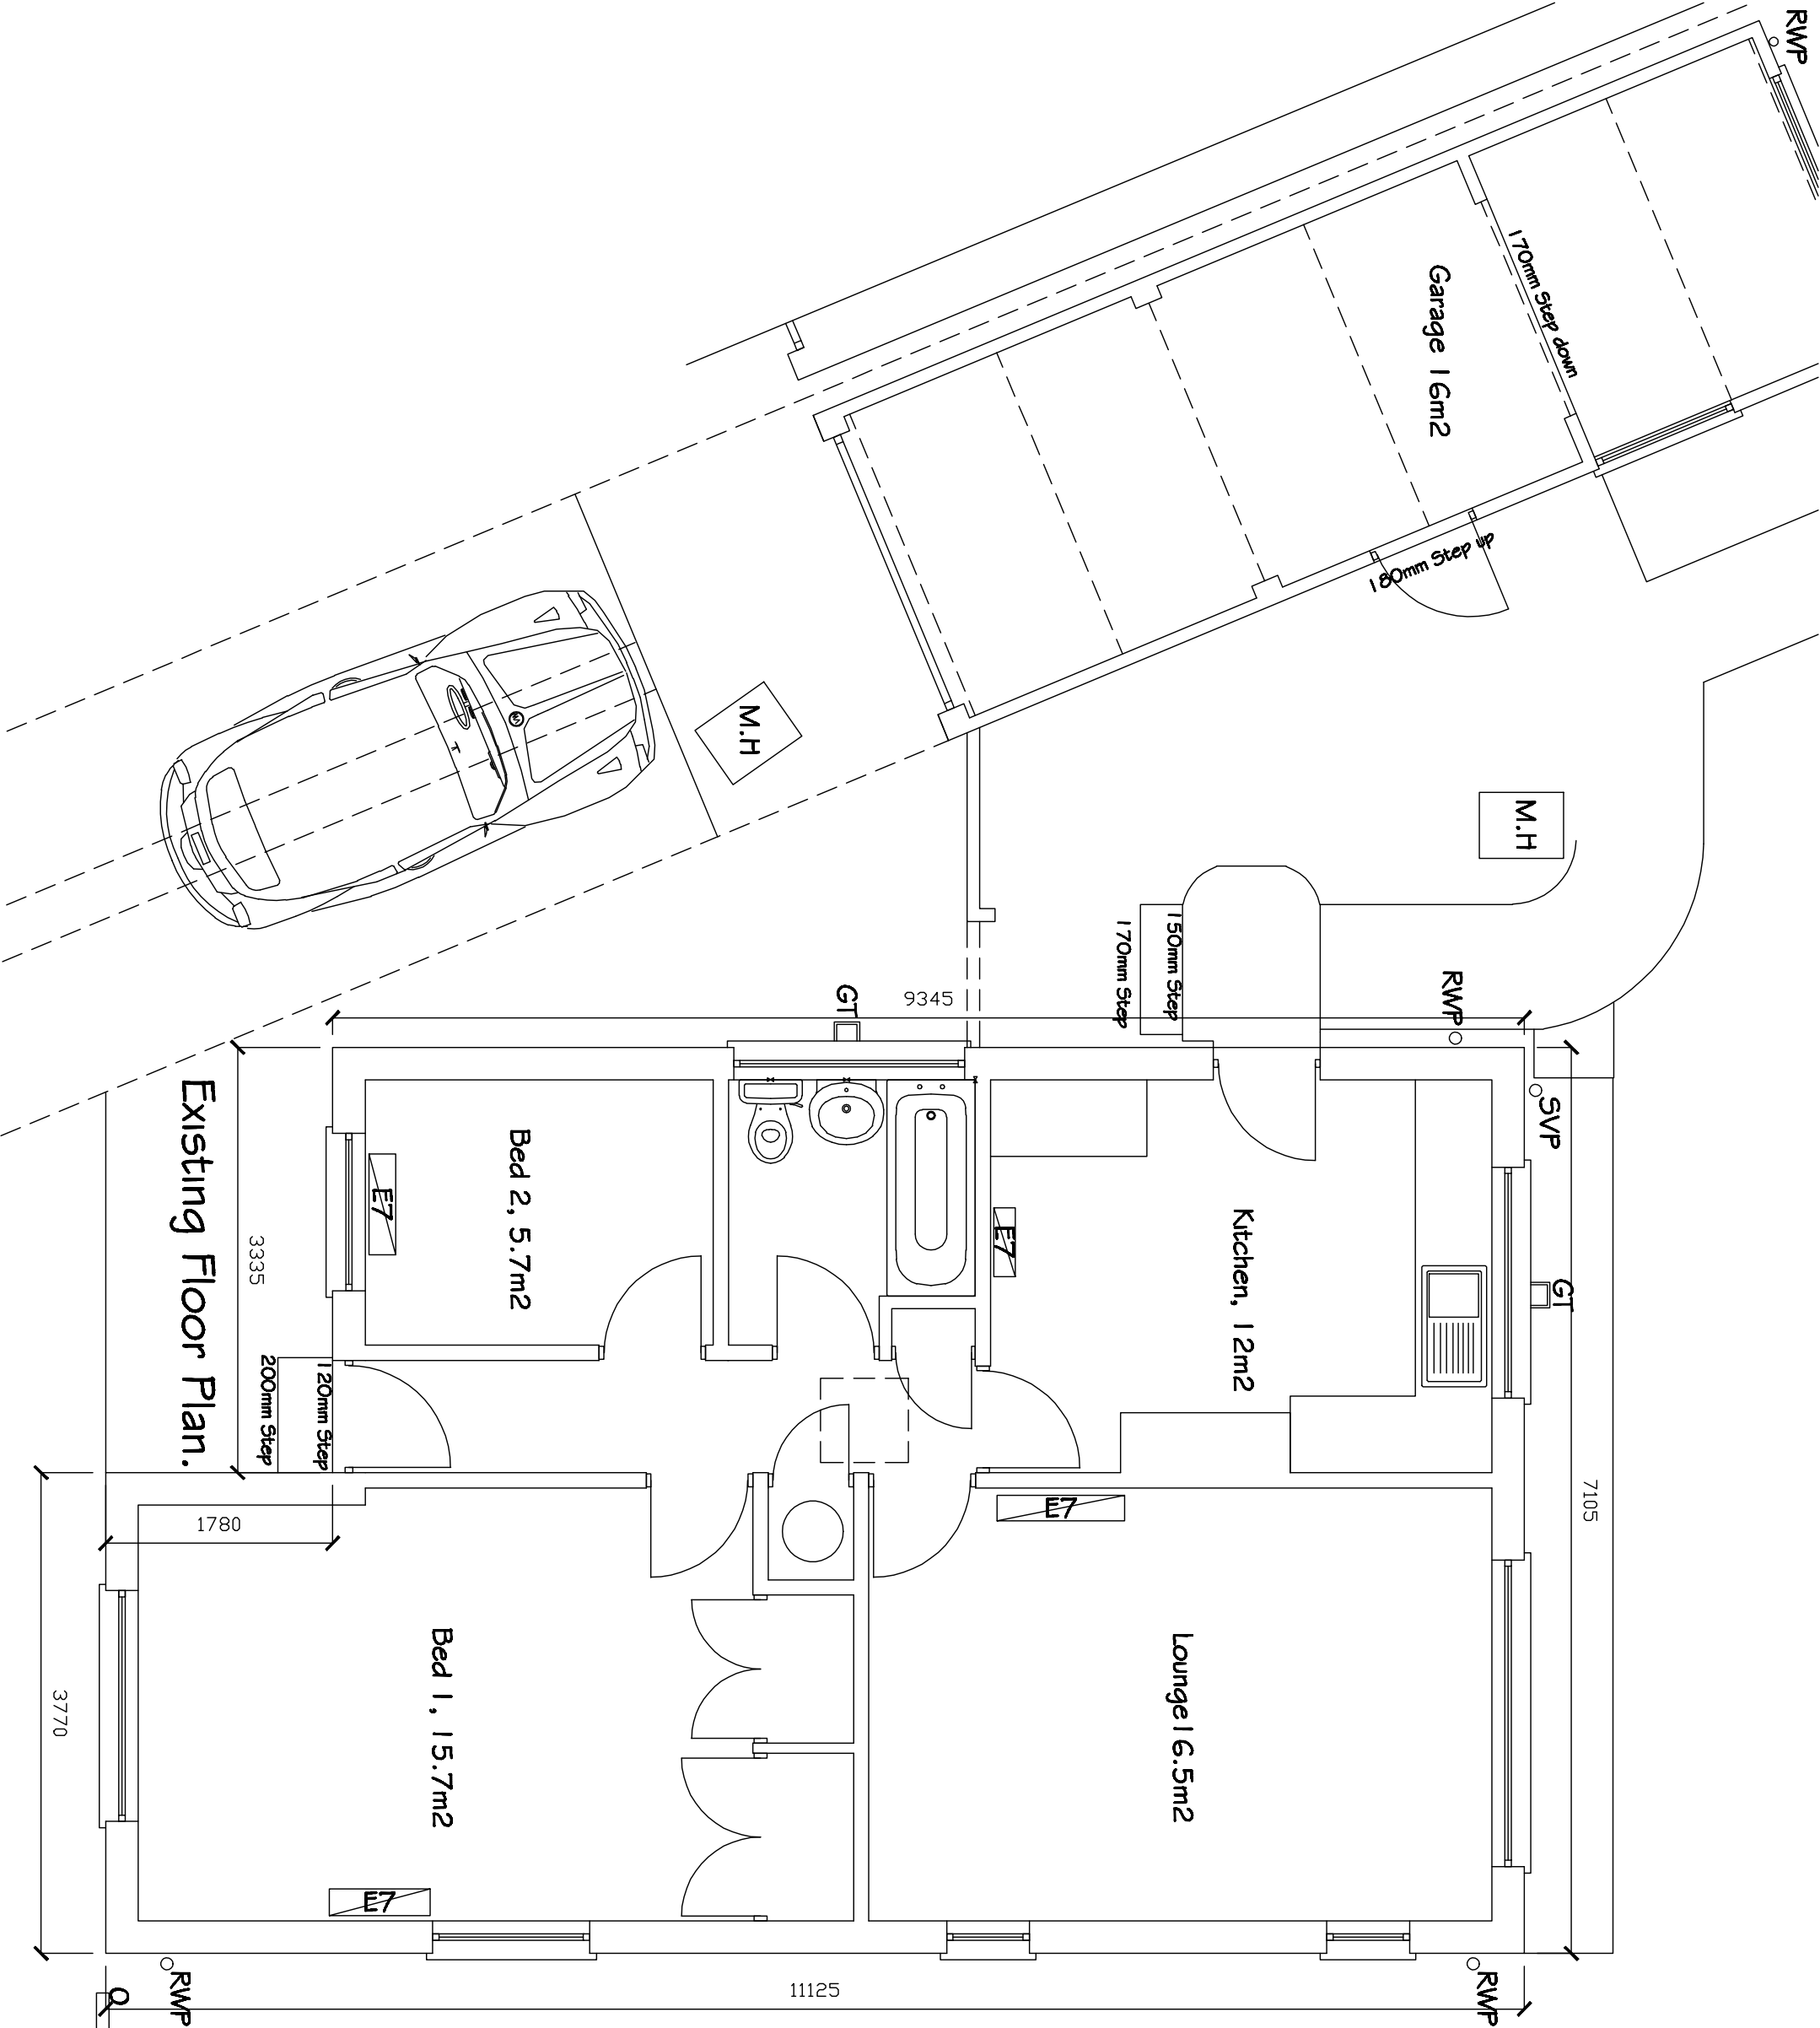

Advance Housing & Support
1 Cygnet Court, High St Witney OX28 1HT.
Proposed Refurbishment works at
119 Silverdale Dr, Watlington, Hants PO7 6DU
Existing Ground Floor Plan.
May 2011 Dwg By Glenn Loftus BSc Hons.
Scale 1:50 Dwg No 100 Rev*.