




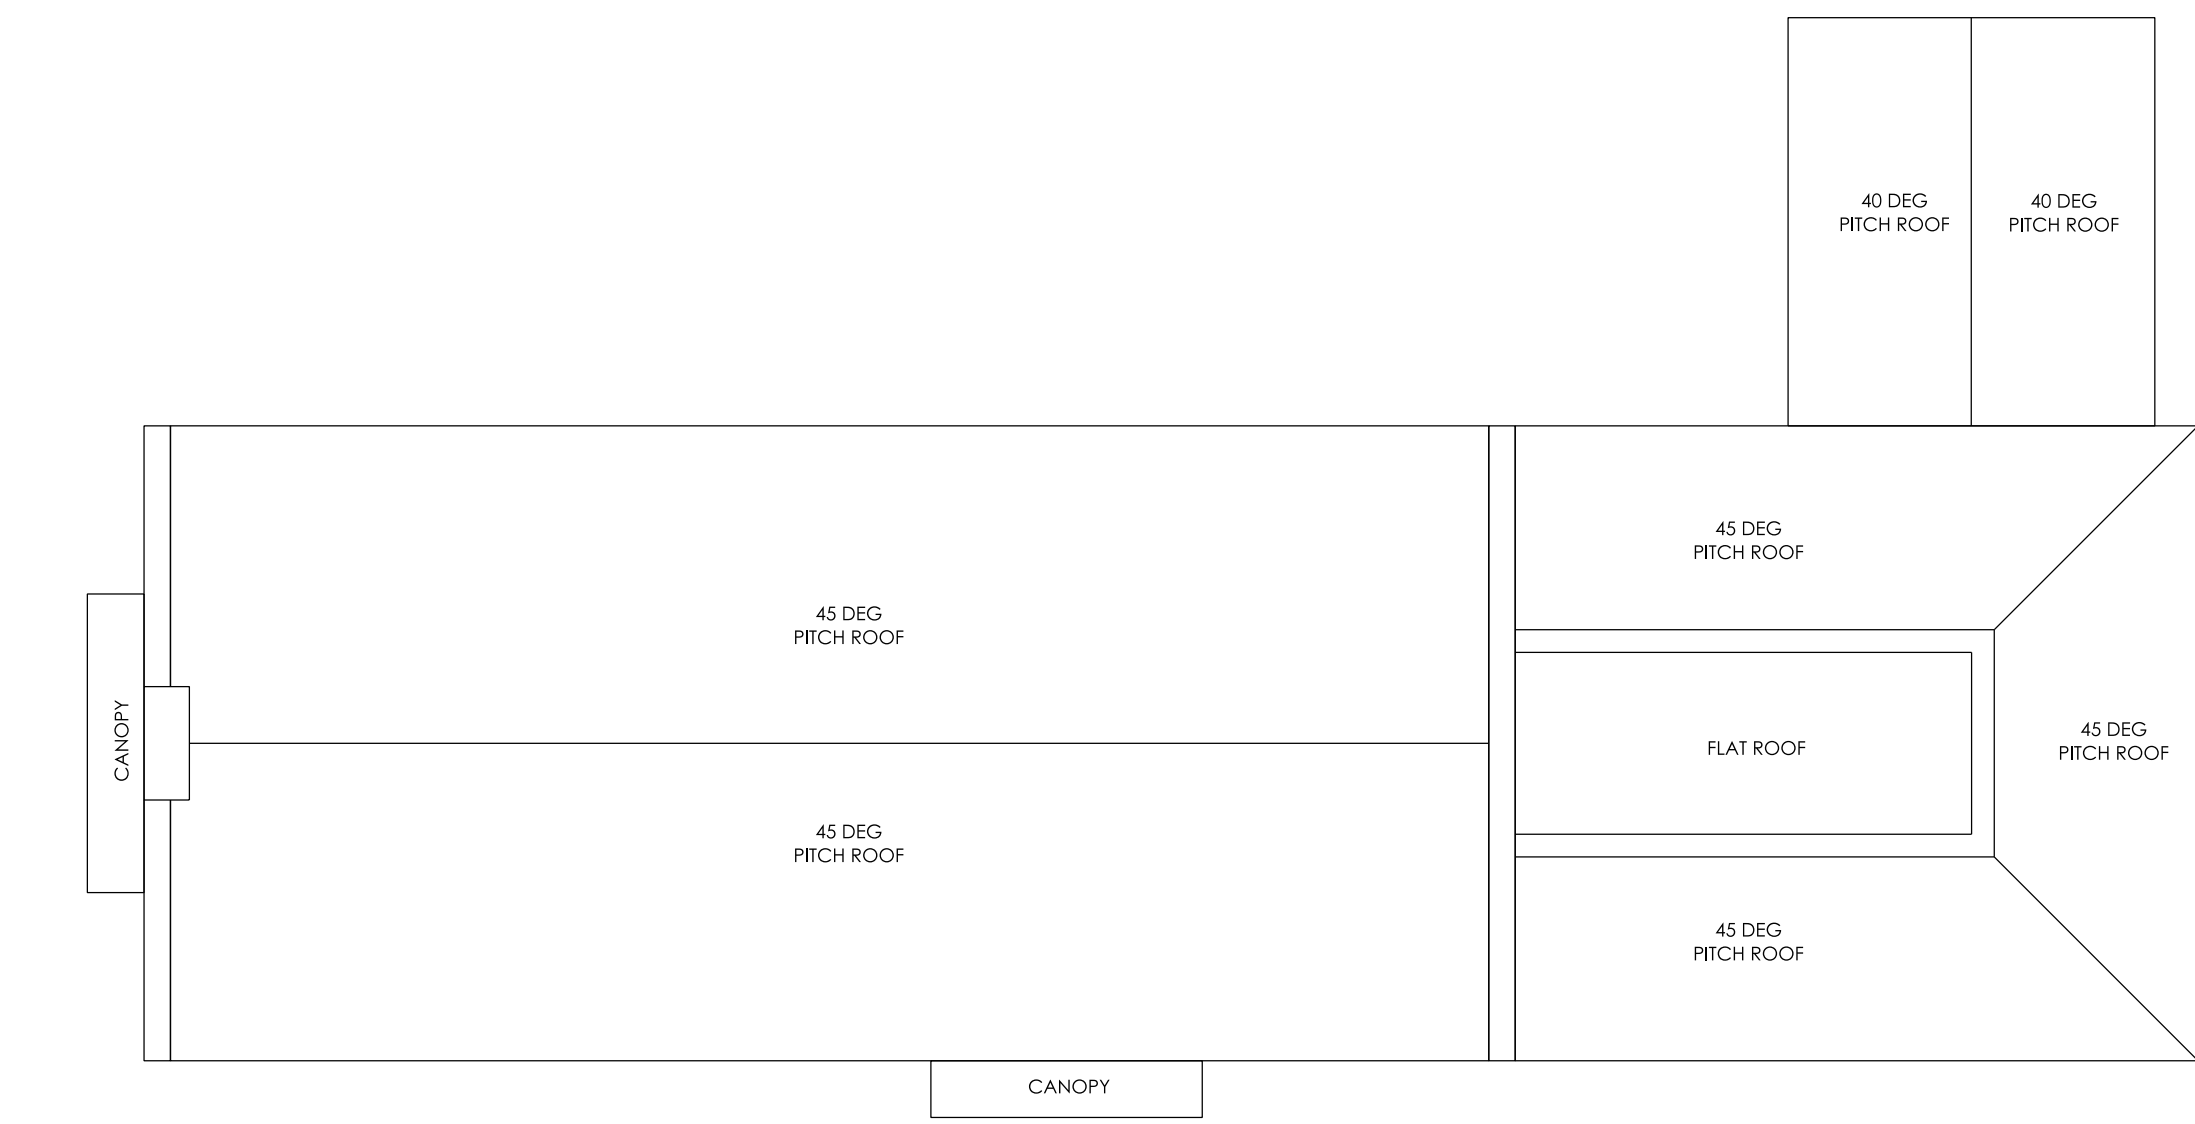

ROOF PLAN

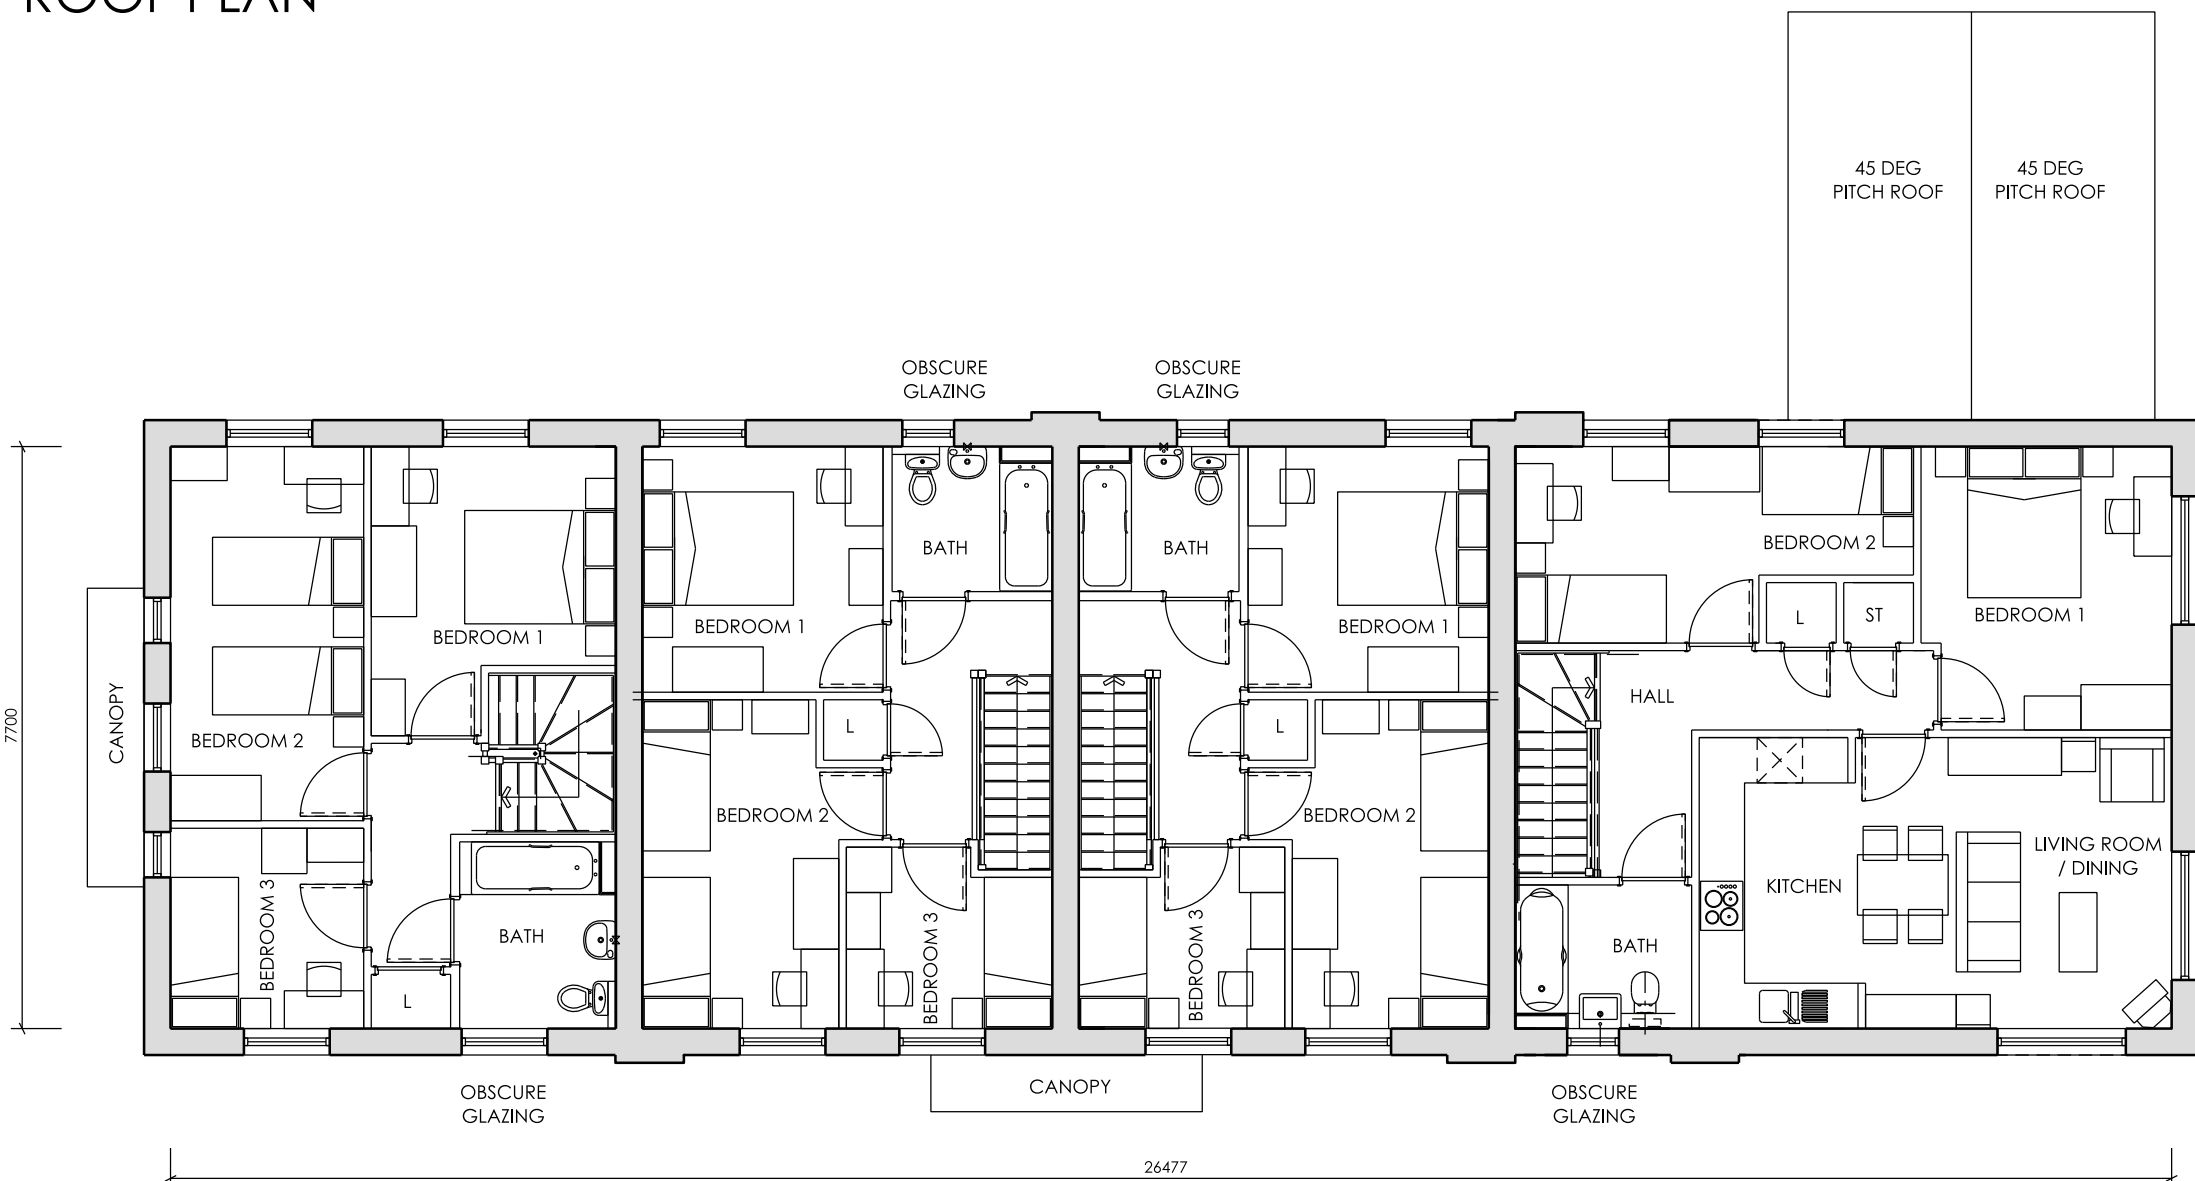

FIRST FLOOR PLAN

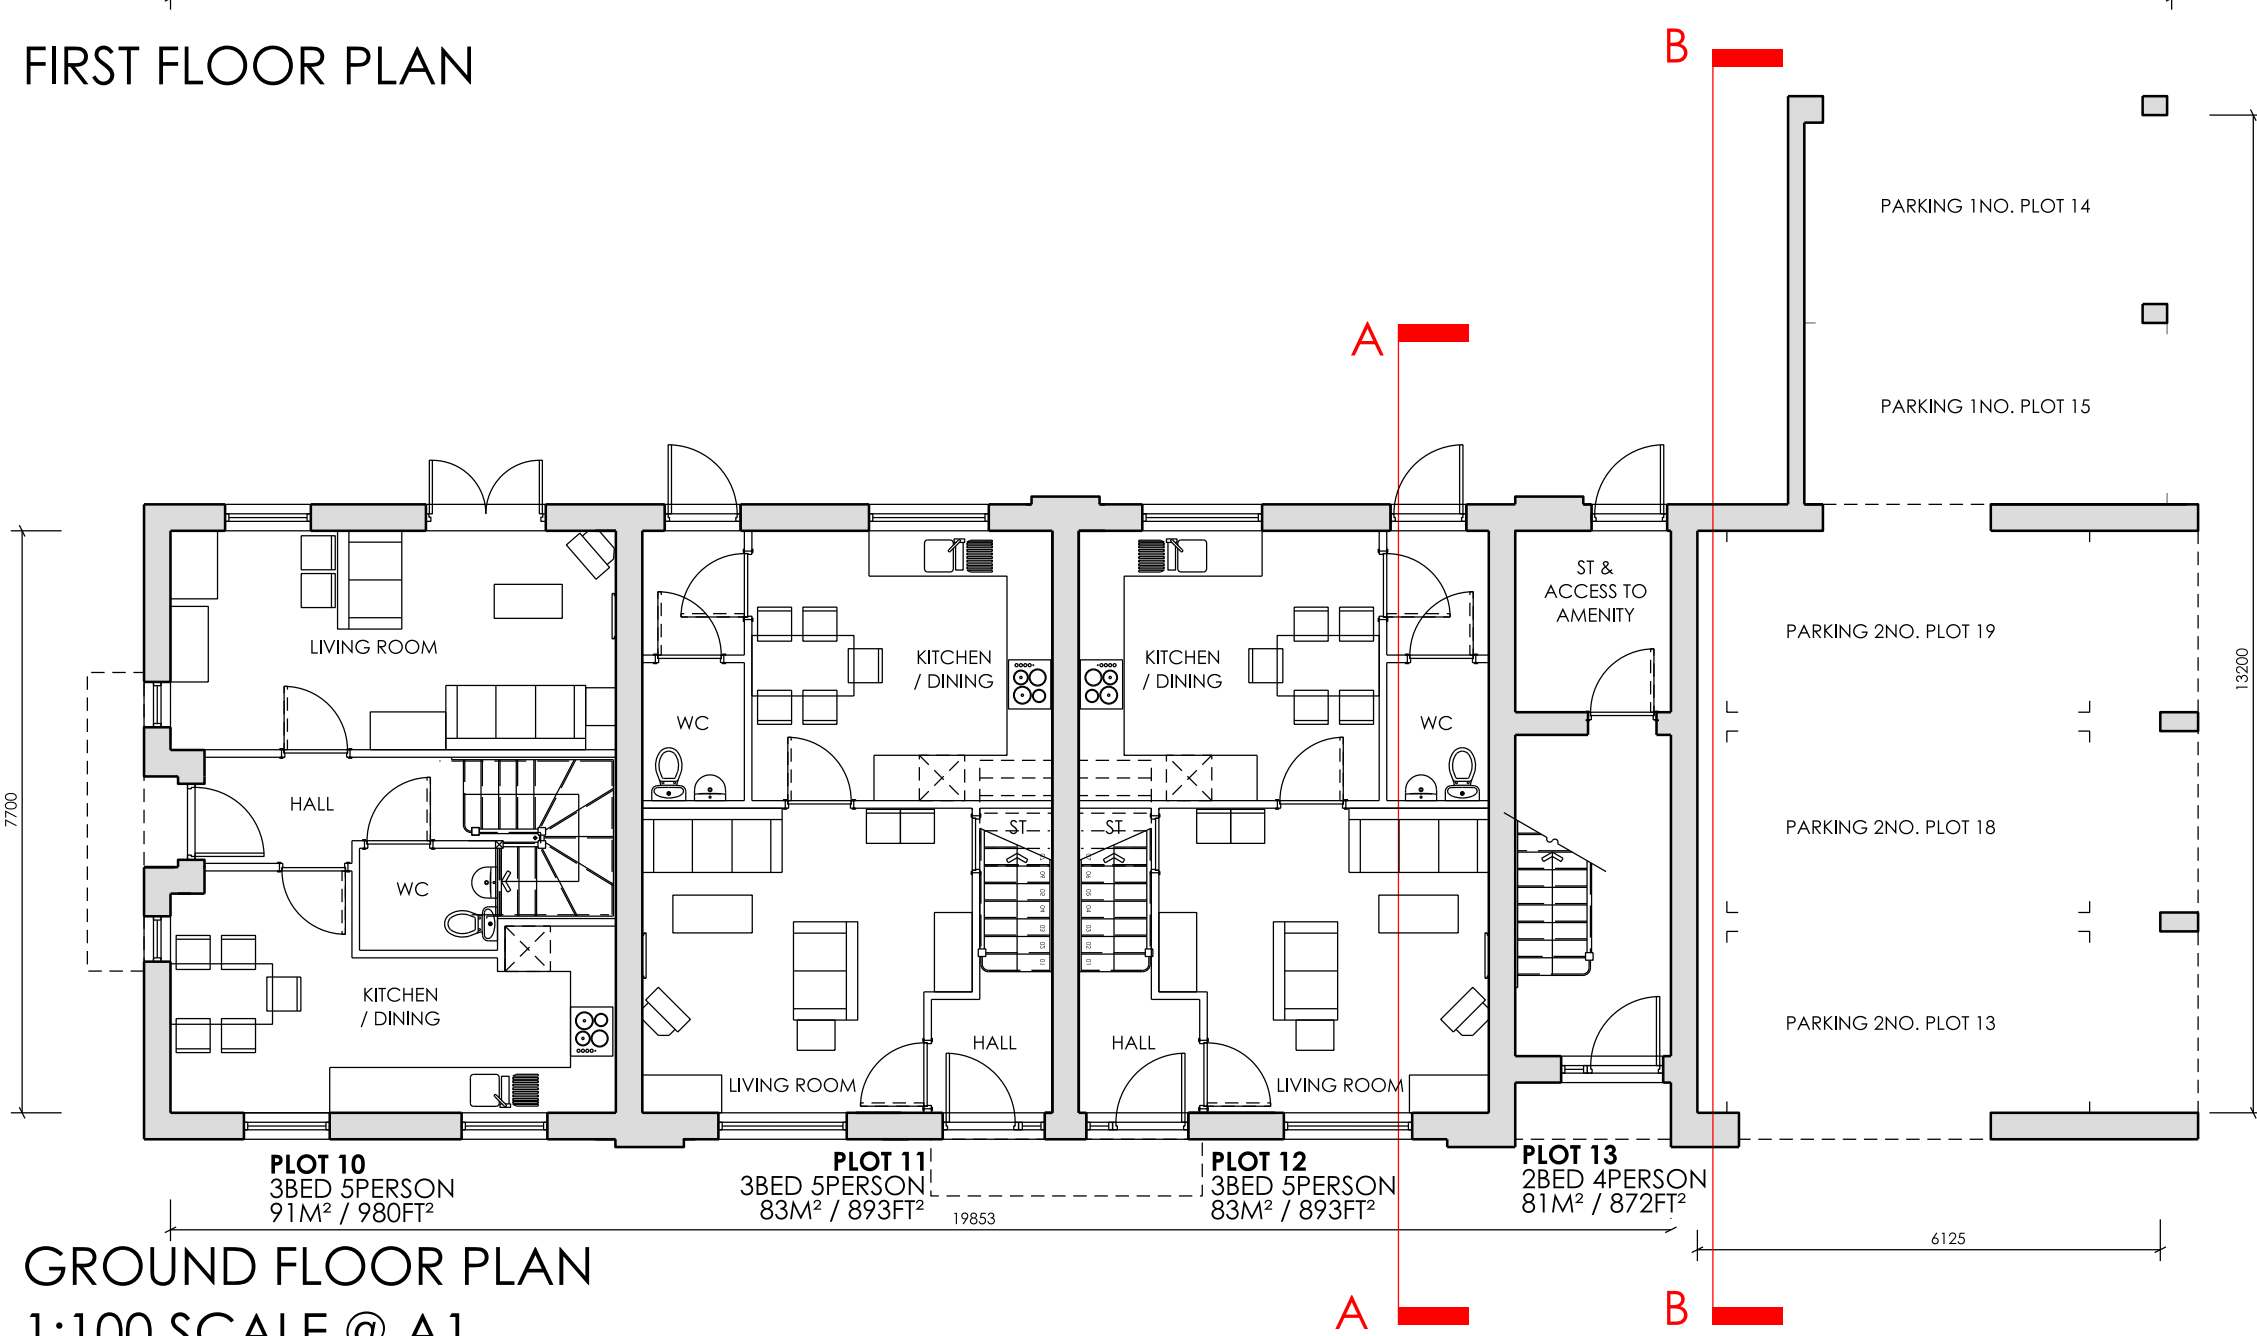


GROUND FLOOR PLAN
1:100 SCALE @ A1

MATERIALS KEY	WALLS	
	01	Multi stock brickwork
	02	Red face brickwork, brick detail, brick header detail
	03	Vertical natural timber cladding
	04	Horizontal dark grey timber cladding
	05	White smooth faced render to key gable features
	06	Pre-cast stone cill, header and stone gable detail
	07	Red brick cill detail
ROOF/EAVES/VERGES/SOFFITS/RAINWATER GOODS		
	10	Blue/black slate with matching ridge + hip slates
	11	Red/brown plain clay tiles
	12	Orange plain clay tiles
	13	Grey pressed metal cappings/ trims to flat roof parapet walls etc
	14	Black UPVC rainwater goods
	15	Grey leadwork
	16	Grey coloured dormers
	17	precast gable top features
	18	White eaves, verge,soffit and bargeboards
	19	Metal chimney flue
WINDOWS/DOOR AND GLAZING SYSTEMS		
	20	White UPVC framed window,doors & glazing systems
	21	Velux roof lights
	22	Grey aluminium/timber composite window and doors
DOORS/PORCHES/GUARDINGS		
	30	Profiled front doors, to style shown
	31	White framed glazed main entrance doors to apartments
	32	Painted profiled/louvered doors and screens to cycles and bin stores etc
	33	Profiled steel garage doors to style shown
	34	Pressed metal fascias to canopies/ porches
	35	Metal railing/guarding to balconies
	36	Painted steel gates/railings
	37	timber feature privacy fence



FRONT ELEVATION

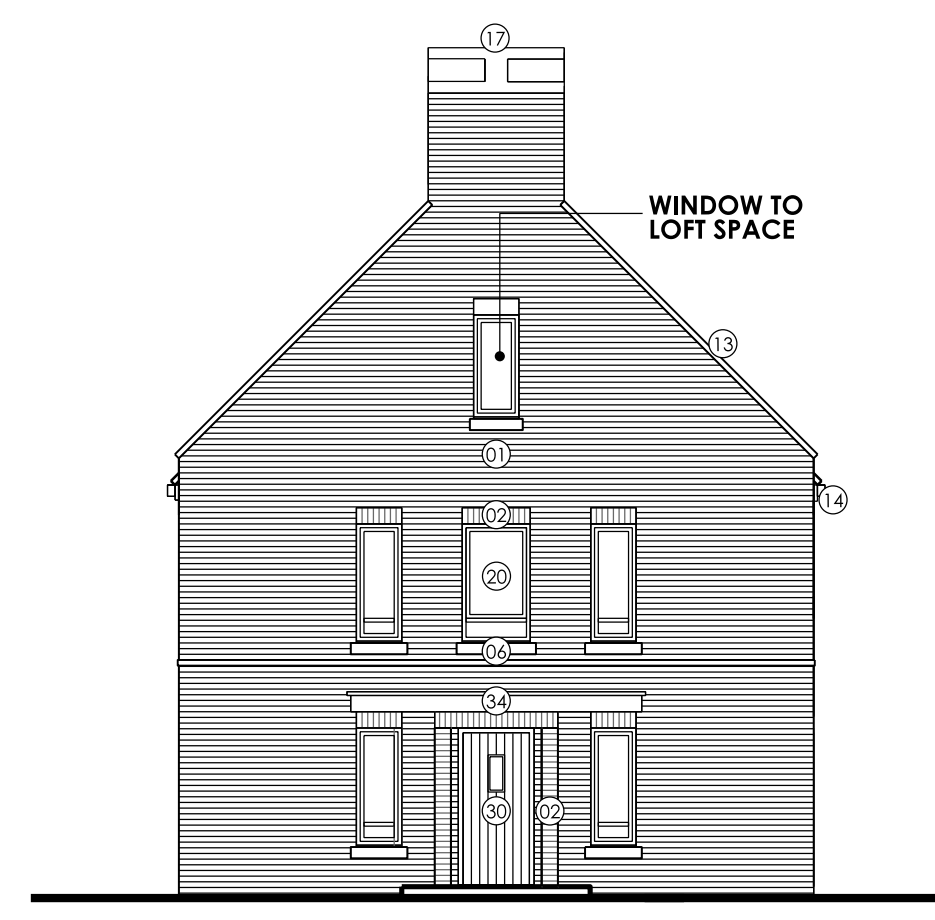


SIDE ELEVATION




REAR ELEVATION





SIDE ELEVATION

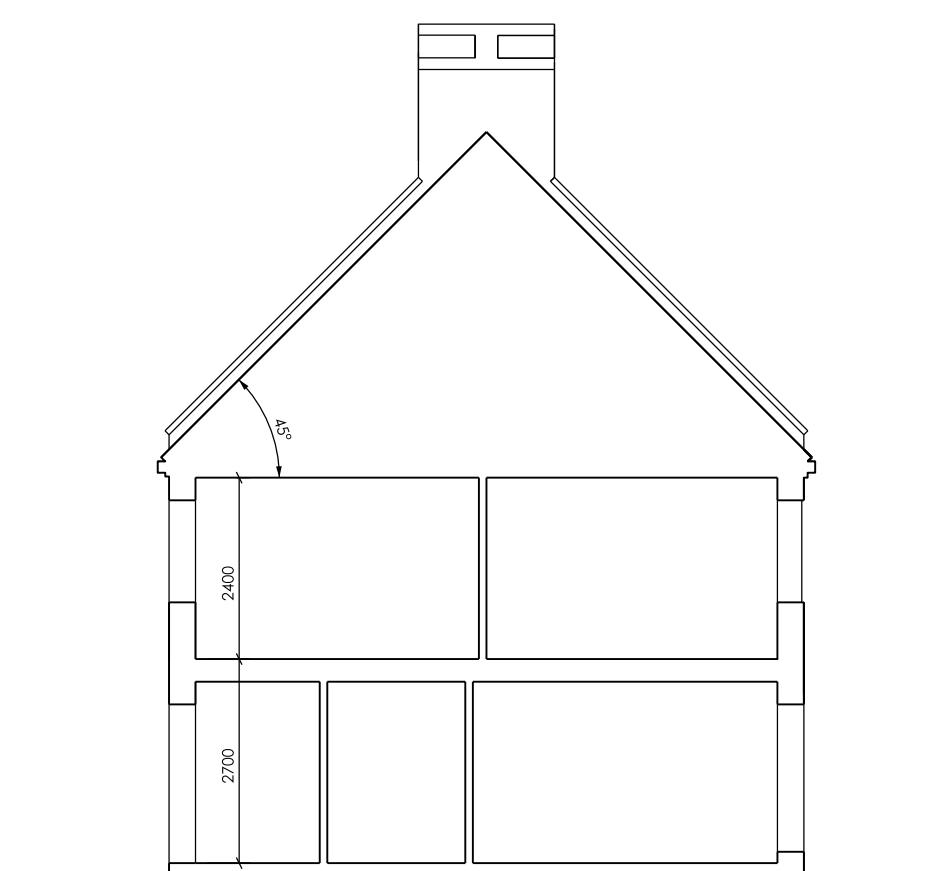

SECTION A-A

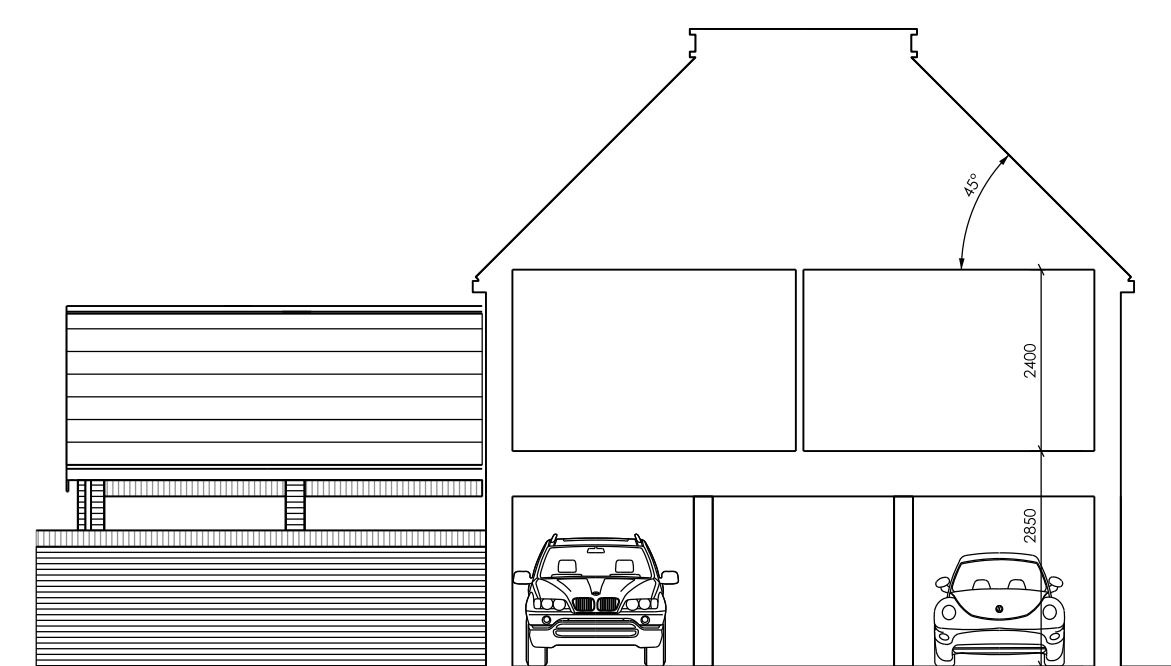

SECTION B-B

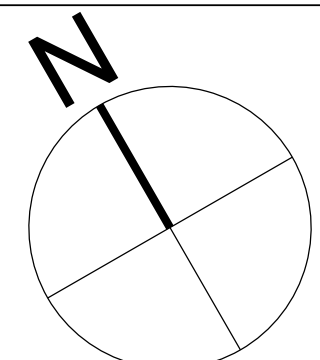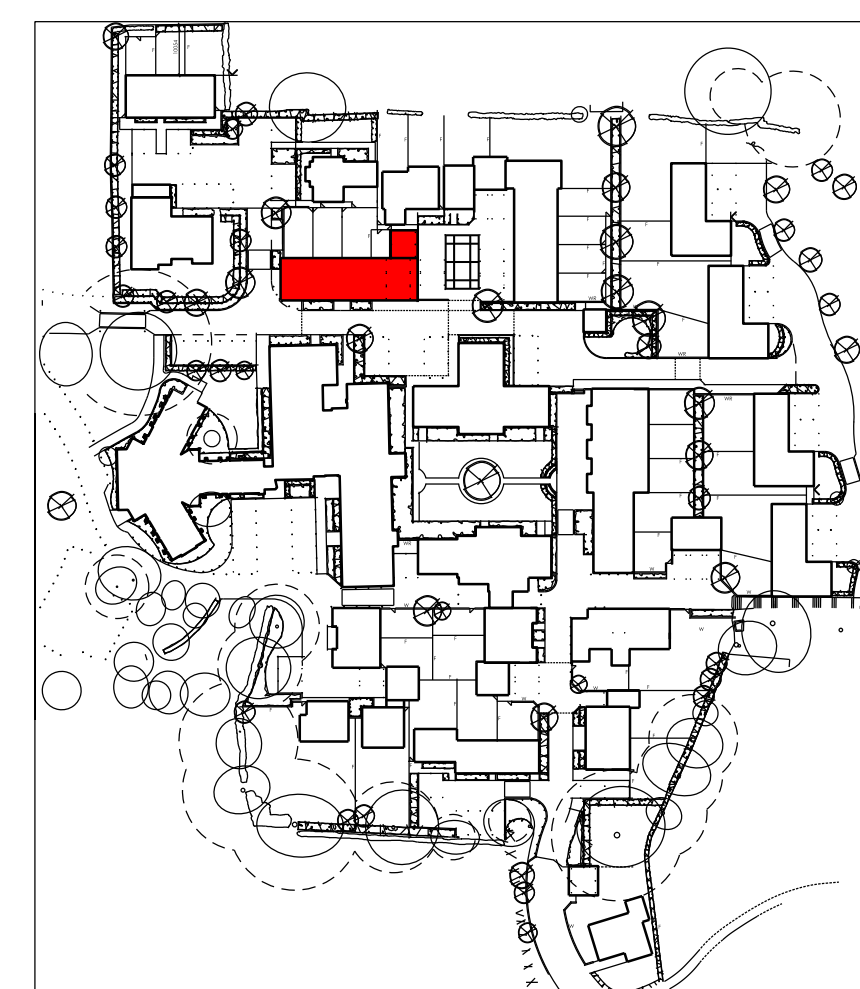

IMPORTANT NOTE FOR USE OF THIS DRAWING: THIS DRAWING HAS BEEN PRODUCED SPECIFICALLY FOR USE ON THIS PROJECT. POPE PRIESTLEY ARCHITECTS CANNOT BE HELD RESPONSIBLE FOR RE-USE OF THIS INFORMATION BY OTHERS FOR ANY PURPOSE OTHER THAN FOR WHICH IT IS SPECIFICALLY INTENDED. THIS DRAWING REFLECTS STANDARDS AGREED FOR THIS PROJECT AND CURRENT AT THE TIME OF PRODUCTION AND WILL NOT BE UPDATED IN ACCORDANCE WITH CHANGING LEGISLATION AND/ OR OTHER REQUIREMENTS.

SCALE BAR = 10mm INTERVALS AT TRUE SCALE

POPE PRIESTLEY ARCHITECTS	
ARCHITECTURE TOWN PLANNING URBAN DESIGN	
FERRY HOUSE, CANUTE ROAD, SOUTHAMPTON, HAMPSHIRE, SO14 3FJ. T: +44 (0)23 80335228 F: +44 (0)23 80632886 E: info@popepriestley.co.uk	
CONTRACTORS MUST CHECK ALL DIMENSIONS ON SITE. ONLY PEASSED DIMENSIONS ARE TO BE WORKED FROM. DIMENSIONS MUST BE REPORTED TO THE ARCHITECT BEFORE PROCEEDING. DRAWING HAS BEEN PREPARED IN ACCORDANCE WITH THE DIMENSIONS SHOWN. DIMENSIONS SHOWN ARE TO BE WORKED FROM. DIMENSIONS SHOWN ARE TO BE WORKED FROM. DIMENSIONS SHOWN ARE TO BE WORKED FROM.	
S1 MICHAELS CONVENT LONDON ROAD WATERLOOVILLE HAMPSHIRE	
BLOCK D AFFORDABLE PLANS, SECTIONS & ELEVATIONS PLOTS 10,11,12,13	
PLANNING ISSUE	SCALE B-A1 1:100
DATE MAY 2012	AUTHOR -
CHECK -	DRAWING NO. PP1144/ 123-00
REVISION P1	