
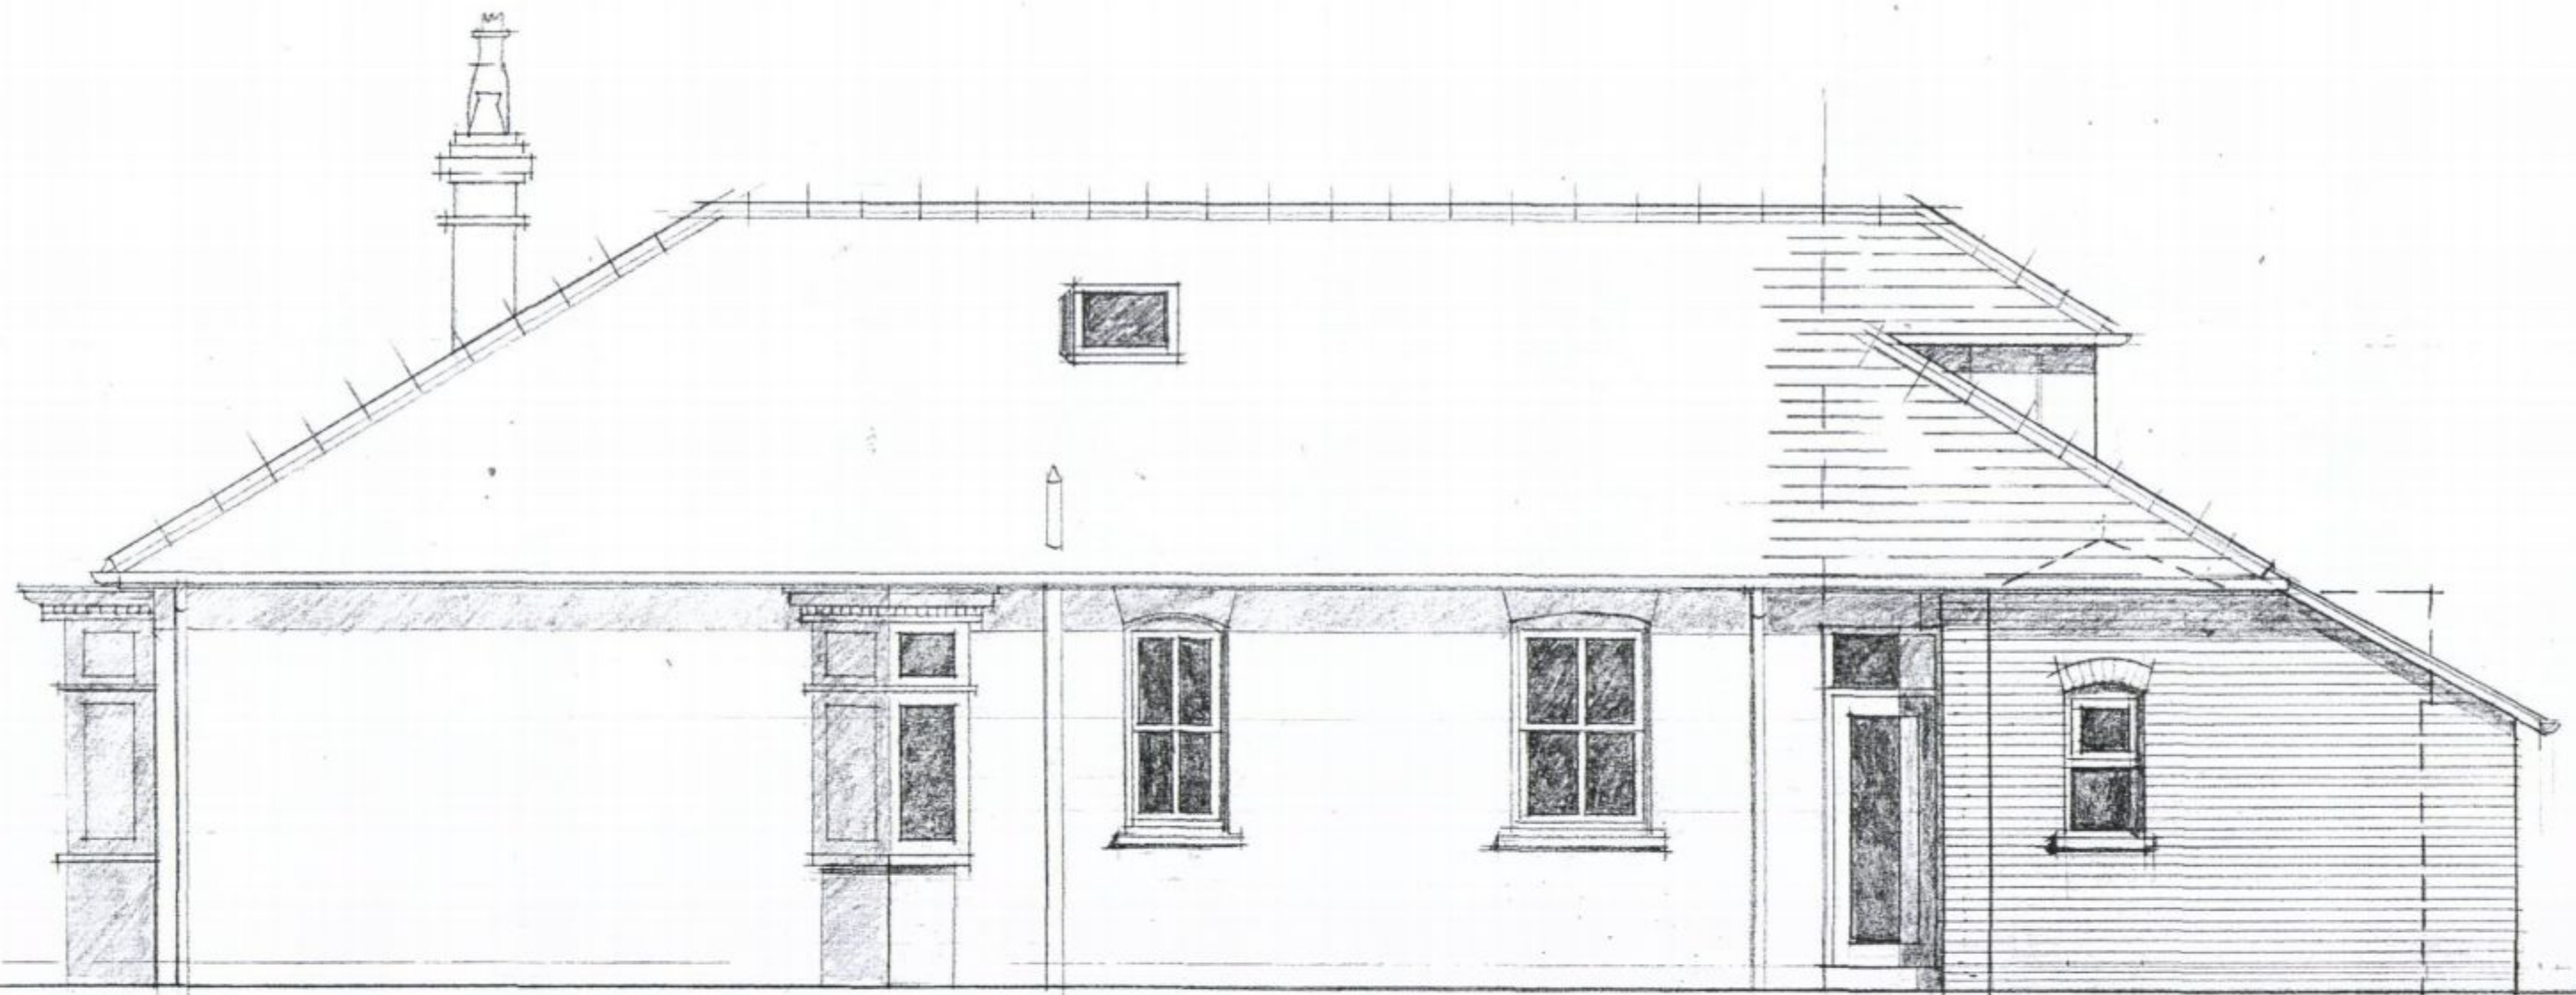


APPROVED

HAVANT BOROUGH
COUNCIL
08 AUG 2011
RECEIVED

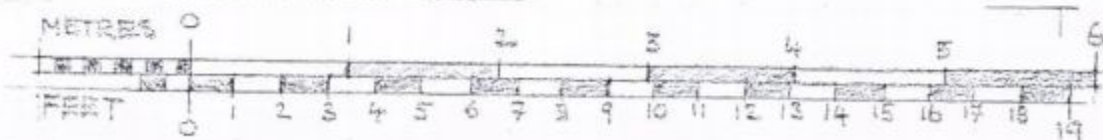

ALTERATIONS TO 20 ORCHARD ROAD HAVANT
NORTH ELEVATION AS PROPOSED
SCALE 1:50 | DATE MAY 2011 | DWG N° AP005/