
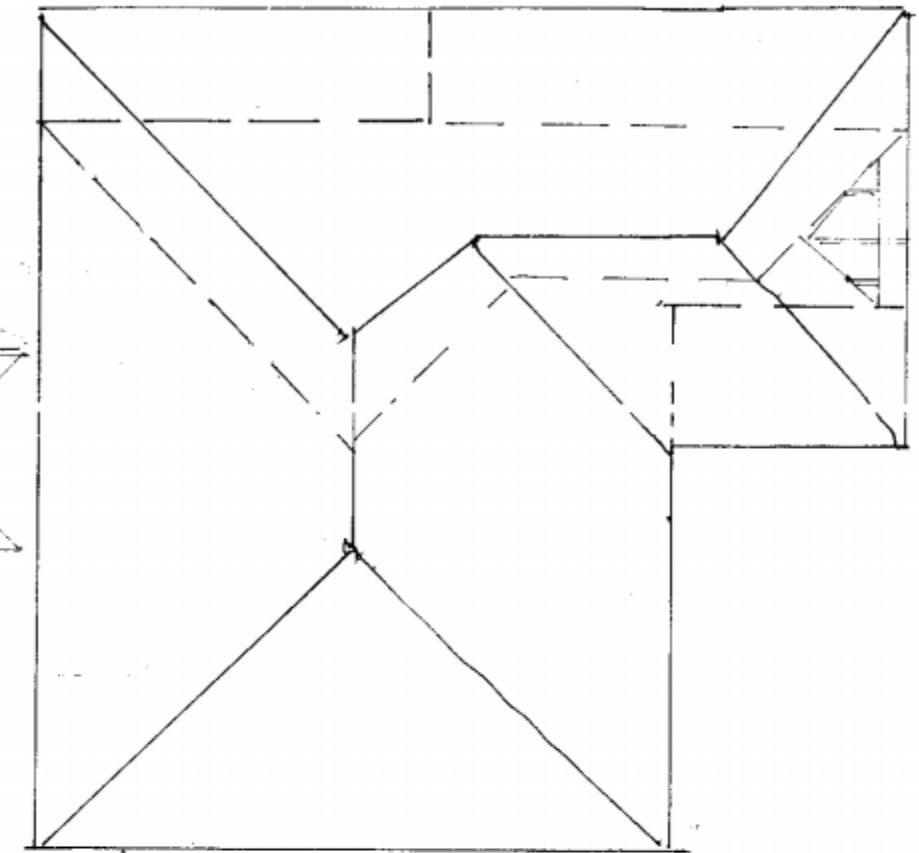


10/73011/001

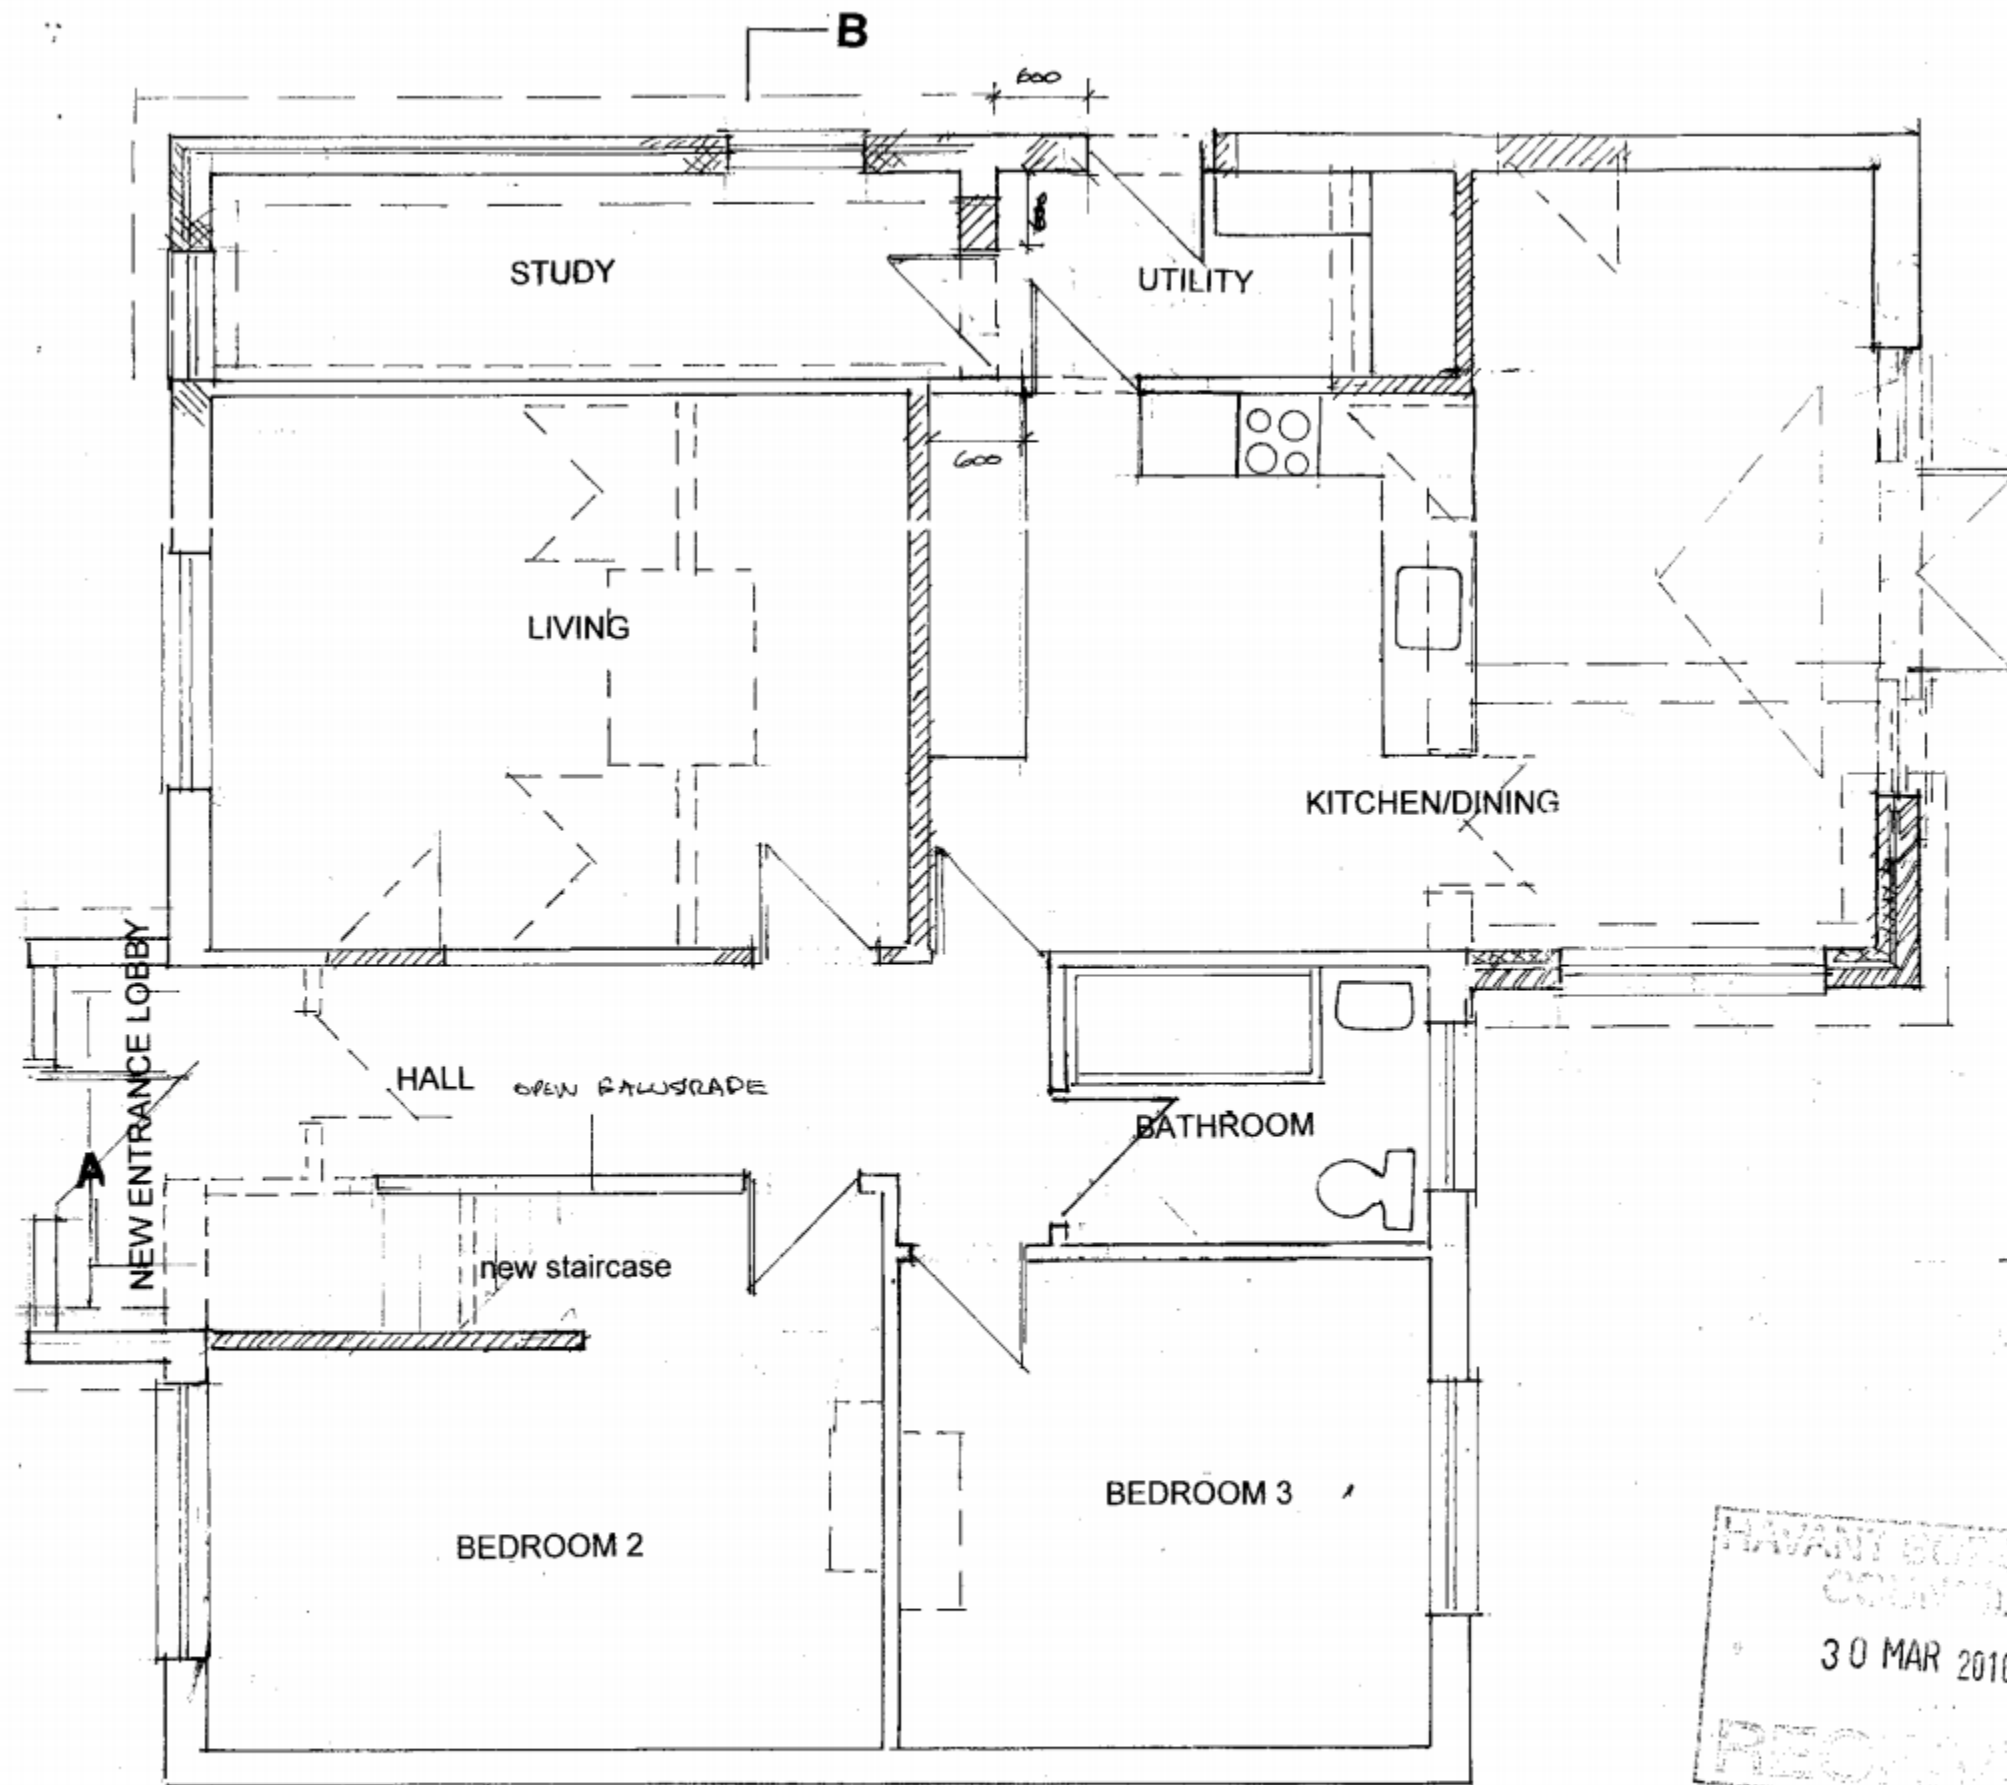


ROOF PLAN

A

--- existing wall removed
 /// new work

PROPOSED GROUND FLOOR PLAN

B

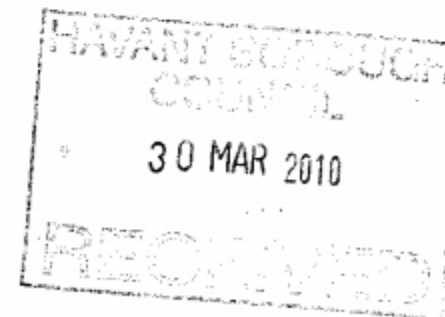

John Groom Chartered Architect
 32A High Street, Emsworth, Hampshire PO10 7AW
 T 01243 372560 M 07780 997563
johngroom@freeuk.com
www.johngroomarchitect.co.uk
 JOB: Extension & conversion
 LOCATION: 38 Beach Road, Emsworth
 DRG TITLE: Ground floor and roof plans
 SCALE: 1:50 1:100 DRAWN: JG
 DRG NO: 09/225/1A DATE: 27 10 09