


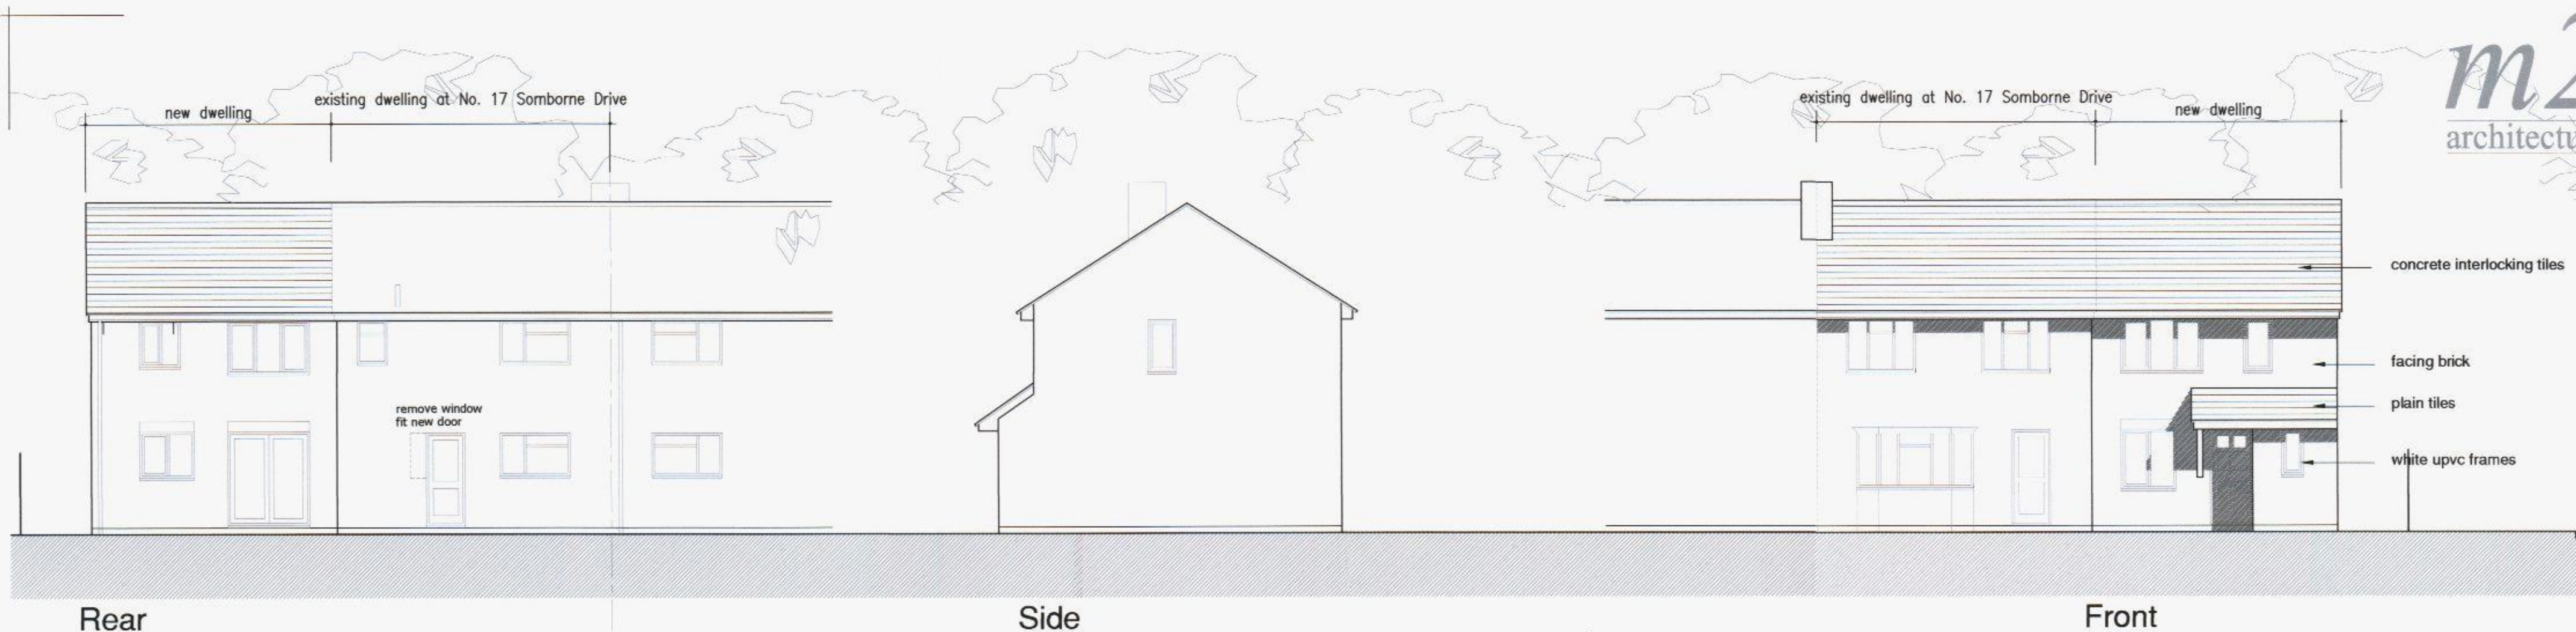


Proposed Section



Ground Floor Plan



First Floor Plan

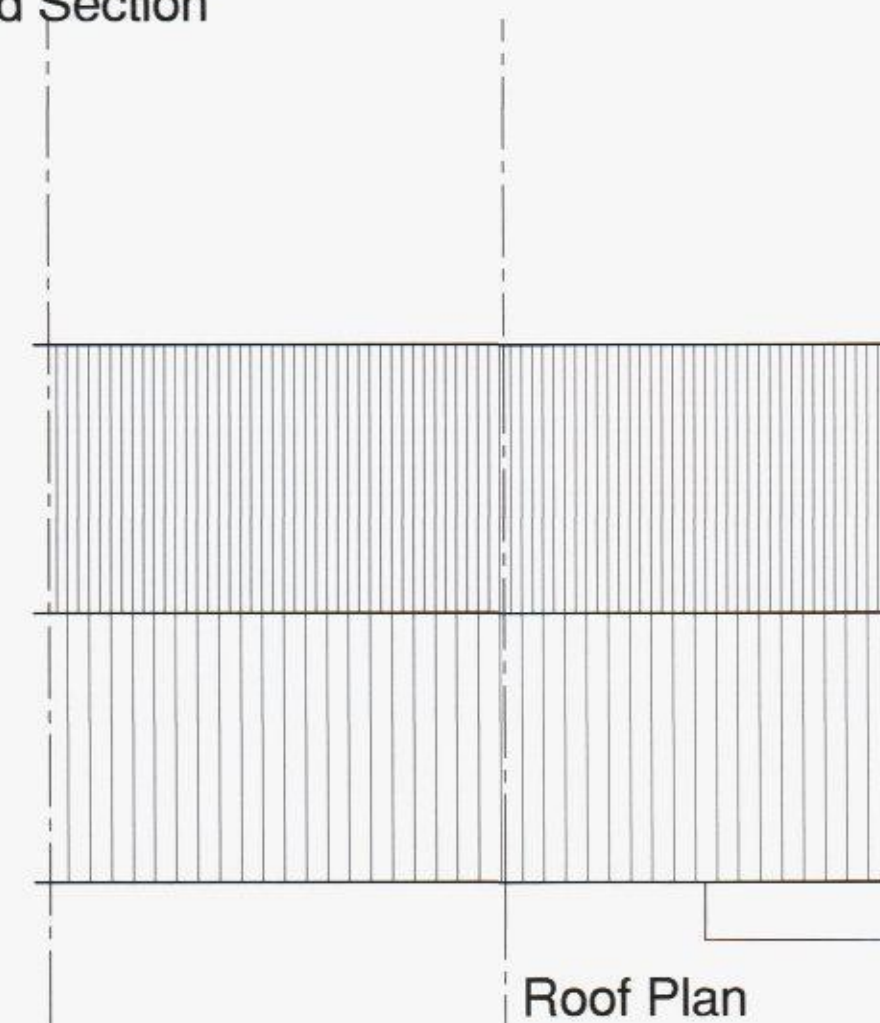

Rev	Description	Dwn / Date	Chk / Date
A	Rear door added to elevation	rmw 10.05.12	Chk / Date
-	Original Issue		

This drawing is copyright and must not be disclosed to third parties without permission
Scaled dimensions are not to be used for construction

4 Queensgate
Queens Road
Fareham
Hampshire
PO16 0NW

Tel: 01329 288911
Fax: 01329 221913
E-mail: admin@m2architecture.com

PROJECT

Proposed New Dwelling on Land Adjacent
17 Somborne Drive
Havant

CLIENT

G Hughes

DRAWING TITLE

Proposed Plans, Elevations

PROJECT NO.	DRAWING NO.	REV.	SCALE
10022	100	A	1:100