




Existing Rear Elevation (North)

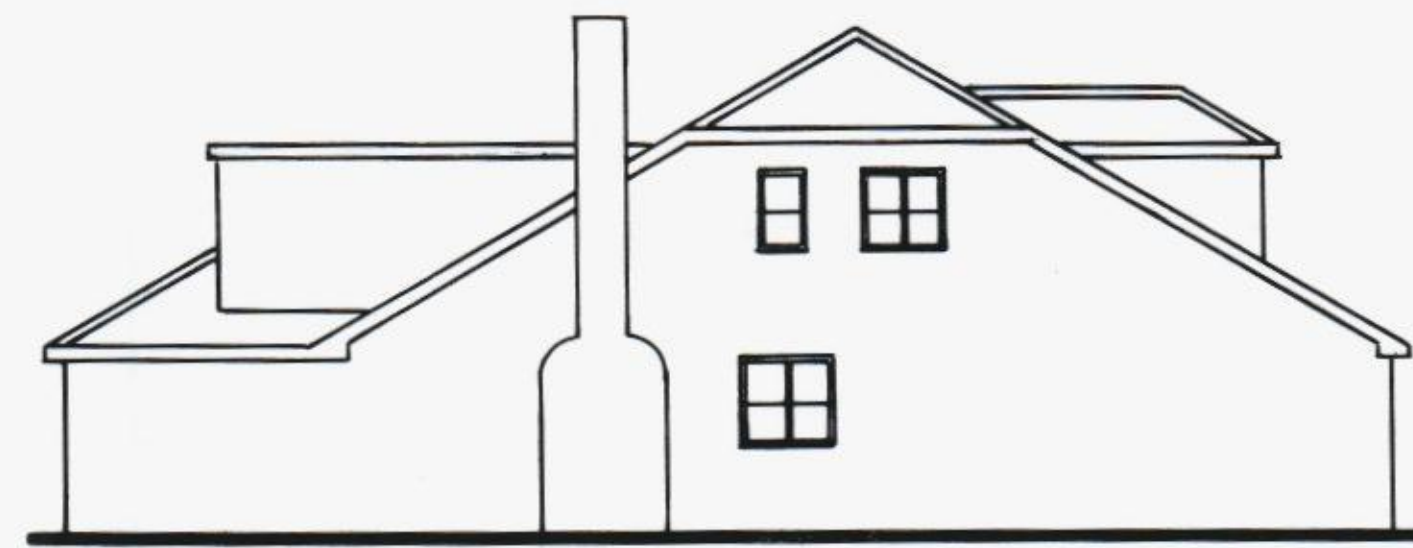


Existing Side Elevation (West)



Existing Side Elevation (East)




Proposed Rear Elevation (North)

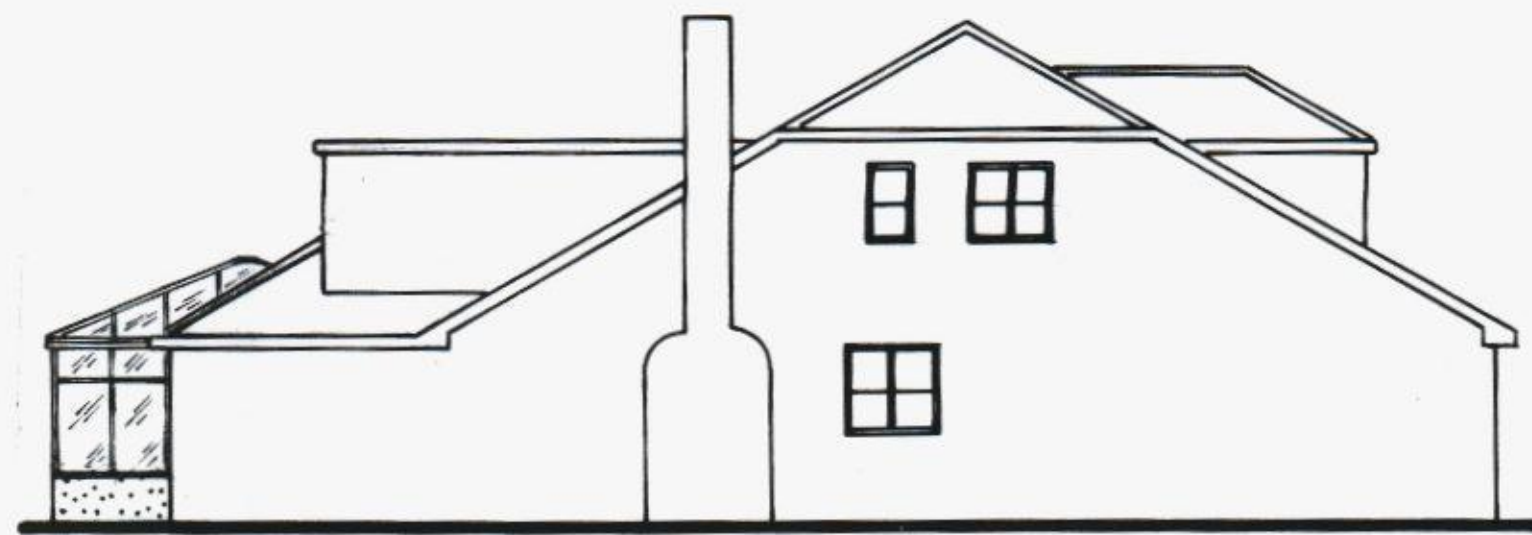


Proposed Side Elevation (West)



Proposed Side Elevation (East)

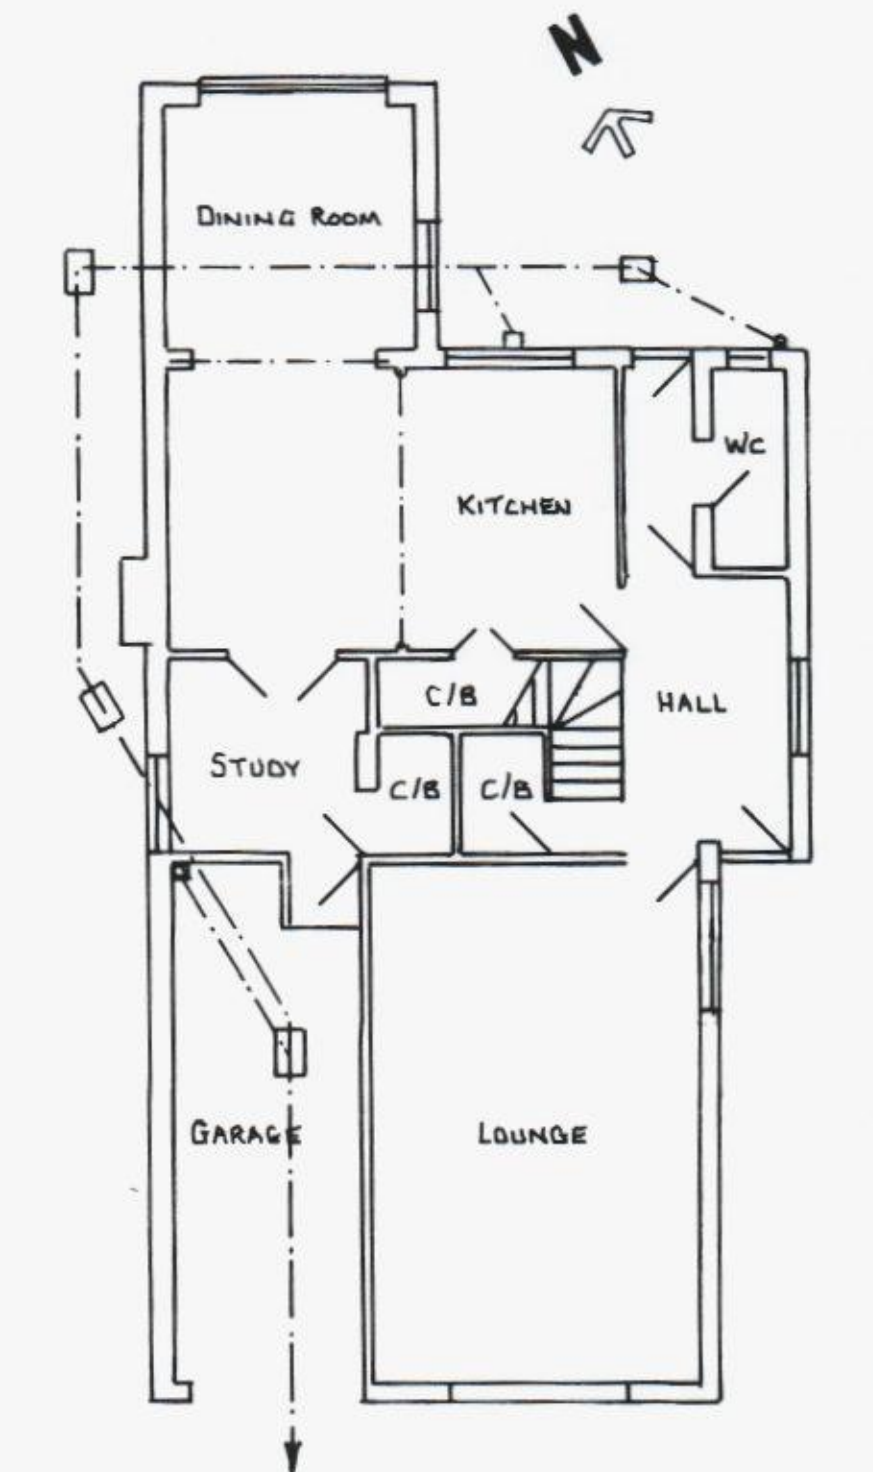

Existing Ground Floor Plan

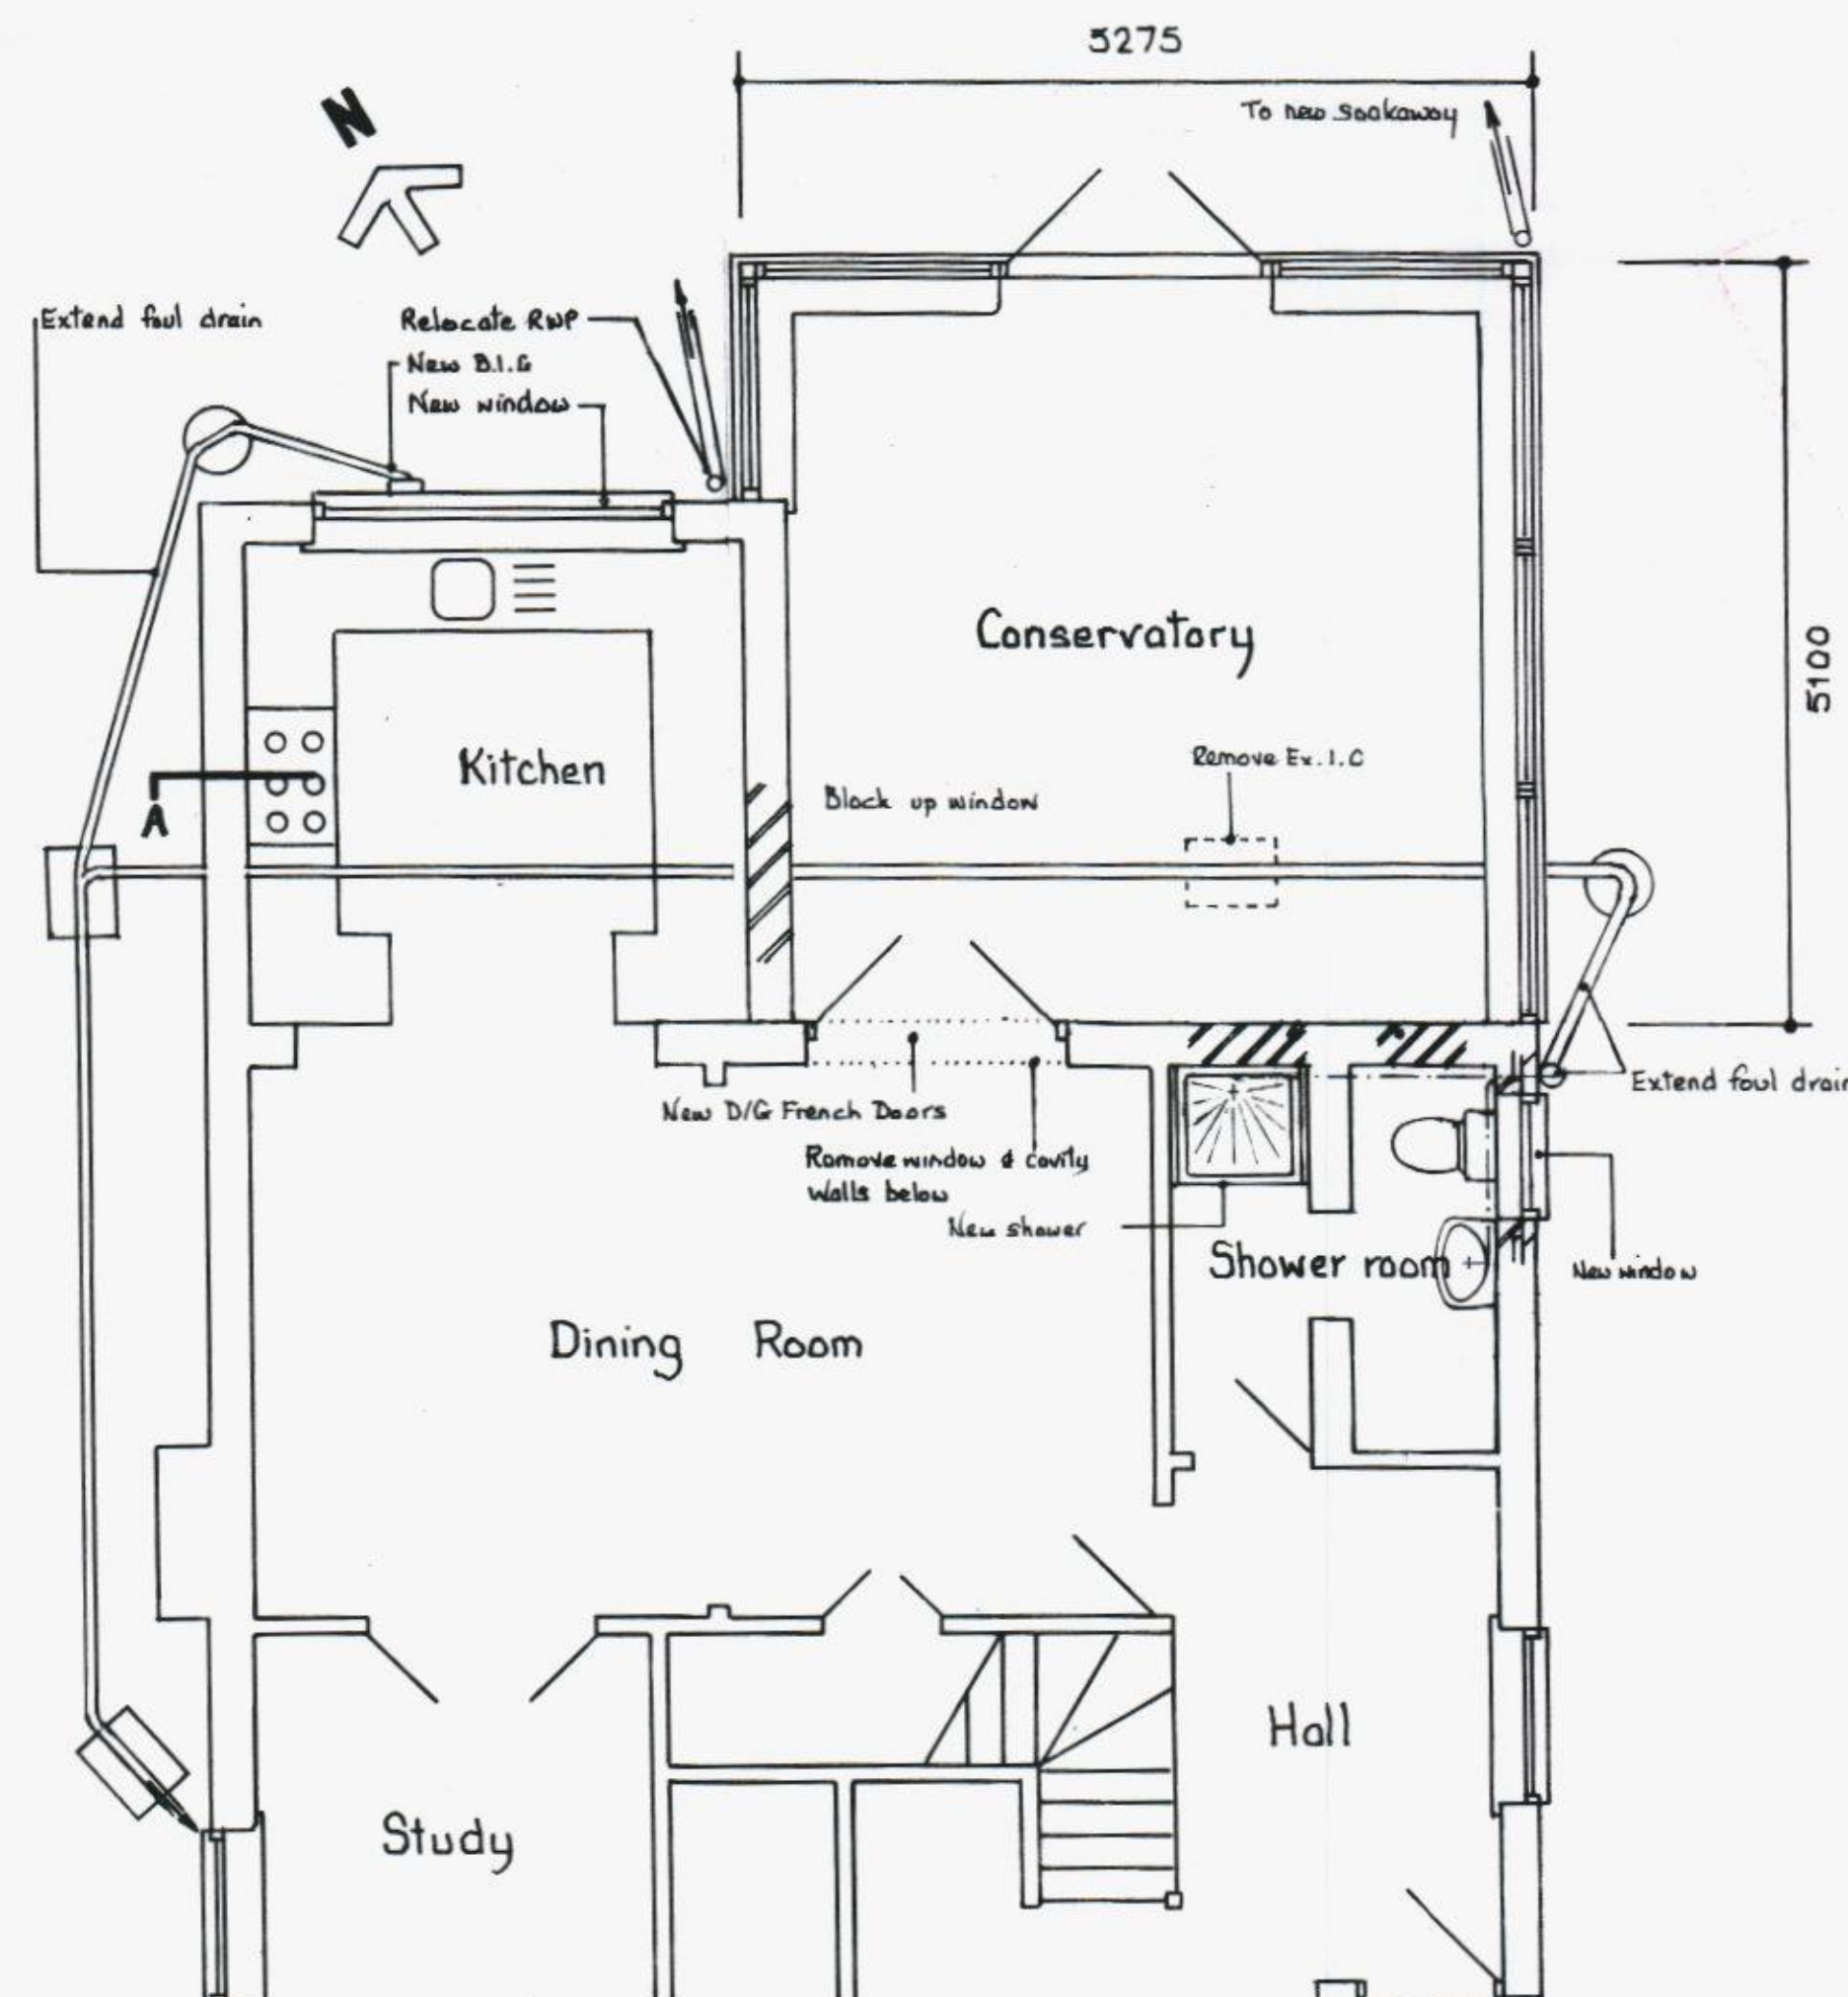

Proposed Ground Floor Plan



Location Plan 1:1250



Site Plan 1:500



Scale Bars

Ordinance Survey Licence No 100045286	
D	
C	
B	
A	
DATE	REVISIONS
CLIENT: Mr & Mrs Roseblade	
SITE: 44 Kings Road, Cowplain, Waterlooville, Hants, PO8 8UR	
PROPOSAL: Proposed Rear Conservatory And Alterations	
DRAWN BY: S C P Designs 11 Yew Tree Gardens, Denmead, Waterlooville, Hants, PO7 6LH	
Office: 023 92 255916 Mobile: 07854 168 351	
ALL DIMENSIONS TO BE CHECKED ON SITE Scale: 1:100 - 1:50	
Date: 28th July, 2012	
Drawing No: 3652 - 1/1	REV

