


HAVANT BOROUGH COUNCIL
25 MAY 2012
RECEIVED

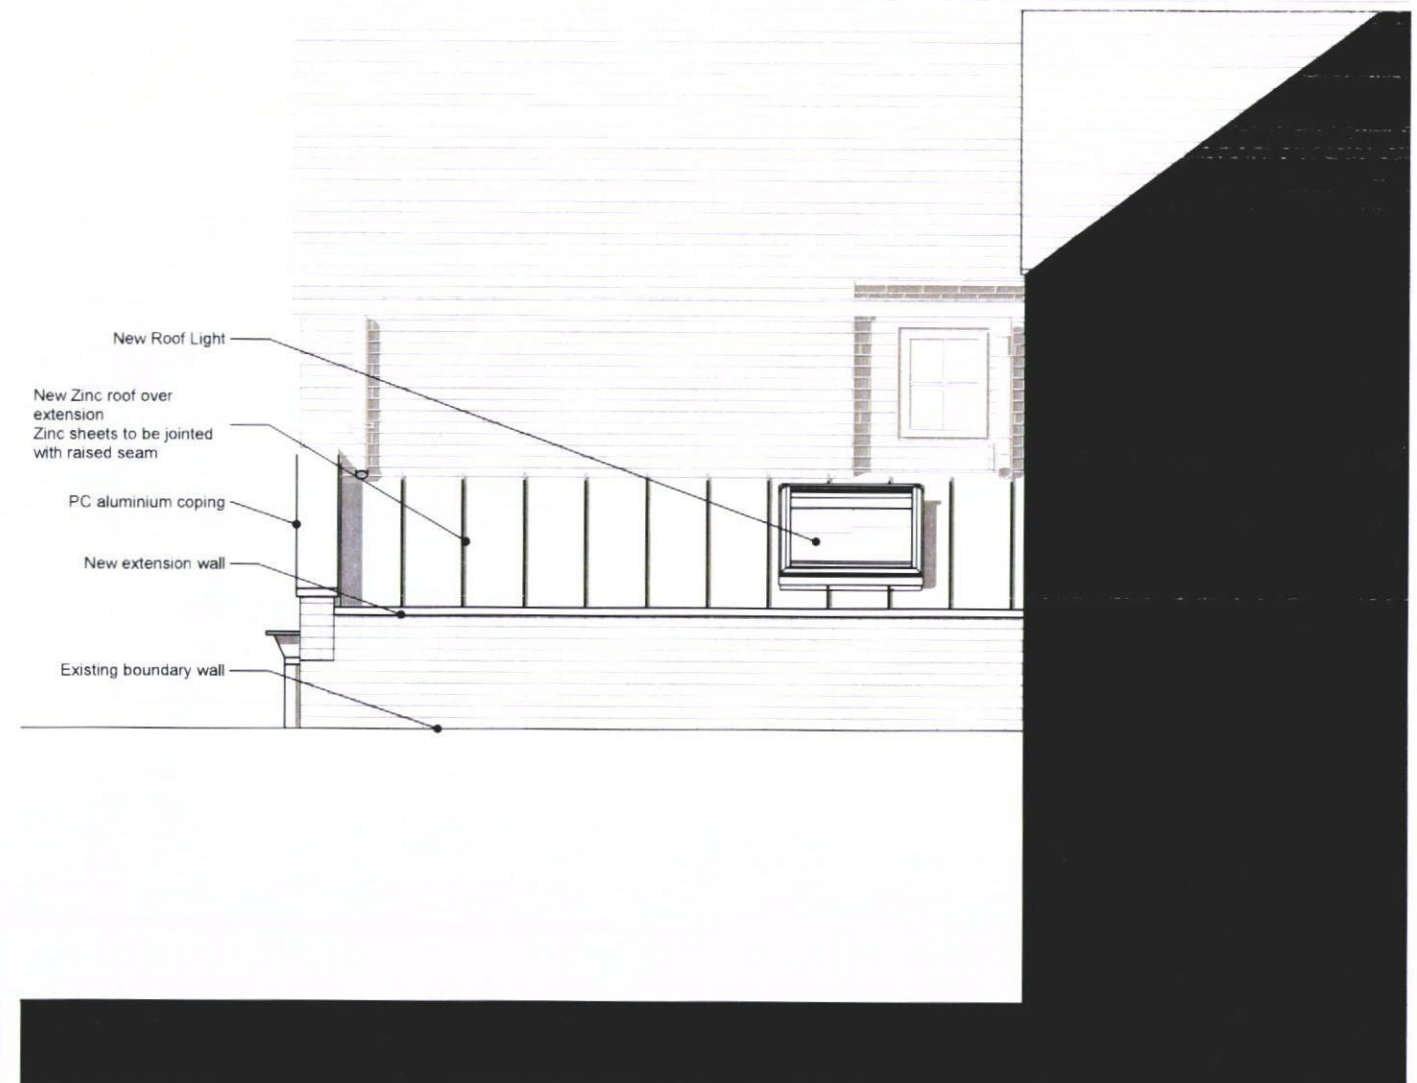


West elevation 1:50



South elevation 1:50



revisions & notes A | 24.05.12 | SAB | Issued for Planning

 

Note: All dimensions to be checked on site by the contractor before fabrication and erection. Figured dimensions to be taken in preference to scaled dimensions. This drawing is the copyright of the architects and must not be reproduced or used without their express consent, except for the purposes of a planning application. Electronic issue of this drawing to be confirmed by paper hard copy only.

project Mr & Mrs Short
Rear Extension
14 South Street
Havant, Hampshire
drawing name Proposed South & West
Elevations
status PLANNING
date January 2012
scale 1:50 @ A3
drawn SAB

pwparchitects
61 South Street, Havant, Hampshire PO9 1BZ
t: 023 9248 2494 f: 023 9248 1152
e: design@pwp-architects.com w: www.pwp-architects.com
Project No. **4902** drawing No. **1303** rev **A**