




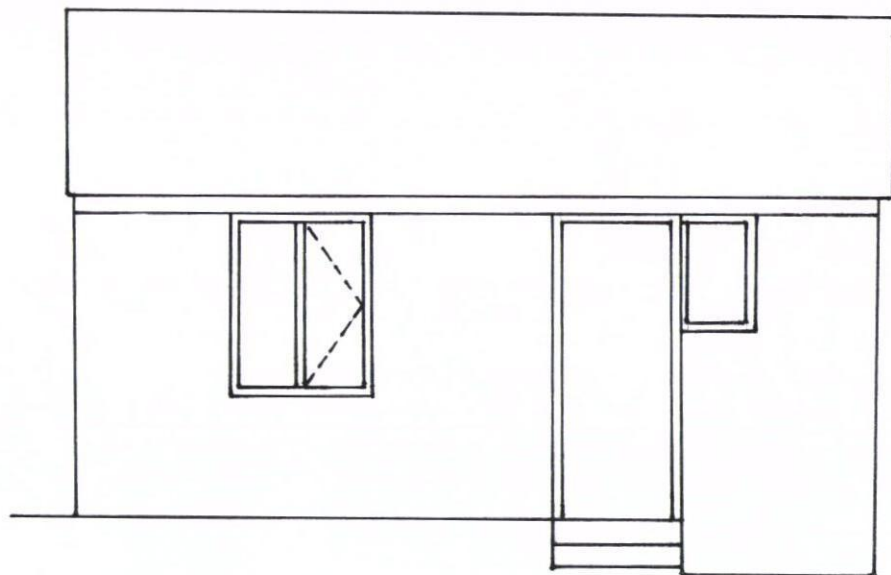


SIDE ELEVATION.

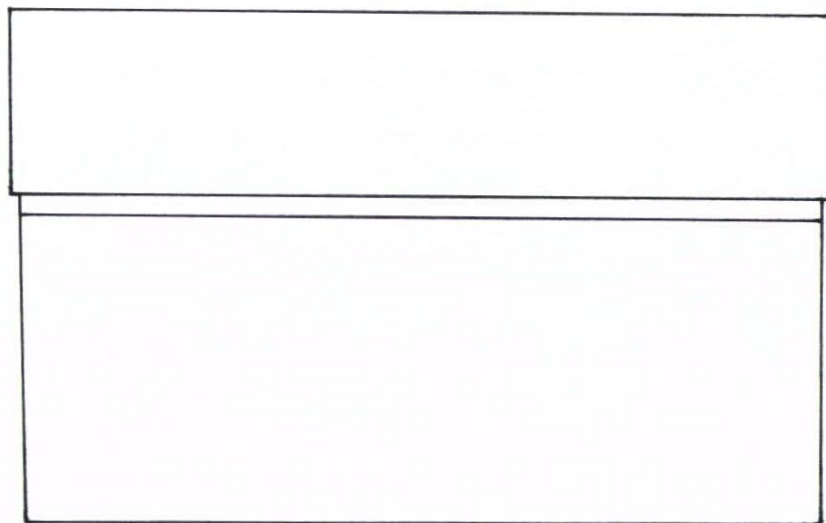

SIDE ELEVATION.

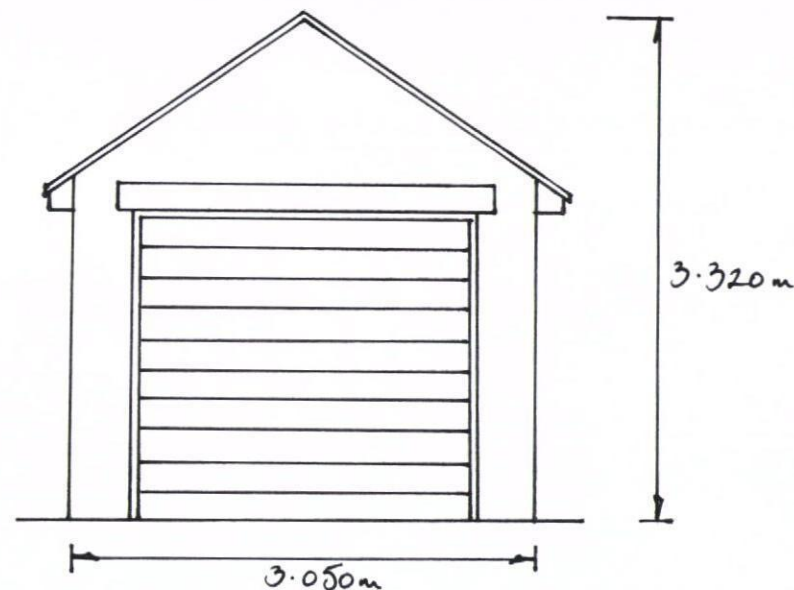

FRONT ELEVATION.

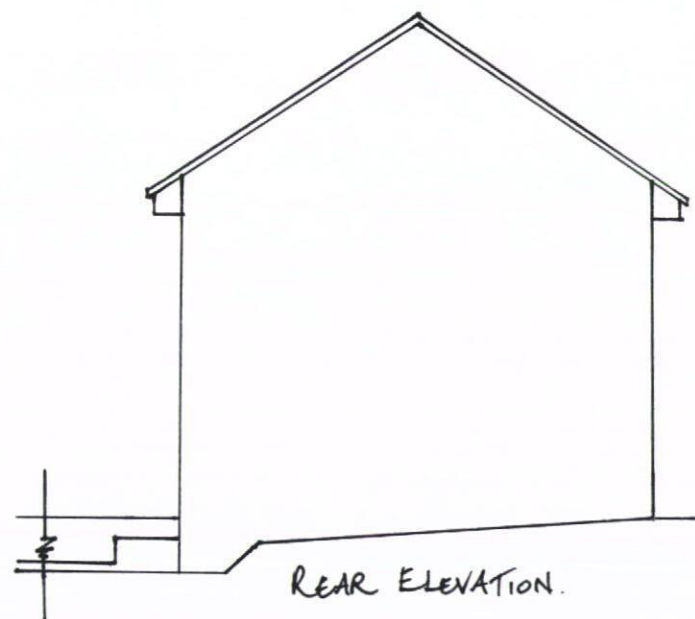

REAR ELEVATION.



PROJECT: GARAGE, 42, STAKES HILL ROAD, WATERLOOVILLE.
DRAWING TITLE: PROPOSED ELEVATIONS
DRAWING REF: KHT/2
SCALE: 1:50 AT A4 DATE: APRIL, 2012