


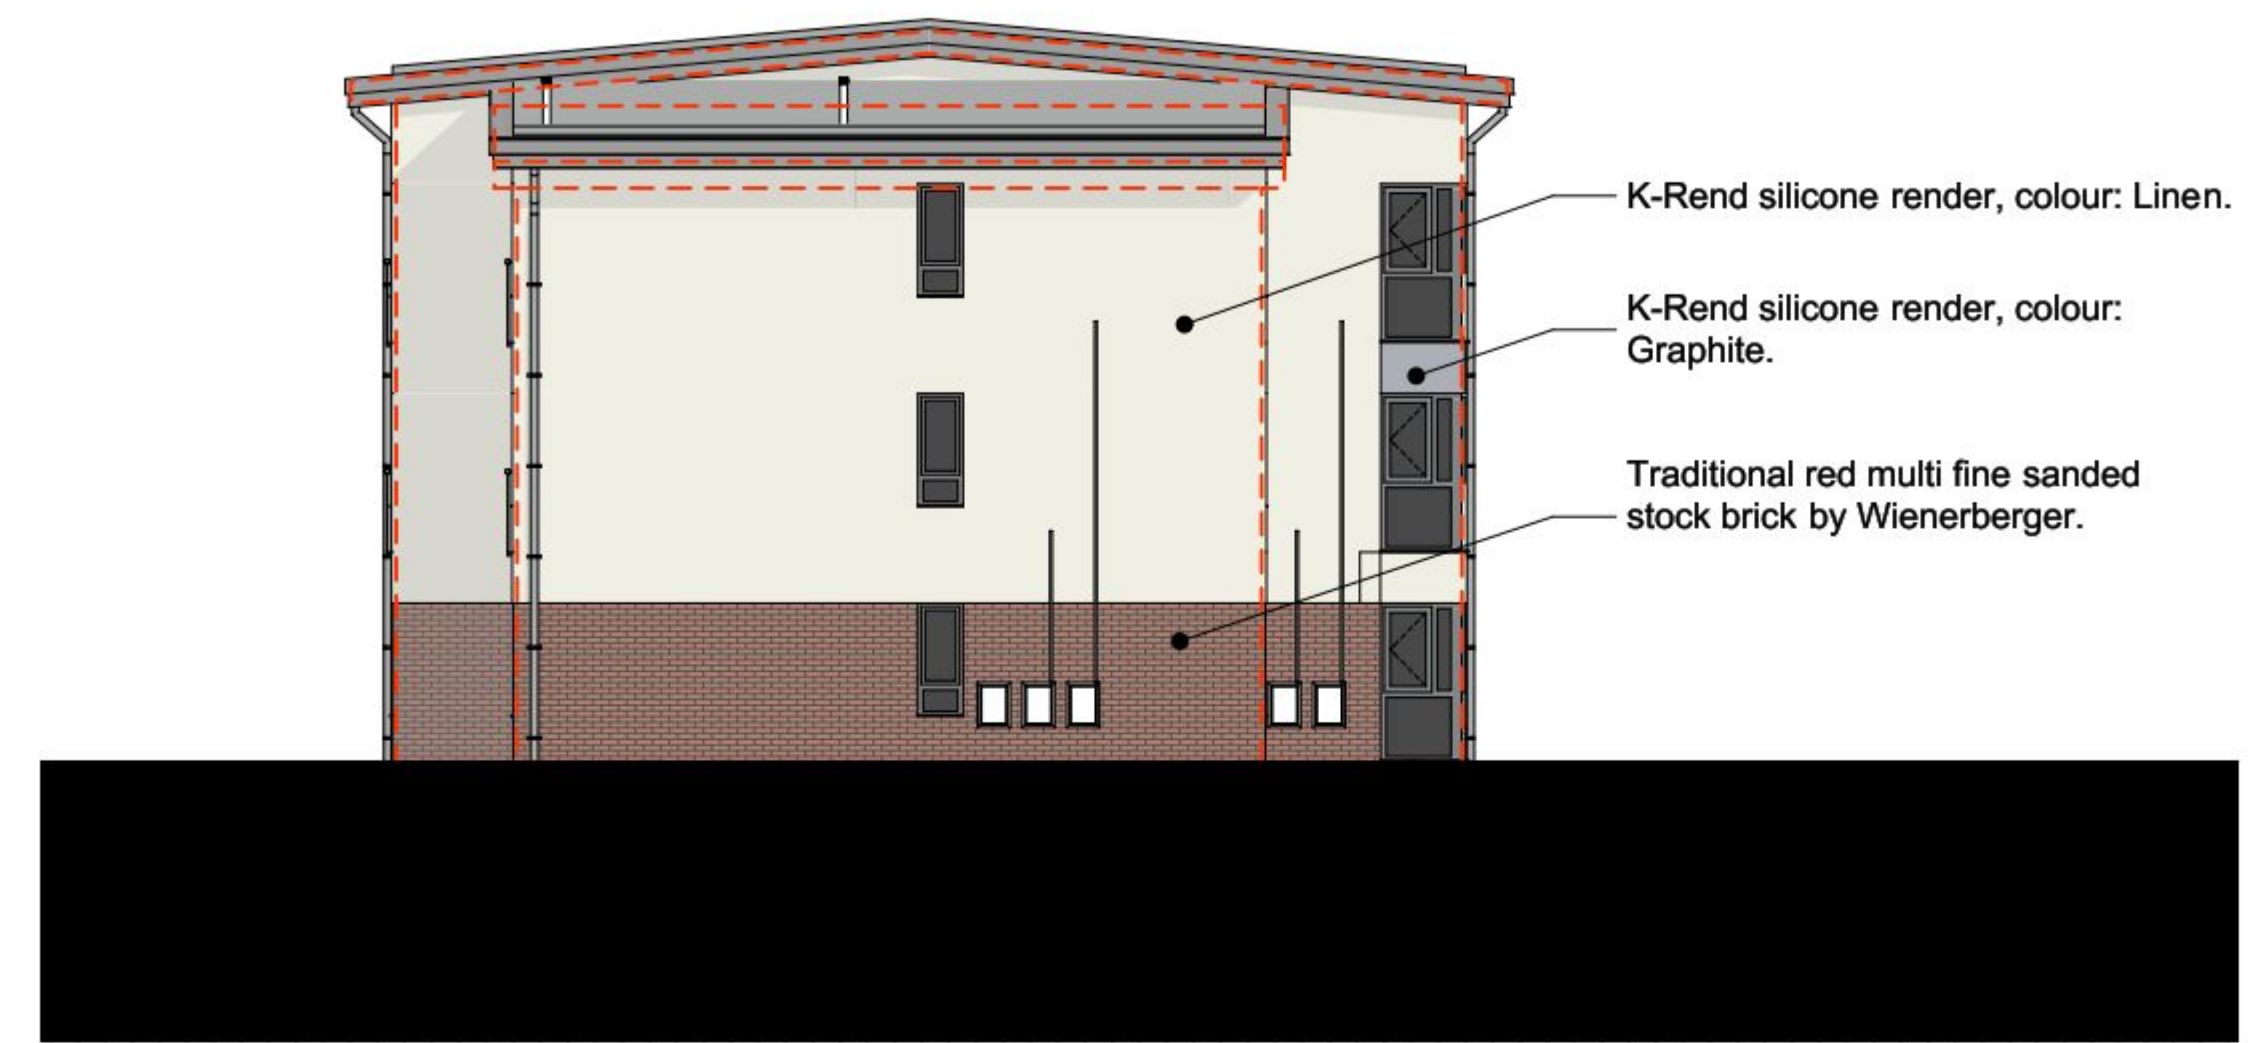


North elevation 1:100



East elevation 1:100



South elevation 1:100

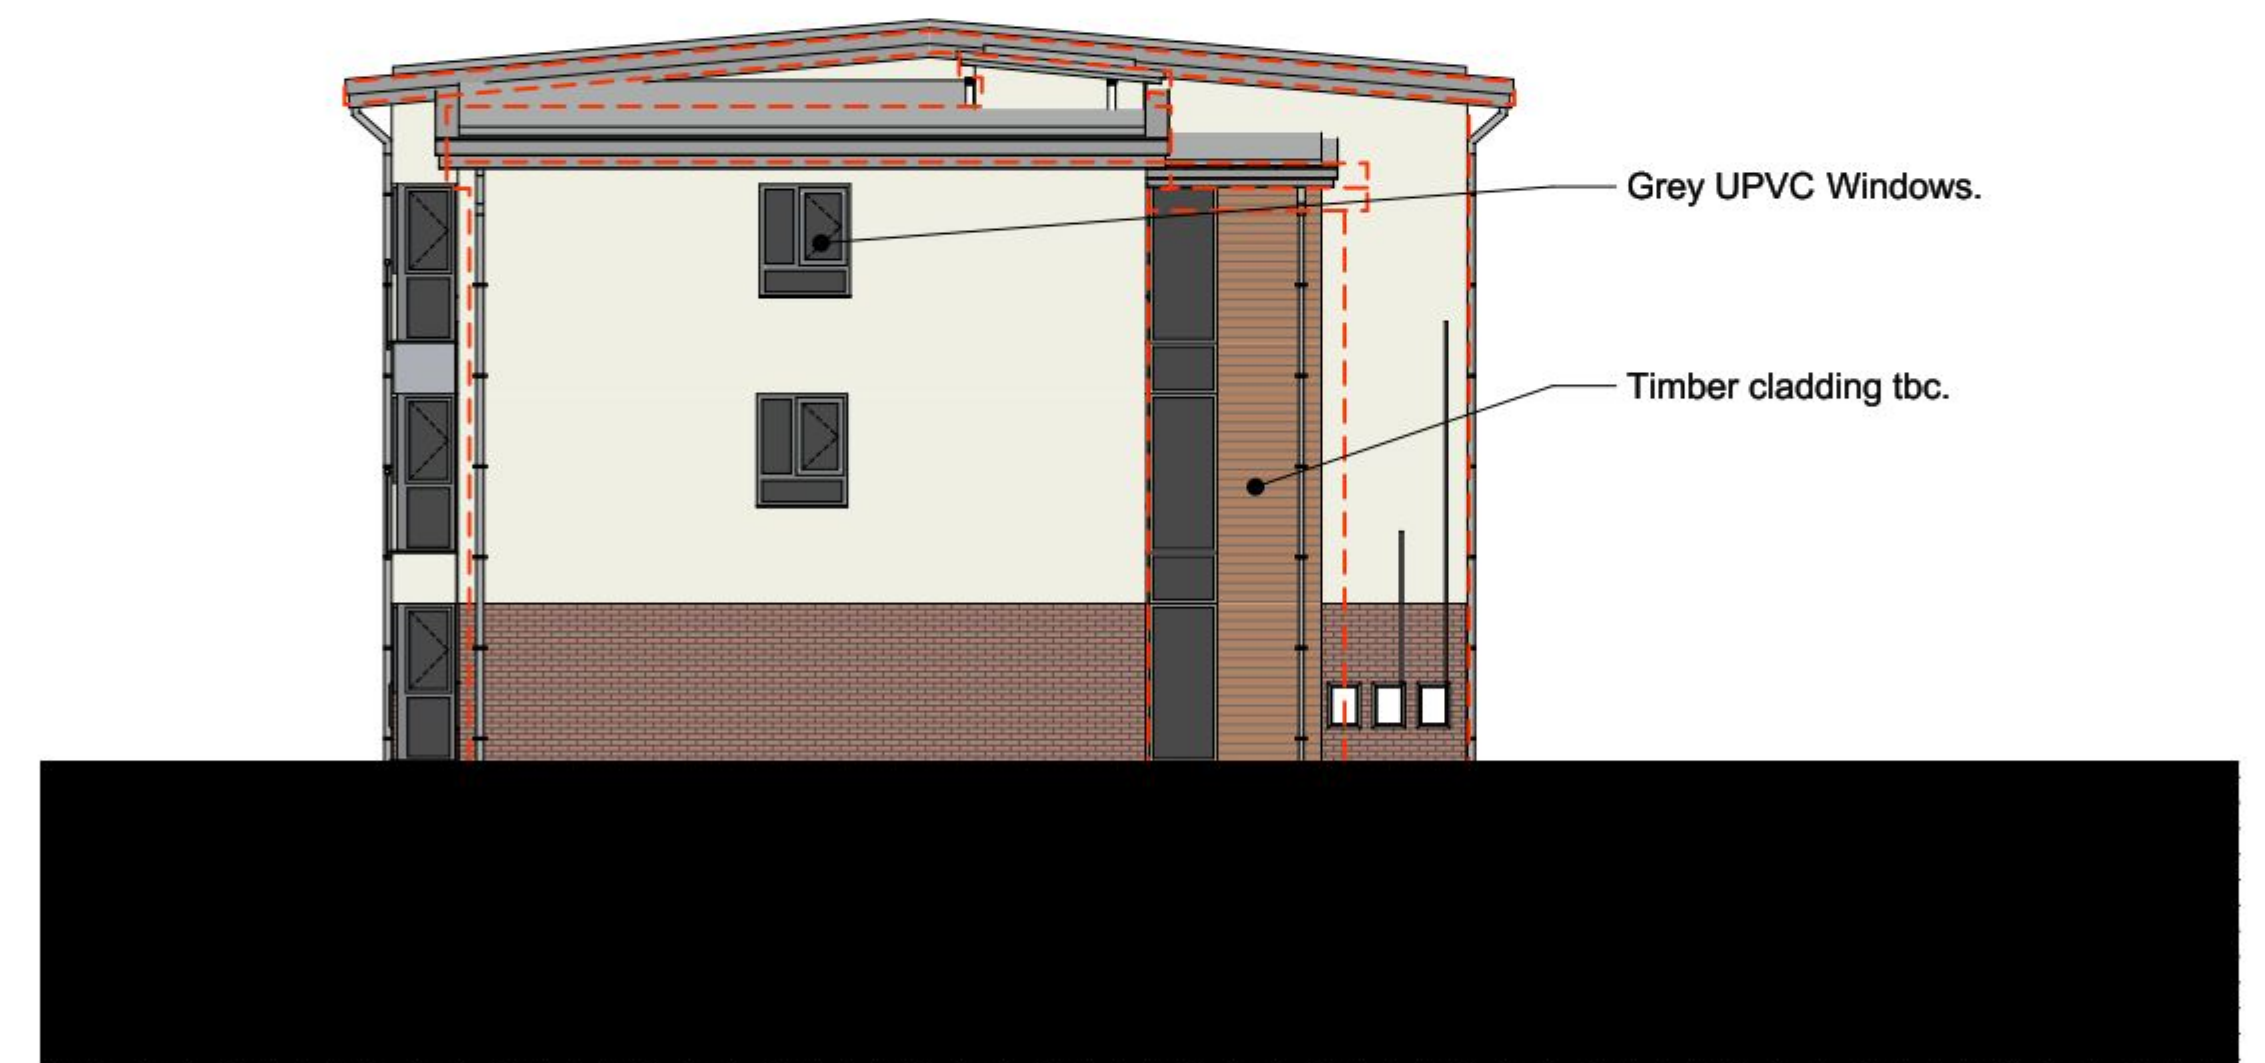

West elevation 1:100

revisions & notes: A Windows updated. 28.06.12 NS

0 100mm @A1

project: 158 Hart Plain Avenue
Cowplain

drawing name: Elevations

status: Planning
date: June 2012
scale: 1/100@A1
drawn: SAB

pwparchitects
61 South Street, Havant, Hampshire PO9 1BZ
t: 023 9248 2494
e: design@pwp-architects.com
w: www.pwp-architects.com

Project No. 4889
drawing No. 1320 rev A

Note: All dimensions to be checked on site by the contractor before fabrication and erection. Figured dimensions to be taken in preference to scaled dimensions. This drawing is the copyright of the architects and must not be reproduced or used without their express consent, except for the purposes of a planning application. Electronic issue of this drawing to be confirmed by paper hard copy only.