


PERMIT

WEST ELEVATION
SCALE 1:50

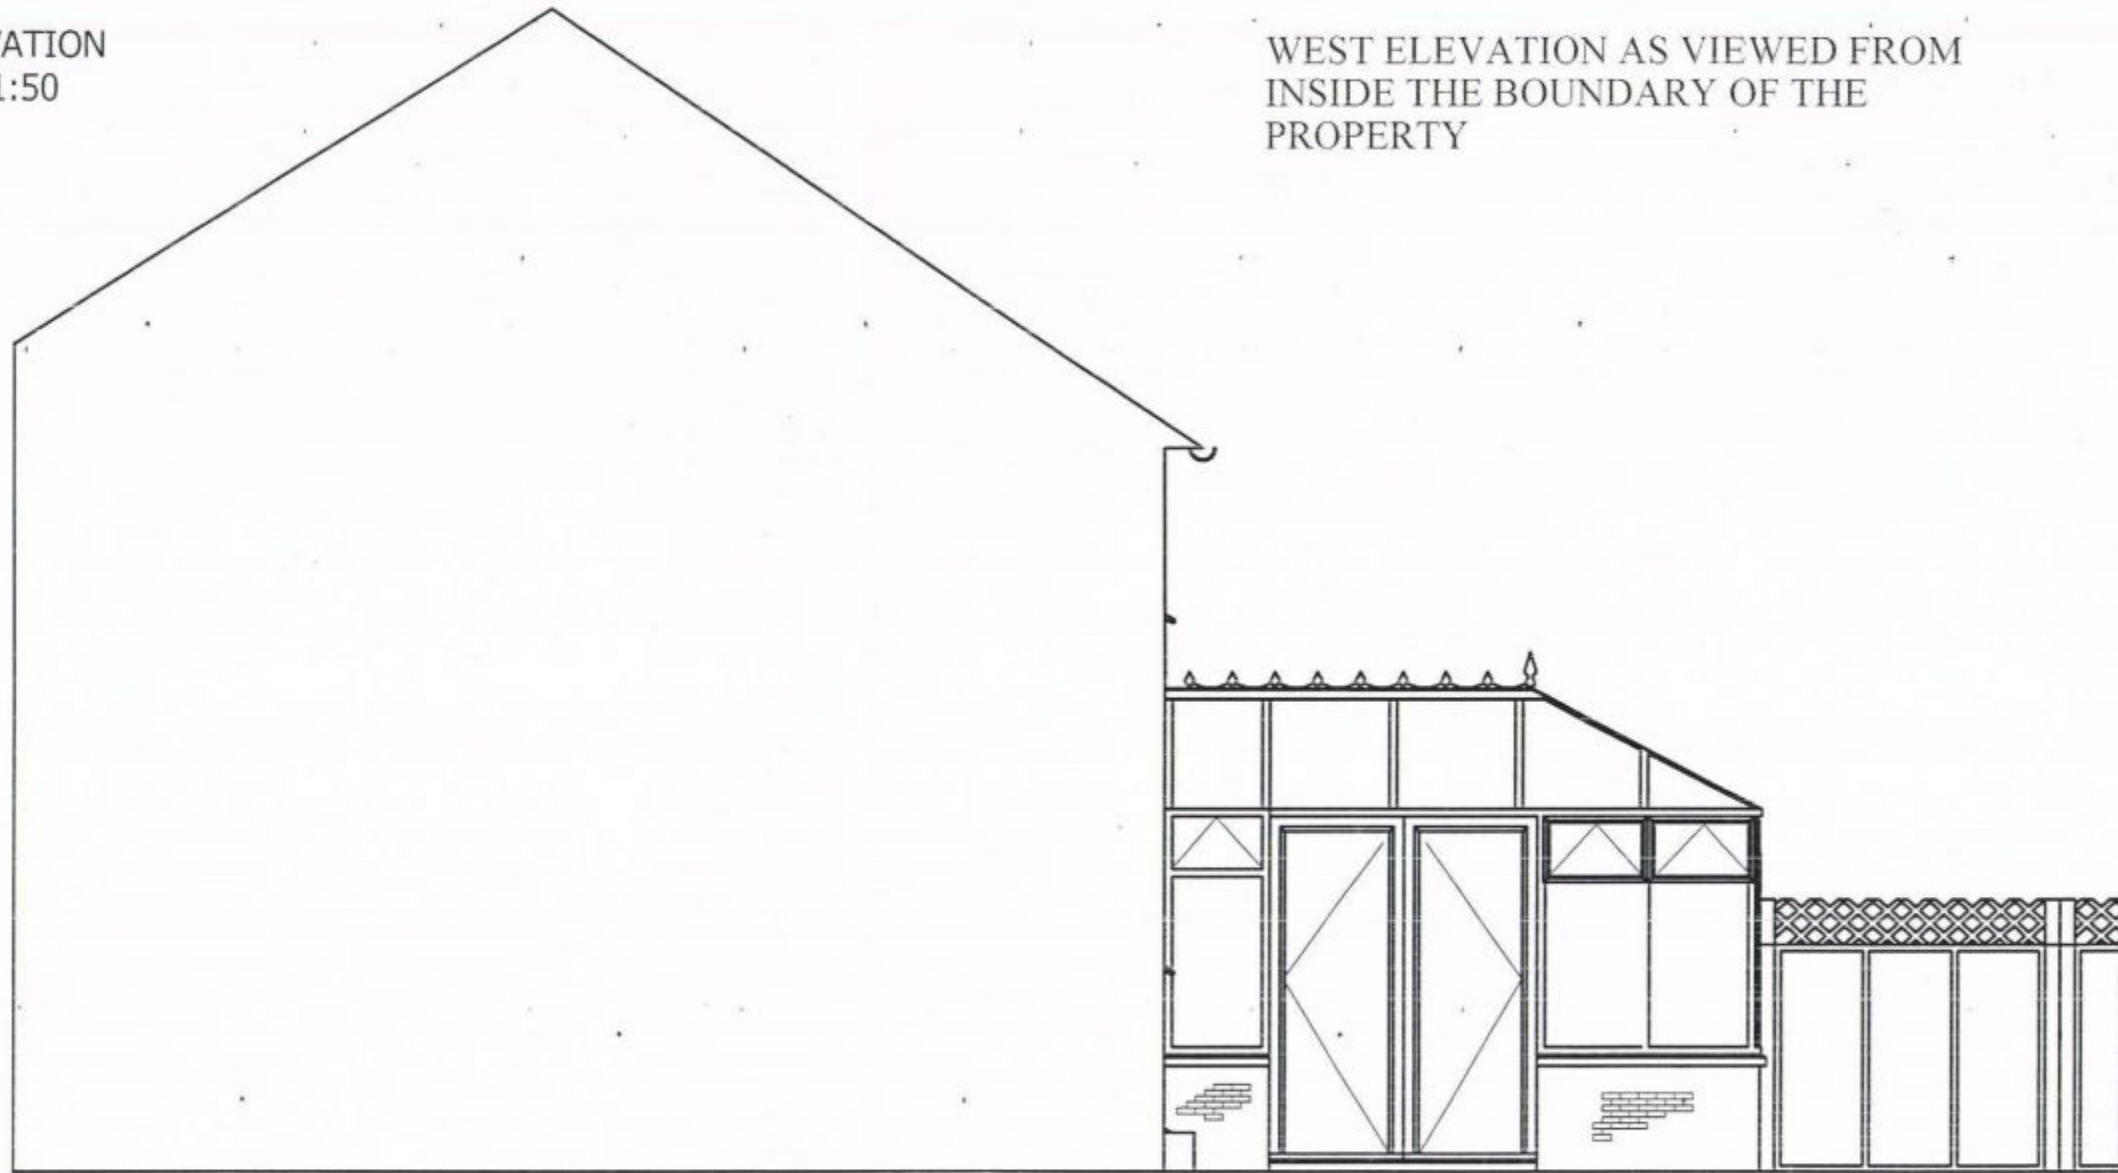

WEST ELEVATION AS VIEWED FROM
INSIDE THE BOUNDARY OF THE
PROPERTY

Designed by ukthonei	Checked by	Approved by	Date	Scale 1:50	Date 22-2-2012	
Proposed Conservatory at 70 Salt Marsh Lane						
Mcfif_Assembly 01					Edition	Sheet 3 / 6